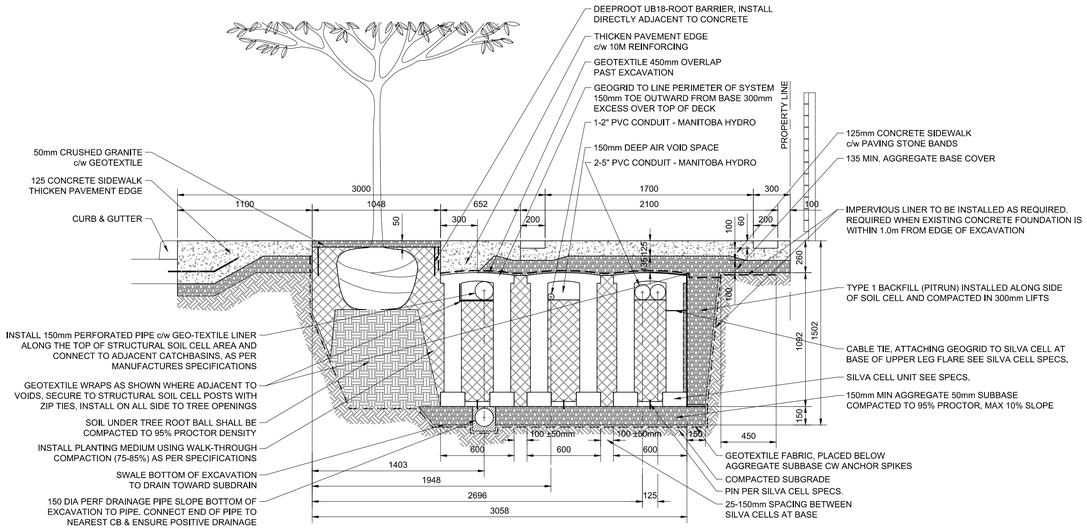

A-A | TYPICAL SOIL CELL SECTION

CT-21 | NTS

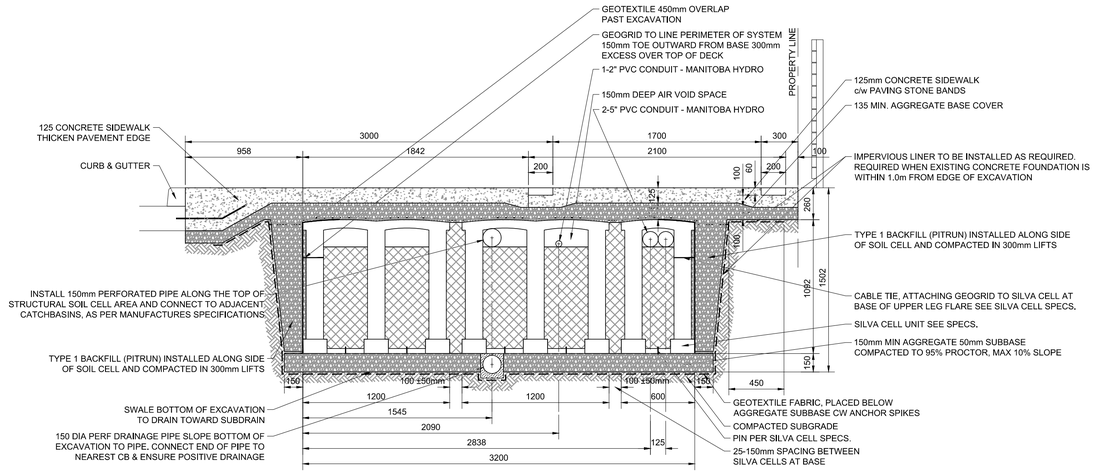

B-B | TYPICAL SOIL CELL SECTION

CT-21 | NTS

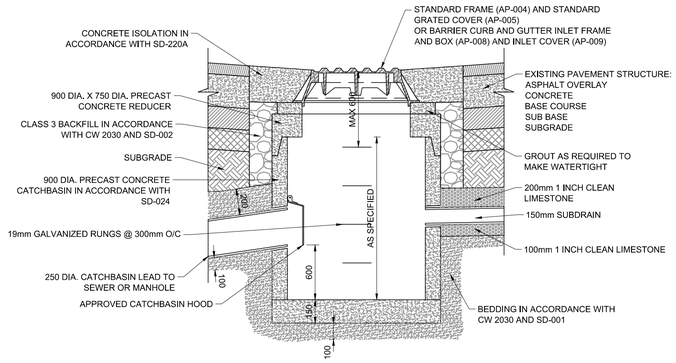

5 | LDS CATCH BASIN DETAIL

– | SCALE: NTS

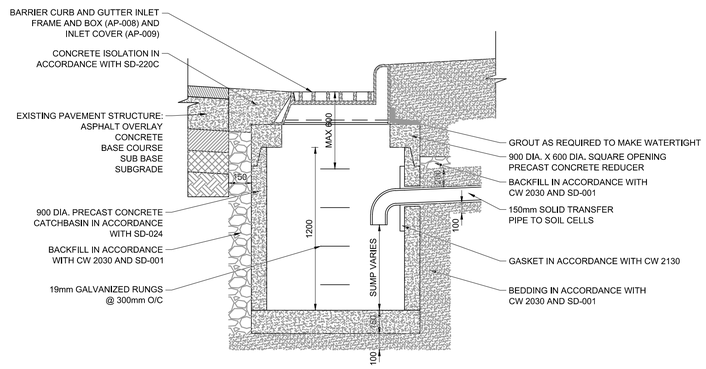

6 | SOIL CELL CATCH BASIN DETAIL

– | SCALE: NTS

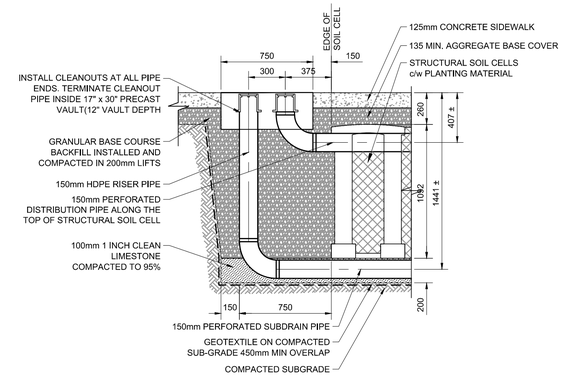

7 | CLEANOUT DETAIL

– | SCALE: NTS

ENGINEERS GEOSCIENTISTS MANITOBA
Certificate of Authorization
AECOM Canada Ltd.
No. 4671 Date: 2023/02/22

METRIC
WHOLE NUMBERS INDICATE MILLIMETRES
DECIMALIZED NUMBERS INDICATE METRES

B.M. ELEV.

NO.	REVISIONS	DATE	BY
0	ISSUED FOR TENDER	2023/02/22	TLF

AECOM

DESIGNED BY	TLF	CHECKED BY	BC
DRAWN BY	RAM	APPROVED BY	TLF
HOR. SCALE: VERTICAL:	AS SHOWN	RELEASED FOR CONSTRUCTION BY:	
DATE	2023/01/09	DATE	

ENGINEER'S SEAL
PROVINCE OF MANITOBA
FINDLAY
Member
23820
2023-02-22
REGISTERED PROFESSIONAL ENGINEER

CONSULTANT DRAWING NO.
CT-26

Winnipeg
THE CITY OF WINNIPEG
PUBLIC WORKS DEPARTMENT
ENGINEERING DIVISION

DOWNTOWN PAVEMENT RENEWALS PROJECT
2023 PAVEMENT RENEWALS: EASTBOUND BROADWAY

CITY DRAWING NUMBER P-3566-26
SHEET 26 OF 27

SOIL CELL DETAILS AND SECTIONS