2021-0654

CrosierKilgour
Structural Engineering & Building Performance

ENGINEERS GEOSCIENTISTS MANITOBA
Certificate of Authorization
Crosier Kilgour & Partners Ltd.
No. 235

PROVINCE OF MANITOBA
B. FLISAK
Member
22454
REGISTERED PROFESSIONAL ENGINEER
Expiry: December 31, 2023

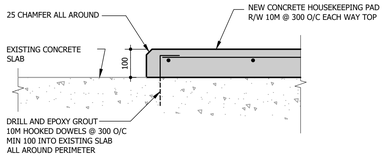

A — TYPICAL CONCRETE HOUSEKEEPING PAD DETAIL

S2.1 | S4.1 1:10

- COORDINATE EXACT QUANTITY, LOCATIONS AND DIMENSIONS REQUIRED WITH ELECTRICAL AND MECHANICAL.

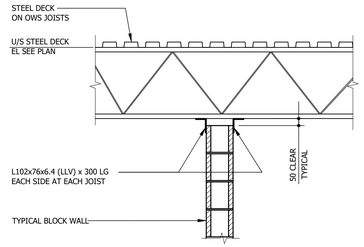

B — MASONRY WALL CONNECTION PERPENDICULAR TO JOISTS

S4.1 | S4.1 1:20

- PROVIDE WHERE MASONRY WALL IS LONGER THAN 3000 FROM INSIDE CORNER TO INSIDE CORNER.

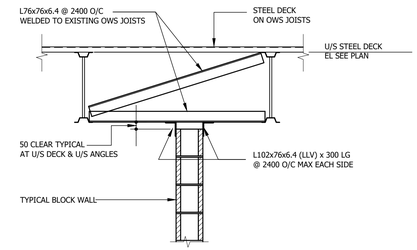

C — MASONRY WALL CONNECTION PARALLEL TO JOISTS

S4.1 | S4.1 1:20

- PROVIDE WHERE MASONRY WALL IS LONGER THAN 3000 FROM INSIDE CORNER TO INSIDE CORNER.

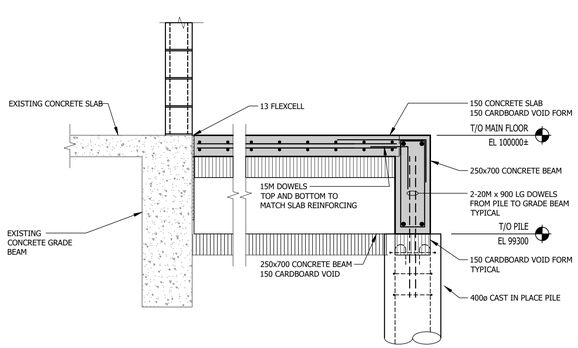

1 — SECTION

S2.1 | S4.1 1:20

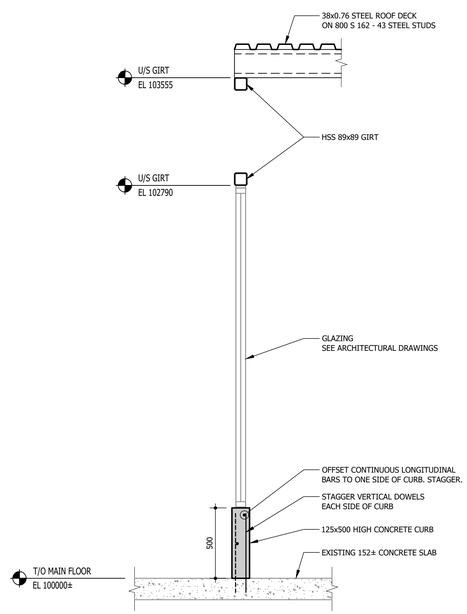

2 — SECTION

S2.1 | S4.1 1:20

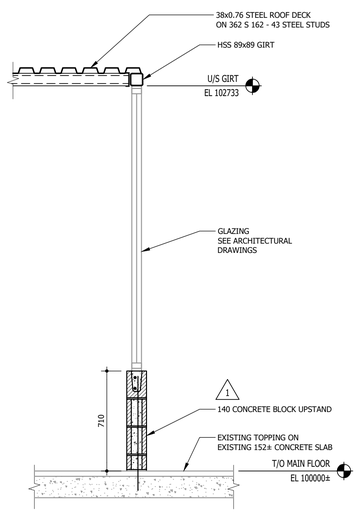

3 — SECTION

S2.1 | S4.1 1:20

No.	Date	Issue / Revision	By
0	2023–12–21	ISSUED FOR CONSTRUCTION	BF

Drawn By: CJM

Printing Date:

Drawings and specifications, as instruments of service are the property of the architects, the copyright in the same being reserved to them. No reproduction may be made without the permission of the architects, and when made, must bear their names. All prints to be returned.

The contractor is to verify dimensions and data noted herein with conditions on the site and is held responsible for reporting any discrepancy to the architects for adjustment.

LM Architectural Group

500-136 Market Ave
Winnipeg Manitoba Canada R3B 0P4
t: (204) 942.0681 f: (204) 943.8676
www.lm-architects.com

CITY OF WINNIPEG
BONIVITAL POOL RENEWAL

1215 ARCHIBALD ST, WINNIPEG, MB.

SECTIONS

Comm. No.: 2129

Sheet: **S4.1**

Plotted on: ##-##-##