GENERAL NOTES FOR 1/M8.0:

1. COORDINATE LOCATIONS OF SENSORS AND CONTROLS WITH CONTROL DRAWINGS IN SPECIFICATIONS.
2. PROVIDE ISOLATION VALVES AND BALANCING VALVES FOR ALL HEATERS.

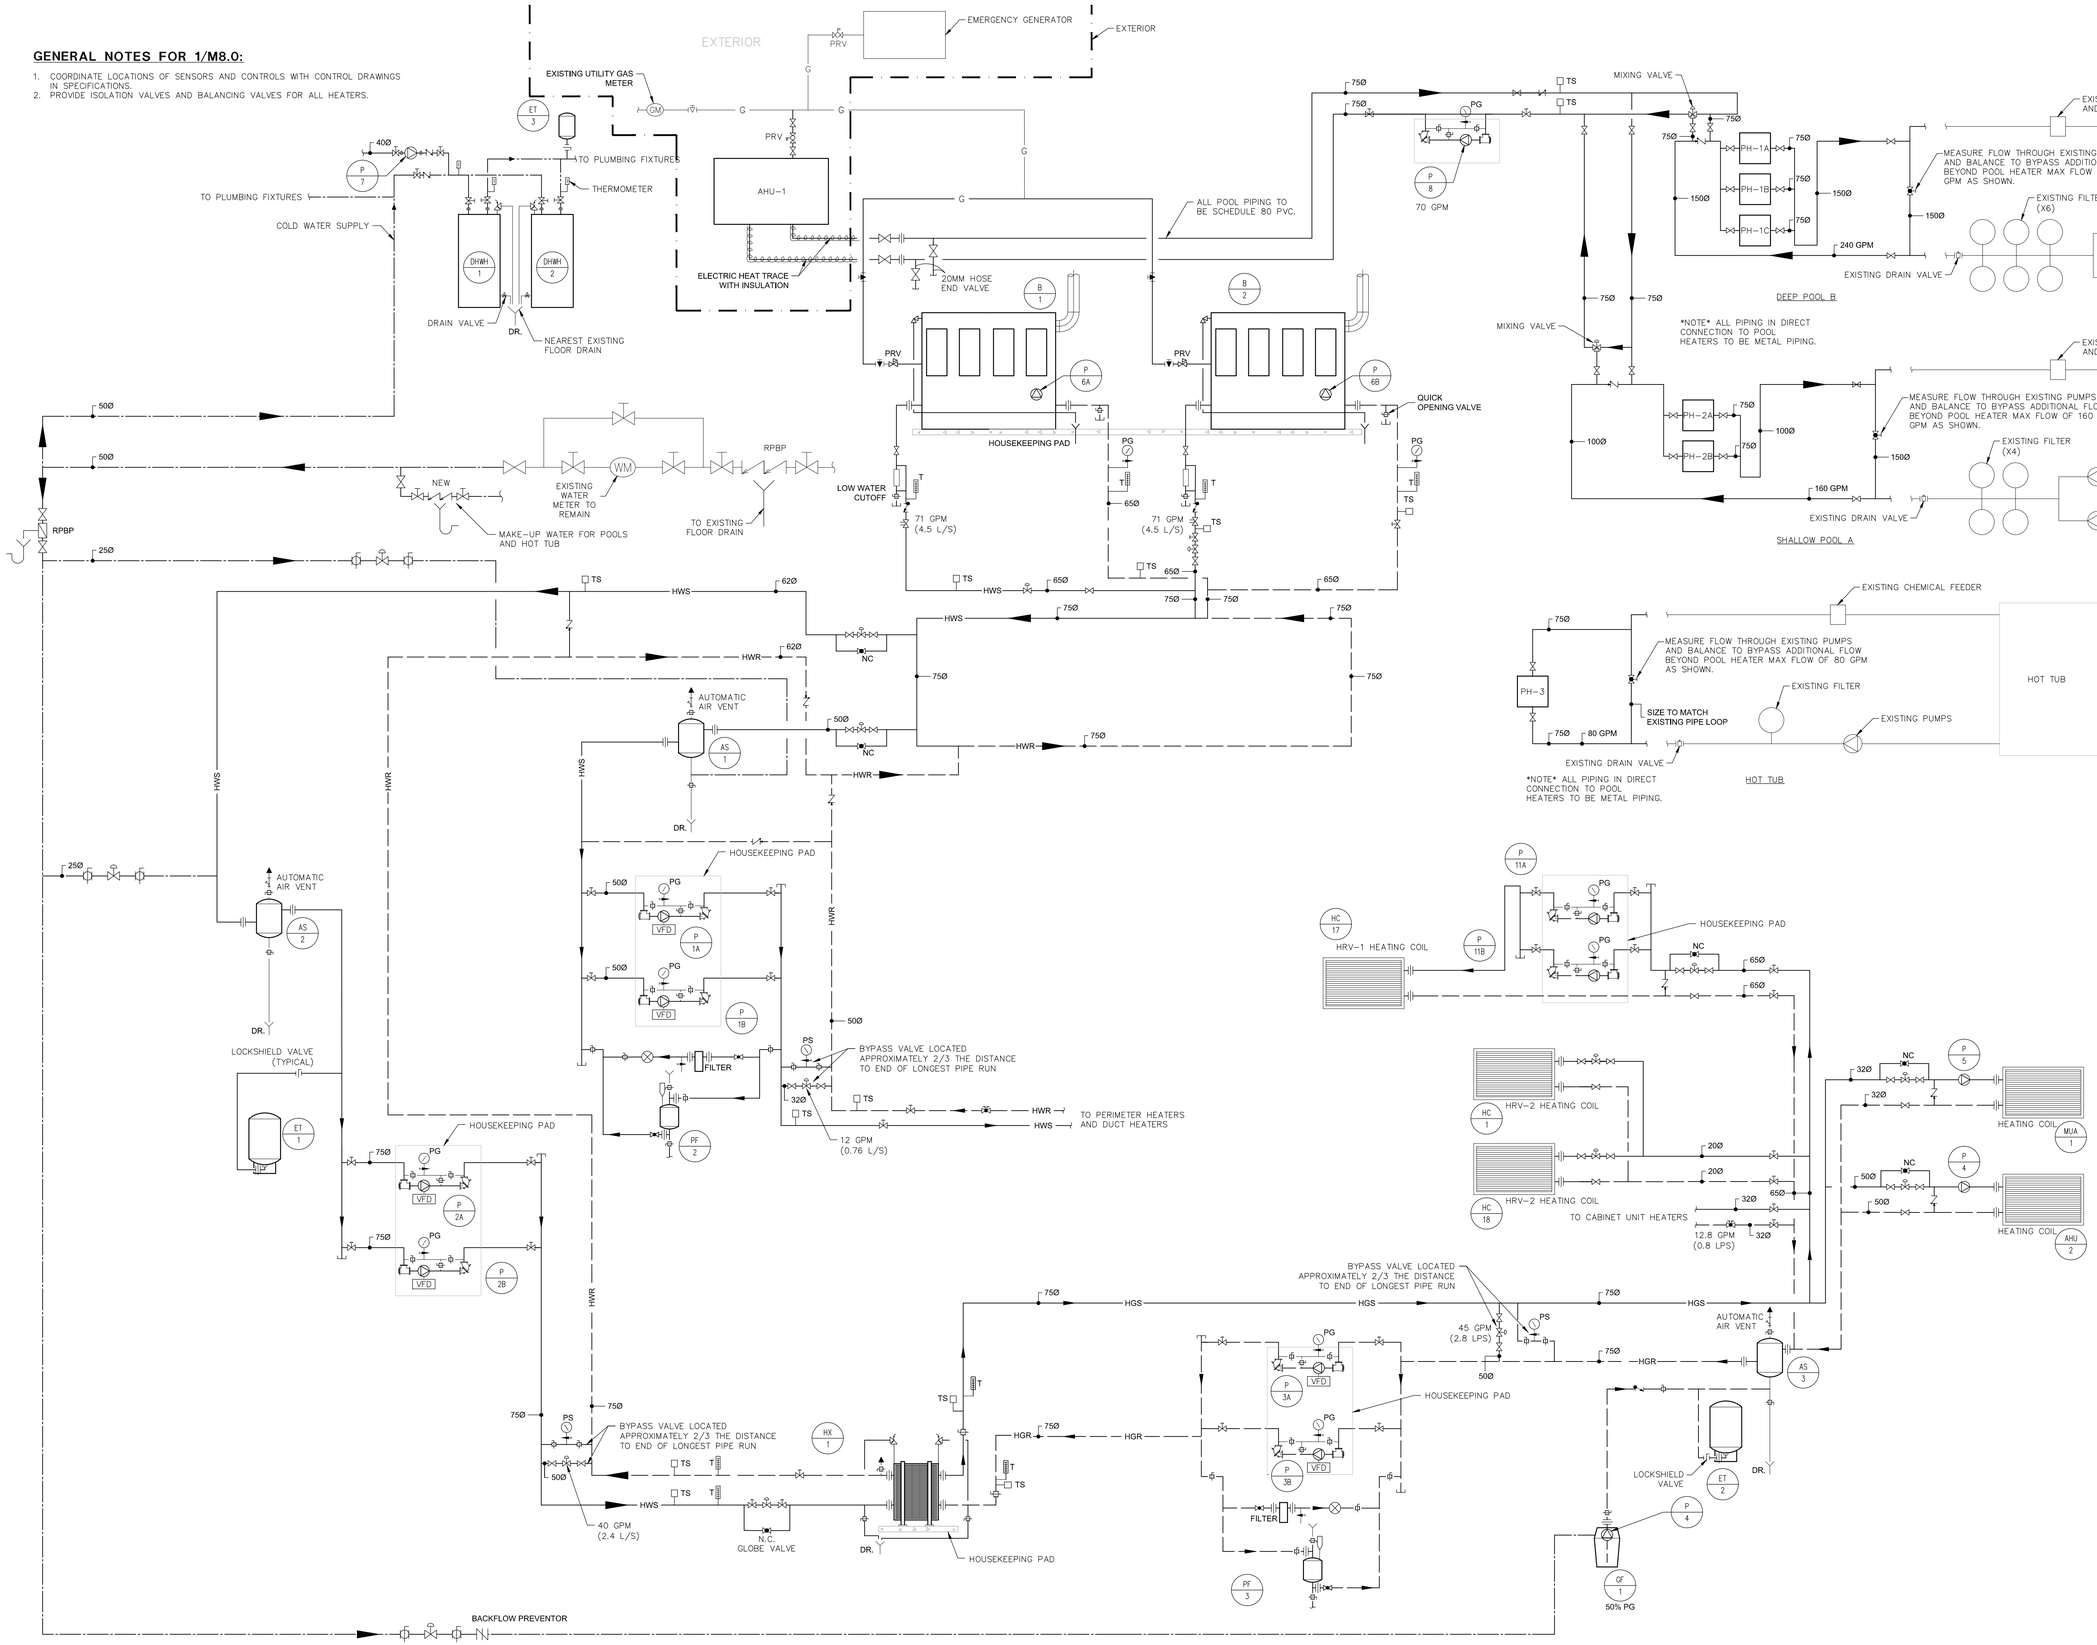

ENGINEERS GEOSCIENTISTS MANITOBA
Certificate of Authorization
MCW Consultants Ltd.
No. 7183

THIS IS A PRINT OF A DOCUMENT THAT HAS BEEN ELECTRONICALLY AUTHENTICATED WITH TECHNOLOGY AUTHORIZED BY THE EGM. THE ORIGINAL IS IN ELECTRONIC FORM.

MCW Consultants Ltd.
210-1921 Wellington Avenue
Winnipeg, Manitoba, R3H 0G4
Phone – (204) 775-7300
mcw_wpg@mcw.com
www.mcw.com
13600

No.	Date	Issue / Revision	By
0	22/12/2023	ISSUED FOR CONSTRUCTION	JVL

Drawn By: EJ
Printing Date: 22/12/2023

PROVINCE OF MANITOBA
J.E. VAN LEEUWEN
Member 36282
REGISTERED PROFESSIONAL ENGINEER
2023-12-21

Drawings and specifications, as instruments of service are the property of the architects, the copyright in the same being reserved to them. No reproduction may be made without the permission of the architects, and when made, must bear their names. All prints to be returned.

The contractor is to verify dimensions and data noted herein with conditions on the site and is held responsible for reporting any discrepancy to the architects for adjustment.

LM Architectural Group
500-136 Market Ave
Winnipeg Manitoba Canada R3B 0P4
t: (204) 942.0681 f: (204) 943.8676
www.lm-architects.com

CITY OF WINNIPEG
BONIVITAL POOL RENEWAL

1215 Archibald St, Winnipeg, MB.

HEATING SCHEMATIC

Comm. No.: 2129 Sheet: **M8.0**
Plotted on: