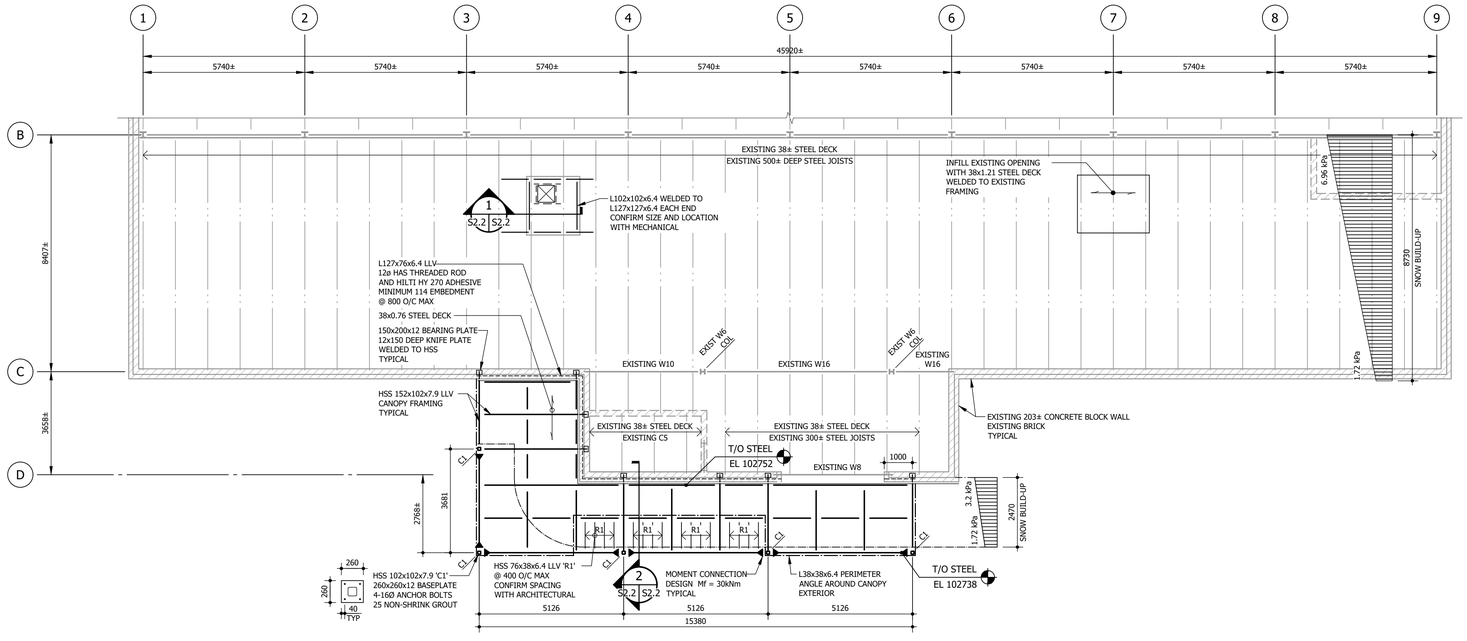

CANOPY FRAMING PLAN

1 : 100

- DESIGN DEAD LOAD = 1.5 kPa
- DESIGN SNOW LOAD= 1.72 kPa + SNOW DRIFT NOTED ON PLAN
- ALL STRUCTURAL STEEL TO BE GALVANIZED

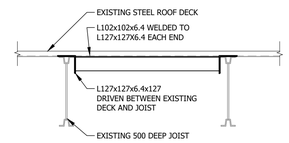

1 SECTION
S2.2 S2.2 1:20

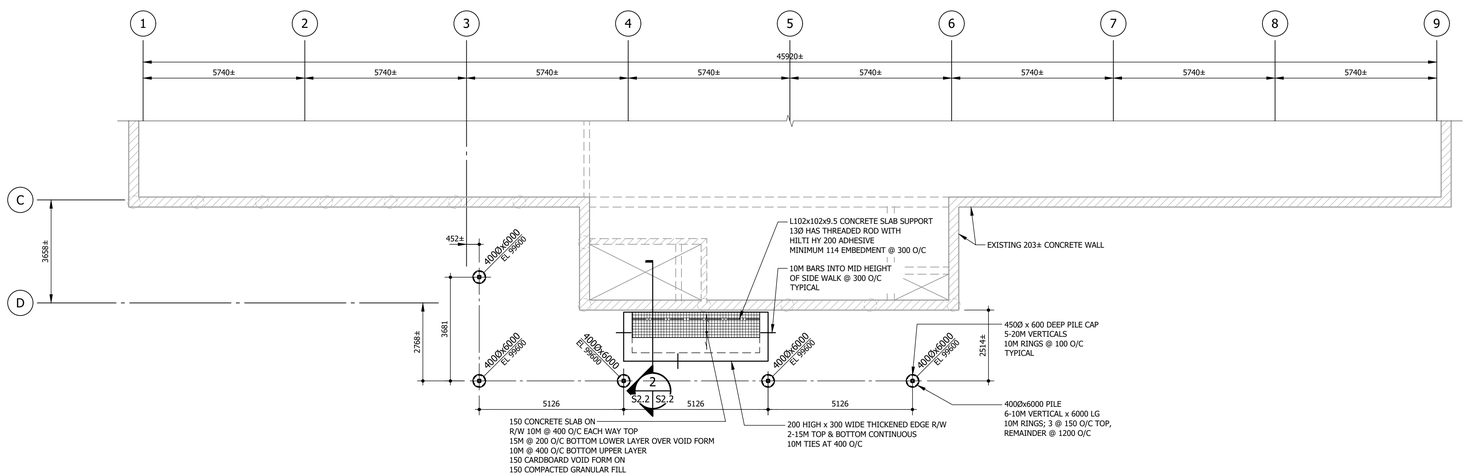

PARTIAL MAIN FLOOR/FOUNDATION FRAMING PLAN

1 : 100

- DESIGN LIVE LOAD = 4.8 kPa

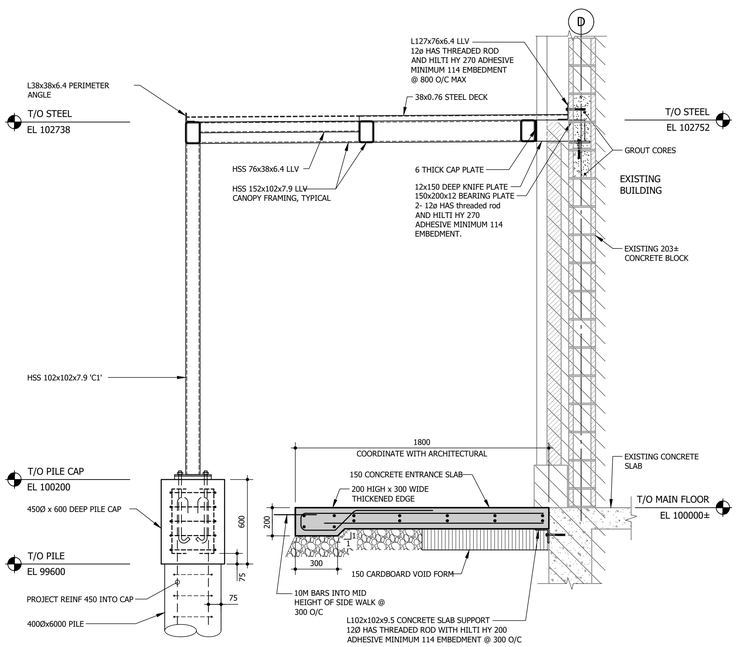

2 SECTION
S2.2 S2.2 1:20

2021-0654

CrosierKilgour
Structural Engineering & Building Performance

ENGINEERS GEOSCIENTISTS MANITOBA
Certificate of Authorization
Crosier Kilgour & Partners Ltd.
No. 235

PROVINCE OF MANITOBA
B. FLISAK
Member
22454
December 21, 2023
REGISTERED PROFESSIONAL ENGINEER

No.	Date	Issue / Revision	By
0	2023–12–21	ISSUED FOR CONSTRUCTION	MSS

Drawn By: CJM

Printing Date:

Drawings and specifications, as instruments of service are the property of the architects, the copyright in the same being reserved to them. No reproduction may be made without the permission of the architects, and when made, must bear their names. All prints to be returned.

The contractor is to verify dimensions and data noted herein with conditions on the site and is held responsible for reporting any discrepancy to the architects for adjustment.

LM Architectural Group

500-136 Market Ave
Winnipeg Manitoba Canada R3B 0P4
t: (204) 942.0681 f: (204) 943.8676
www.lm-architects.com

CITY OF WINNIPEG
BONIVITAL POOL RENEWAL

1215 ARCHIBALD ST, WINNIPEG, MB.

CANOPY FRAMING PLANS AND SECTIONS

Comm. No.: 2129

Sheet: **S2.2**

Plotted on: ##-##-##