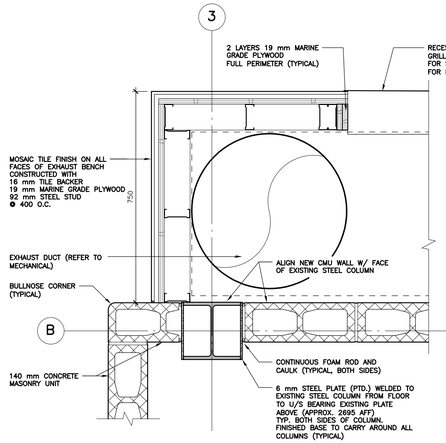

1 A2.2 A5.3 DETAIL @ EXHAUST BENCH
1:10

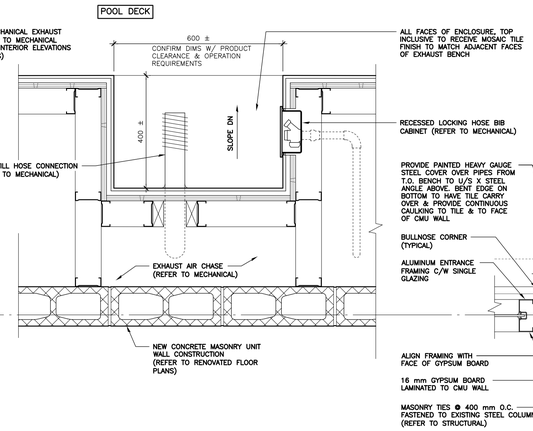

2 A2.2 A5.3 DETAIL @ HOSE CONNECTION
1:10

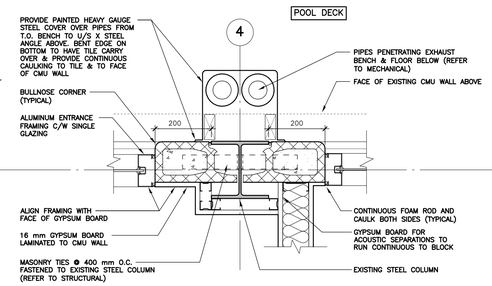

3 A2.2 A5.3 DETAIL AT COLUMN
1:10

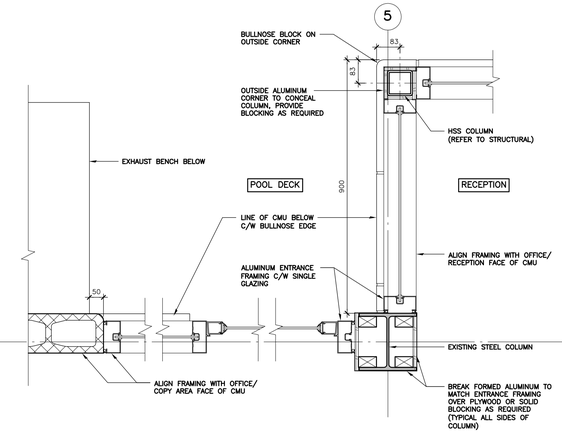

ALUMINUM FRAMING DETAIL AT COPY AREA/RECEPTION
4 A2.2 A5.3 1:10

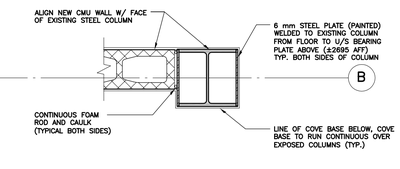

5 A2.2 A5.3 DETAIL AT EXPOSED COLUMN
1:10

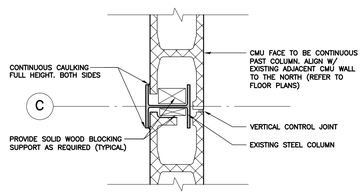

BARIATRIC UTR DETAIL AT COLUMN
6 A2.2 A5.3 1:10

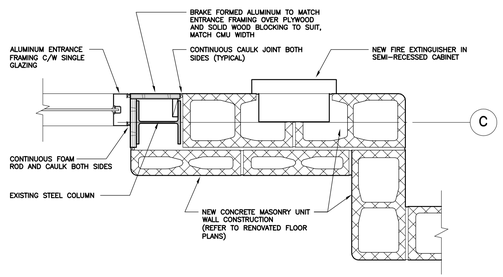

7 A2.2 A5.3 VESTIBULE FRAMING AT COLUMN
1:10

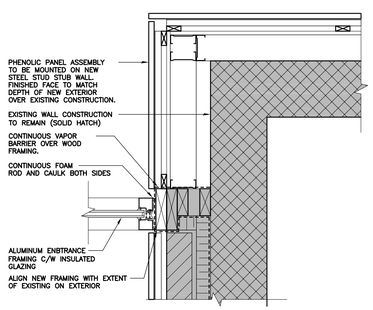

EXTERIOR VESTIBULE FRAMING PLAN DETAIL
8 A2.2 A5.3 1:10

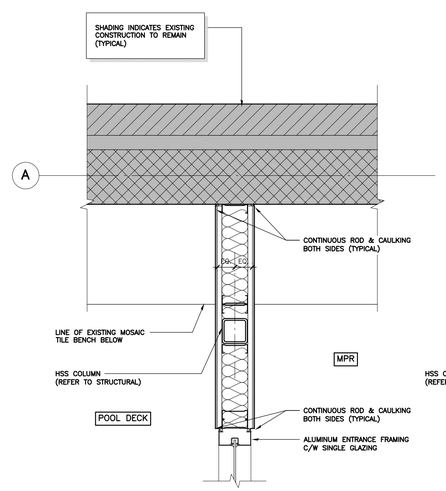

9 A2.2 A5.3 PLAN DETAIL AT MPR GLAZING
1:10

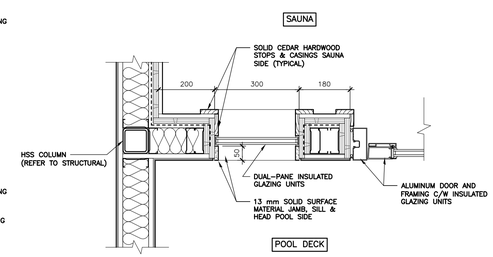

10 A2.2 A5.3 PLAN DETAIL AT SAUNA ENTRY
1:10

No.	Date	Issue / Revision	By
0	22/12/2023	ISSUED FOR CONSTRUCTION	CF

Drawn By: DN
Printing Date: DEC. 22, 2023

PROVINCE OF MANITOBA — COREY W. GREENHAM — 2023-12-22 — REGISTERED ARCHITECT

PROVINCE OF MANITOBA — LM ARCHITECTURAL GROUP — No. 052 — APPROVED PARTNERSHIP OF CORPORATIONS

Drawings and specifications, as instruments of service are the property of the architects, the copyright in the same being reserved to them. No reproduction may be made without the permission of the architects, and when made, must bear their names. All prints to be returned.

The contractor is to verify dimensions and data noted herein with conditions on the site and is held responsible for reporting any discrepancy to the architects for adjustment.

LM Architectural Group
500-136 Market Ave
Winnipeg Manitoba Canada R3B 0P4
t: (204) 942.0681 f: (204) 943.8676
www.lm-architects.com

CITY OF WINNIPEG
BONIVITAL POOL RENEWAL

1215 Archibald St, Winnipeg, MB.

PLAN DETAILS AND SECTION DETAILS

Comm. No.: 2129 Sheet: **A5.3**
Plotted on: ##-##-##