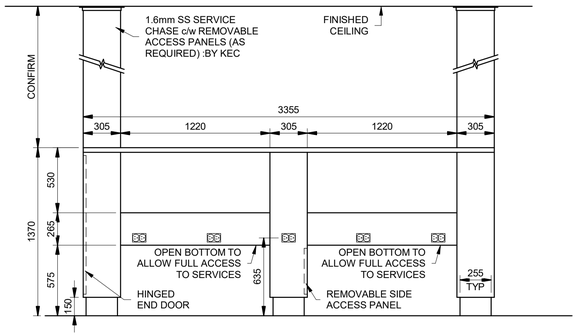

1 ITEM #97 - SS SERVICE WALL DETAIL - HAND WASHING SIDE
1 : 25

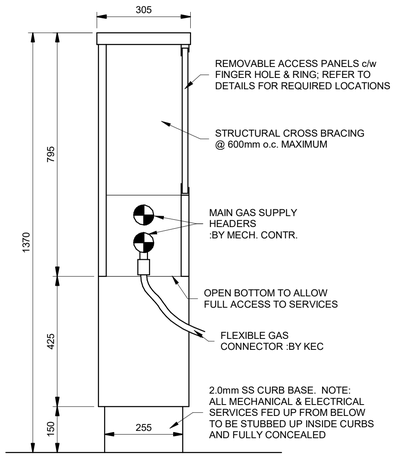

3 ITEM #97 - SS SERVICE WALL - SECTION DETAIL
1 : 10

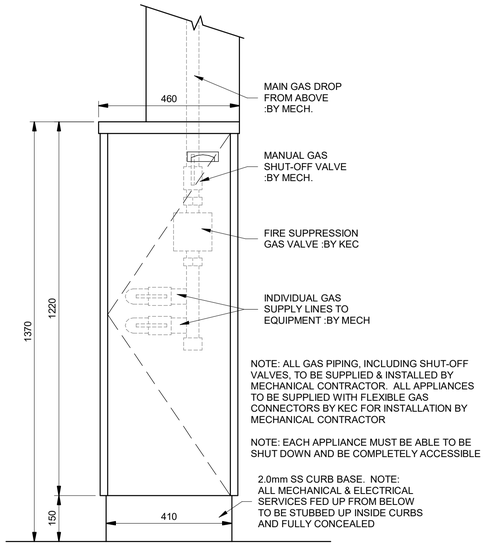

4 ITEM #97 - SS SERVICE WALL - END VIEW
1 : 10

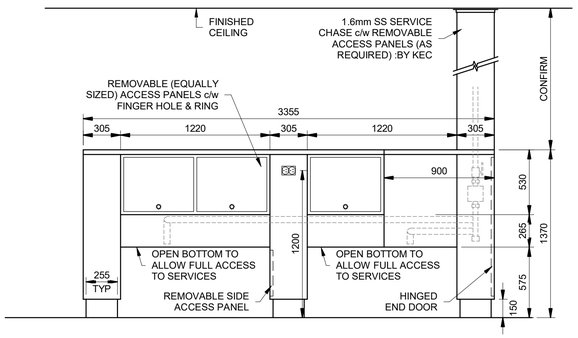

2 ITEM #97 - SS SERVICE WALL DETAIL - COOKING SIDE
1 : 25

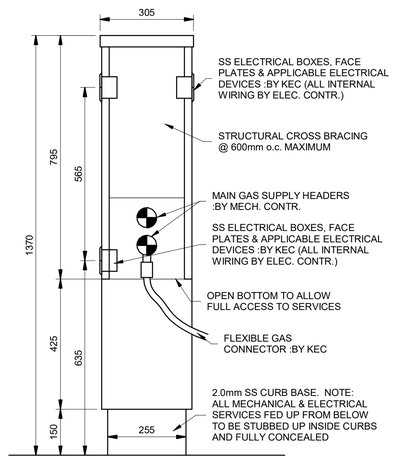

5 ITEM #97 - SS SERVICE WALL - ELECTRICAL
1 : 10

LM esp
LM Architectural Group | Environmental Space Planning
500-136 Market Avenue Winnipeg, Manitoba Canada R3B 0P4
t: 204.942.0681 lm-esp.ca

No.	REVISION/DESCRIPTION	BY	DATE
0	ISSUED FOR CONSTRUCTION	SB	04.01.24

SEAL

SCB DRAWN	DRB CHECKED	DRB DESIGNED	DRB APPROVED
DATE 2024.04.01	USER APPROVAL		

Winnipeg
THE CITY OF WINNIPEG
ASSETS & PROJECT MANAGEMENT DEPARTMENT
MUNICIPAL ACCOMMODATIONS DIVISION
3-65 GARRY STREET, R3C 4K4

PROJECT
PEMBINA TRAILS COLLEGIATE VOCATIONAL WING
TENDER NO. 954-2023B
50 FRONTIER TRAIL, WINNIPEG, MANITOBA, R3Y 2H1

SHEET TITLE
ITEM #97 - SS SERVICE WALL DETAILS

SCALE	PROJECT No:	SHEET No:
As indicated	2020-127	K-3d