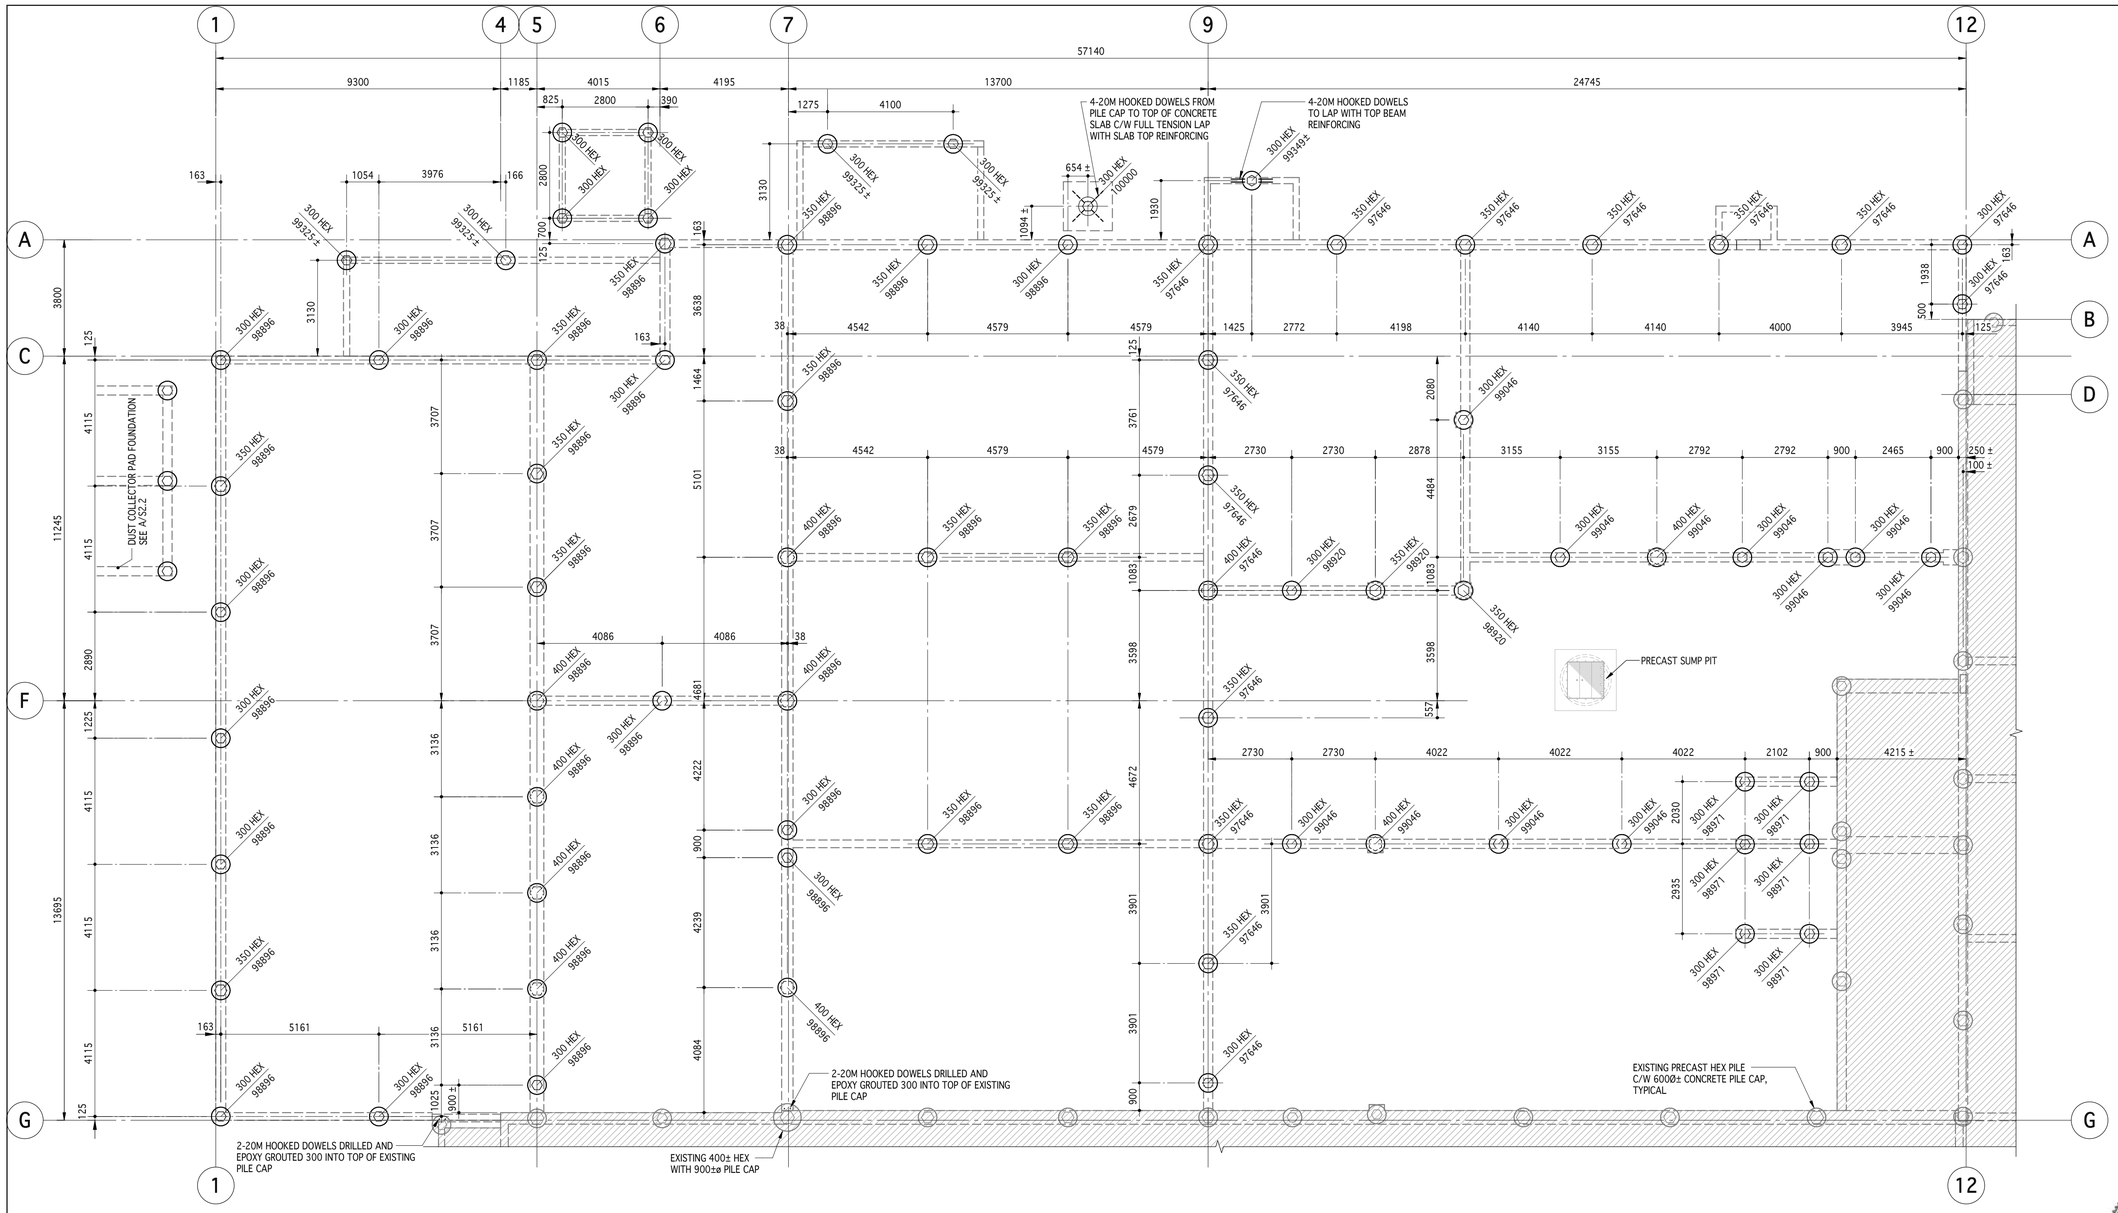

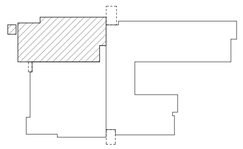

BUILDING KEY PLAN
NOT TO SCALE

2024-0002

CrosierKilgour
Structural Engineering & Building Performance

LM esp
LM Architectural Group | Environmental Space Planning
500-136 Market Avenue Winnipeg, Manitoba Canada R3B 0P4
t: 204.942.0681 lm-esp.ca

No.	REVISION/DESCRIPTION	BY	DATE
0	ISSUED FOR CONSTRUCTION	NRM	04.01.24

SEAL

PROVINCE OF MANITOBA N.R. MOSCOVITCH Member 33947 2024/04/01 REGISTERED PROFESSIONAL ENGINEER

ENGINEER GEOSCIENTISTS MANITOBA
Certificate of Authorization
Crosier Kilgour & Partners Ltd.
No. 235

N

A S2.1 FOUNDATION PLAN
1 : 100

FOUNDATION NOTES
- REFER TO DRAWING SERIES S1.1 TO S1.4 FOR GENERAL NOTES, DETAILS AND SCHEDULES

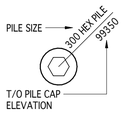

MS/CJM DRAWN	NRM CHECKED	NRM DESIGNED	NRM APPROVED
DATE 2024.04.01	USER APPROVAL		

Winnipeg
THE CITY OF WINNIPEG
ASSETS & PROJECT MANAGEMENT DEPARTMENT
MUNICIPAL ACCOMMODATIONS DIVISION
3-65 GARRY STREET, R3C 4K4

PROJECT
PEMBINA TRAILS COLLEGIATE
VOCATIONAL WING
TENDER NO. 954-2023B
50 FRONTIER TRAIL, WINNIPEG, MANITOBA, R3Y 2H1

SHEET TITLE
FOUNDATION PLAN

SCALE	PROJECT No:	SHEET No:
As indicated	2020-127	S2.1

DRAWING SHEET SIZE: A1 (594x841) PLOT 1:1

LMesp COMM. NO. 1929V