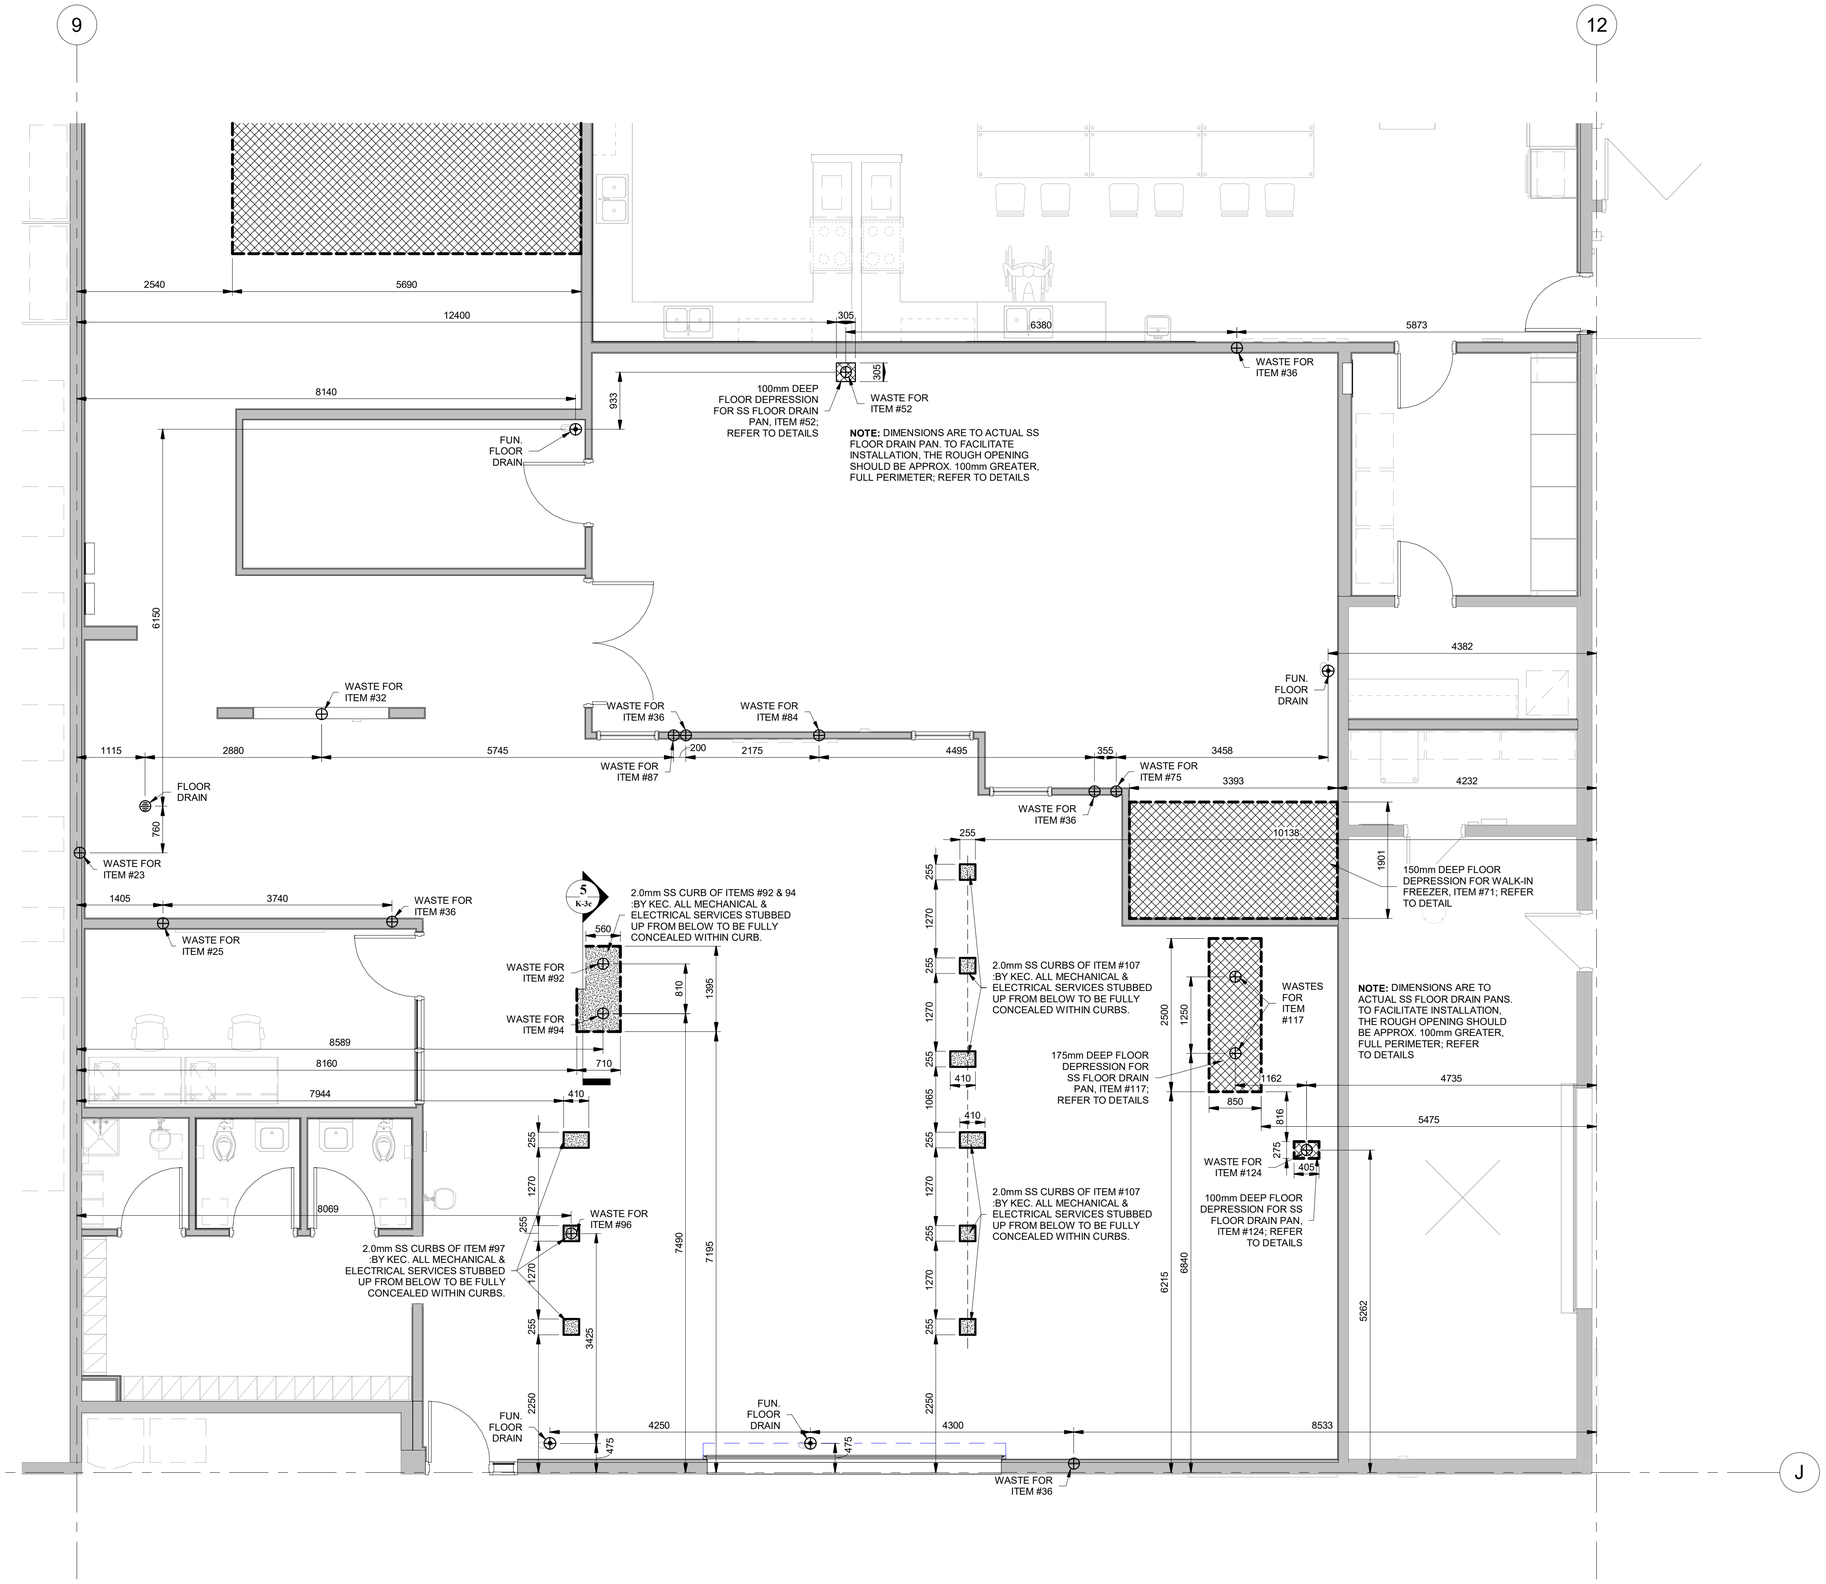


LM Architectural Group | Environmental Space Planning
500-136 Market Avenue Winnipeg, Manitoba Canada R3B 0P4
t: 204.942.0681 lm-esp.ca

| No. | REVISION/DESCRIPTION | BY | DATE |
|---|---|---|---|
| 0 | ISSUED FOR CONSTRUCTION | SB | 04.01.24 |

SEAL

| SCB DRAWN | DRB CHECKED | DRB DESIGNED | DRB APPROVED |
|---|---|---|---|
| DATE 2024.04.01 | USER APPROVAL | | |

THE CITY OF WINNIPEG
ASSETS & PROJECT MANAGEMENT DEPARTMENT
MUNICIPAL ACCOMMODATIONS DIVISION
3-65 GARRY STREET, R3C 4K4

PROJECT

# PEMBINA TRAILS COLLEGIATE VOCATIONAL WING TENDER NO. 954-2023B

50 FRONTIER TRAIL, WINNIPEG, MANITOBA, R3Y 2H1

SHEET TITLE

# CULINARY ARTS FLOOR DEPRESSION & DRAINAGE PLAN - SOUTH

| SCALE | PROJECT No: | SHEET No: |
|---|---|---|
| 1 : 50 | 2020-127 | K-3b |

LMesp COMM. NO. 1929

DRAWING SHEET SIZE: A1 (594x841) PLOT 1:1