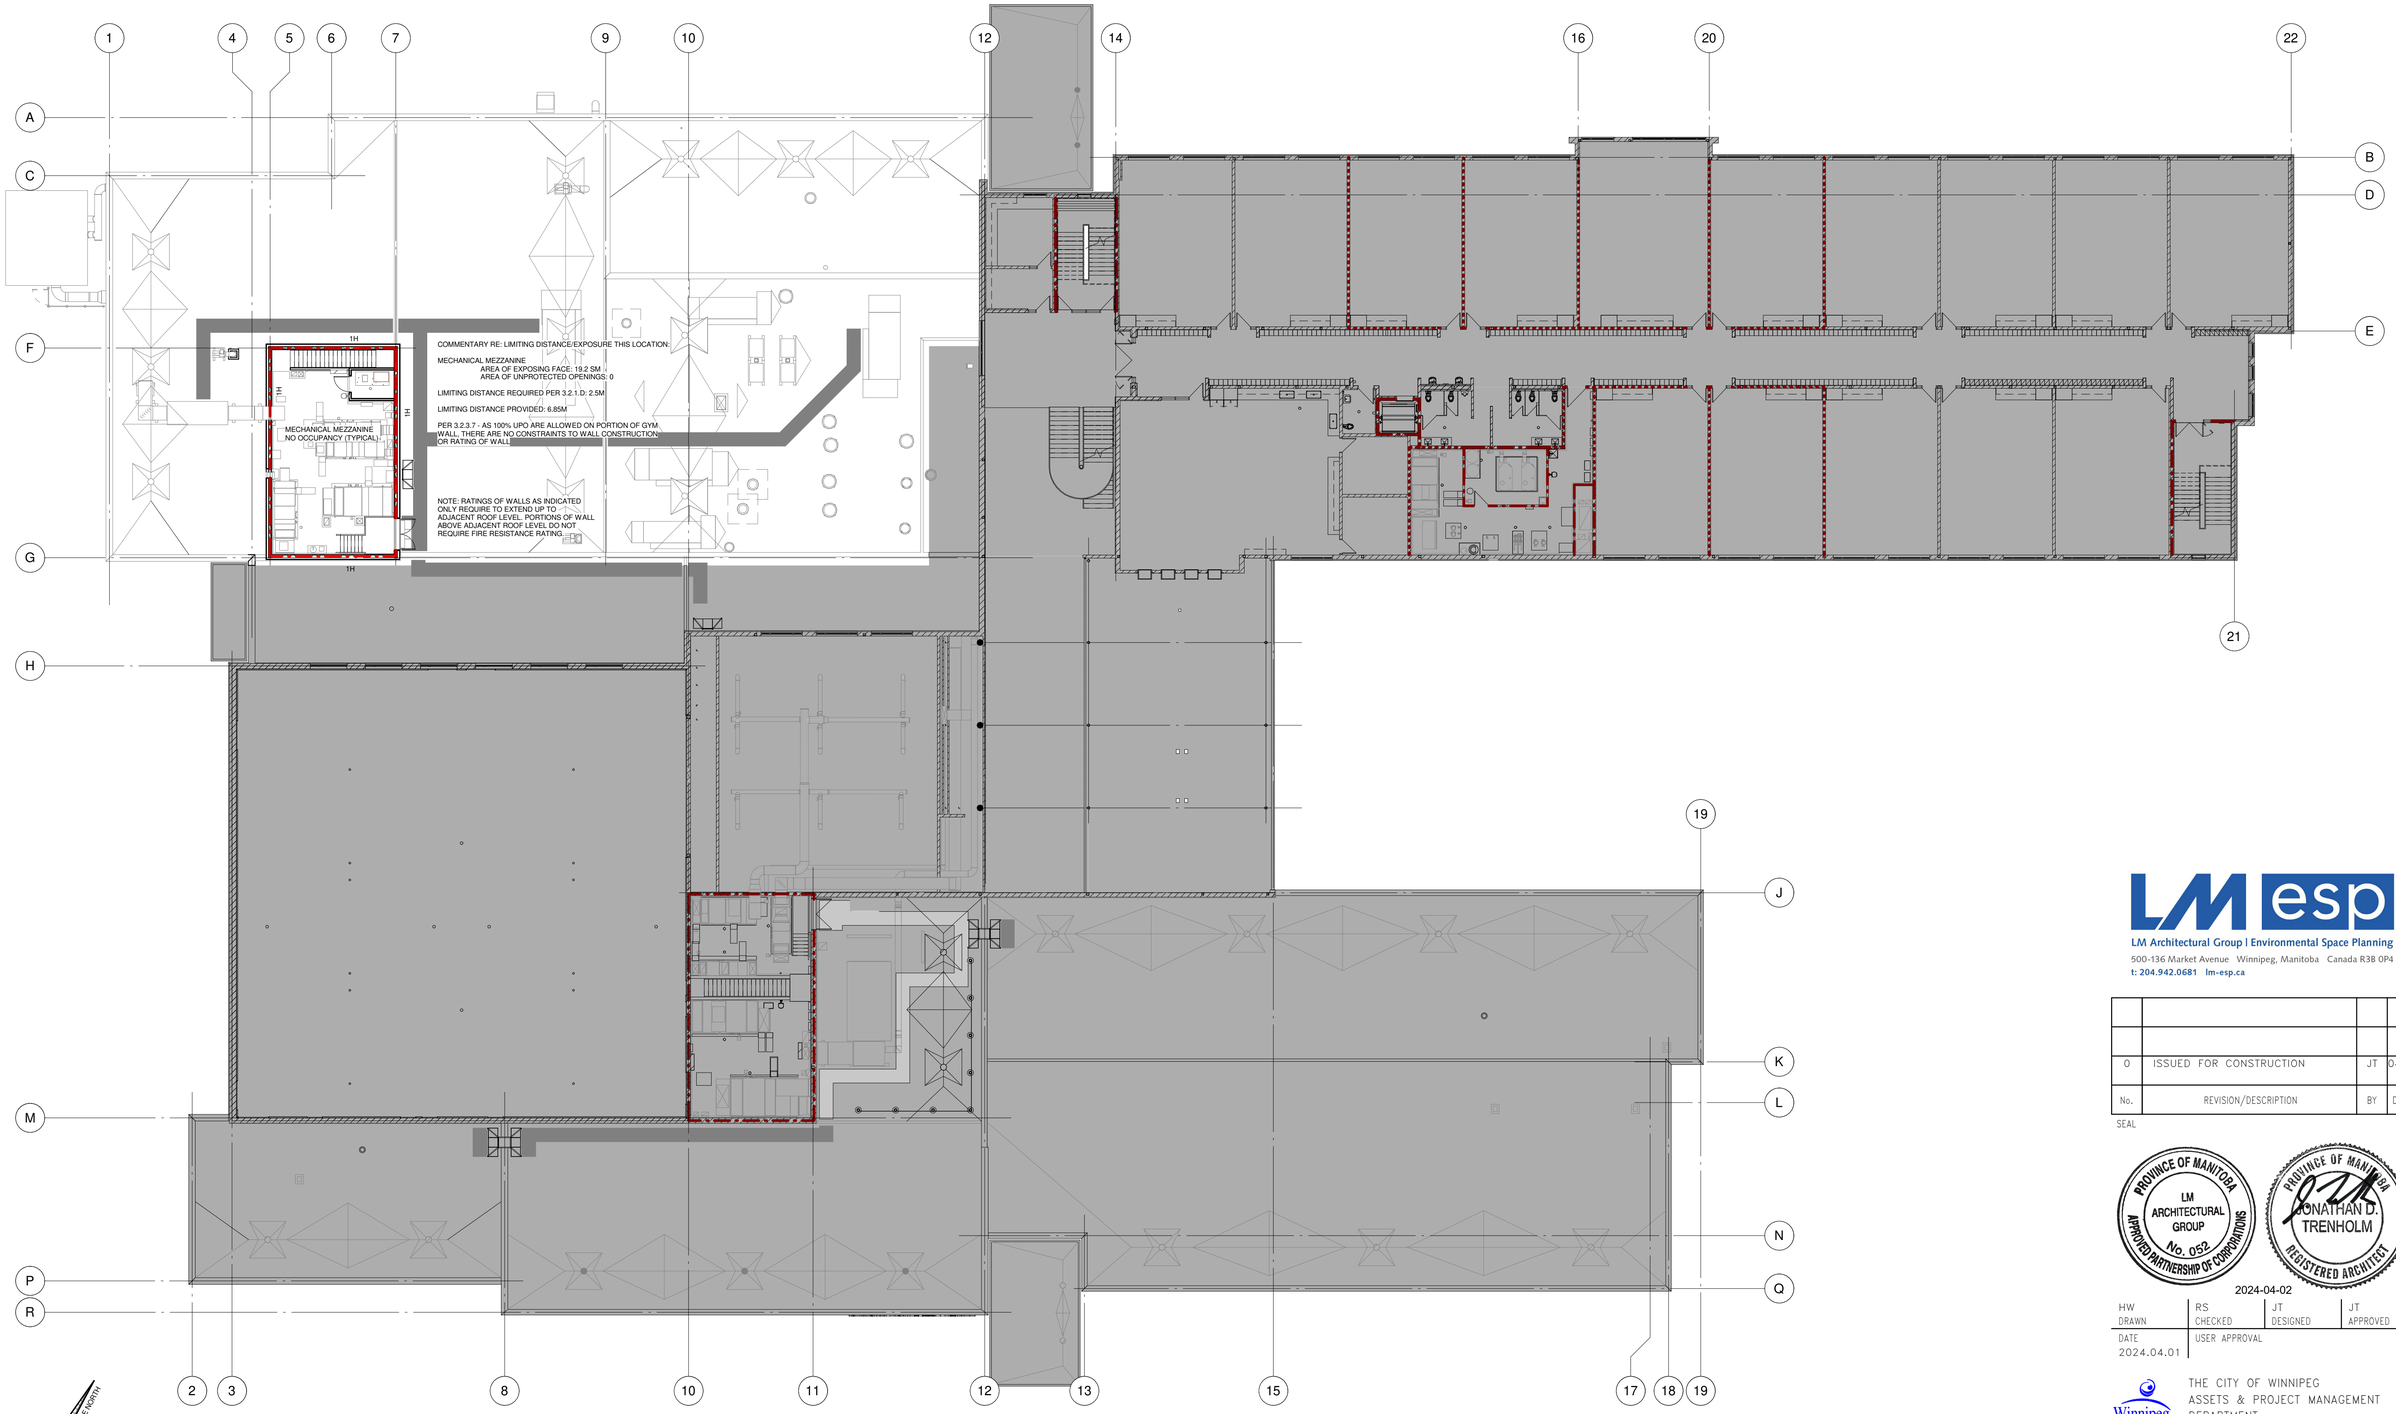

SECOND FLOOR LIFE SAFETY PLAN

SCALE 1 : 200

FIRE SEPARATION LEGEND:

FOR DRAWING CLARITY FIRE SEPARATION LINETYPES ARE NOT INDICATED THROUGH DOOR AND WINDOW OPENINGS, HOWEVER ALL WALLS ABOVE AND BELOW DOORS AND WINDOWS SHALL BE CONSTRUCTED TO MATCH ADJACENT REQUIRED FIRE SEPARATIONS INDICATED.

- NFS — NON RATED FIRE SEPARATION
- 1H — 1 HOUR FIRE SEPARATION
- XNFS — EXISTING NON RATED FIRE SEPARATION
- X1H — EXISTING 1 HOUR FIRE SEPARATION

LM esp
LM Architectural Group | Environmental Space Planning
500-136 Market Avenue Winnipeg, Manitoba Canada R3B 0P4
t: 204.942.0681 lm-esp.ca

No.	REVISION/DESCRIPTION	BY	DATE
0	ISSUED FOR CONSTRUCTION	JT	04.01.24

SEAL

PROVINCE OF MANITOBA — LM ARCHITECTURAL GROUP — No. 052 — APPROVED PARTNERSHIP OF CORPORATIONS

PROVINCE OF MANITOBA — JONATHAN D. TRENHOLM — REGISTERED ARCHITECT

2024-04-02

HW DRAWN	RS CHECKED	JT DESIGNED	JT APPROVED
DATE 2024.04.01	USER APPROVAL		

Winnipeg

THE CITY OF WINNIPEG
ASSETS & PROJECT MANAGEMENT DEPARTMENT
MUNICIPAL ACCOMMODATIONS DIVISION
3-65 GARRY STREET, R3C 4K4

PROJECT

PEMBINA TRAILS COLLEGIATE VOCATIONAL WING
TENDER NO. 954-2023B

50 FRONTIER TRAIL, WINNIPEG, MANITOBA, R3Y 2H1

SHEET TITLE

SECOND FLOOR LIFE SAFETY PLAN

SCALE	PROJECT No:	SHEET No:
As indicated	2020-127	A1.2

LMesp COMM. NO. 1929V

DRAWING SHEET SIZE: A1 (594x841) PLOT 1:1