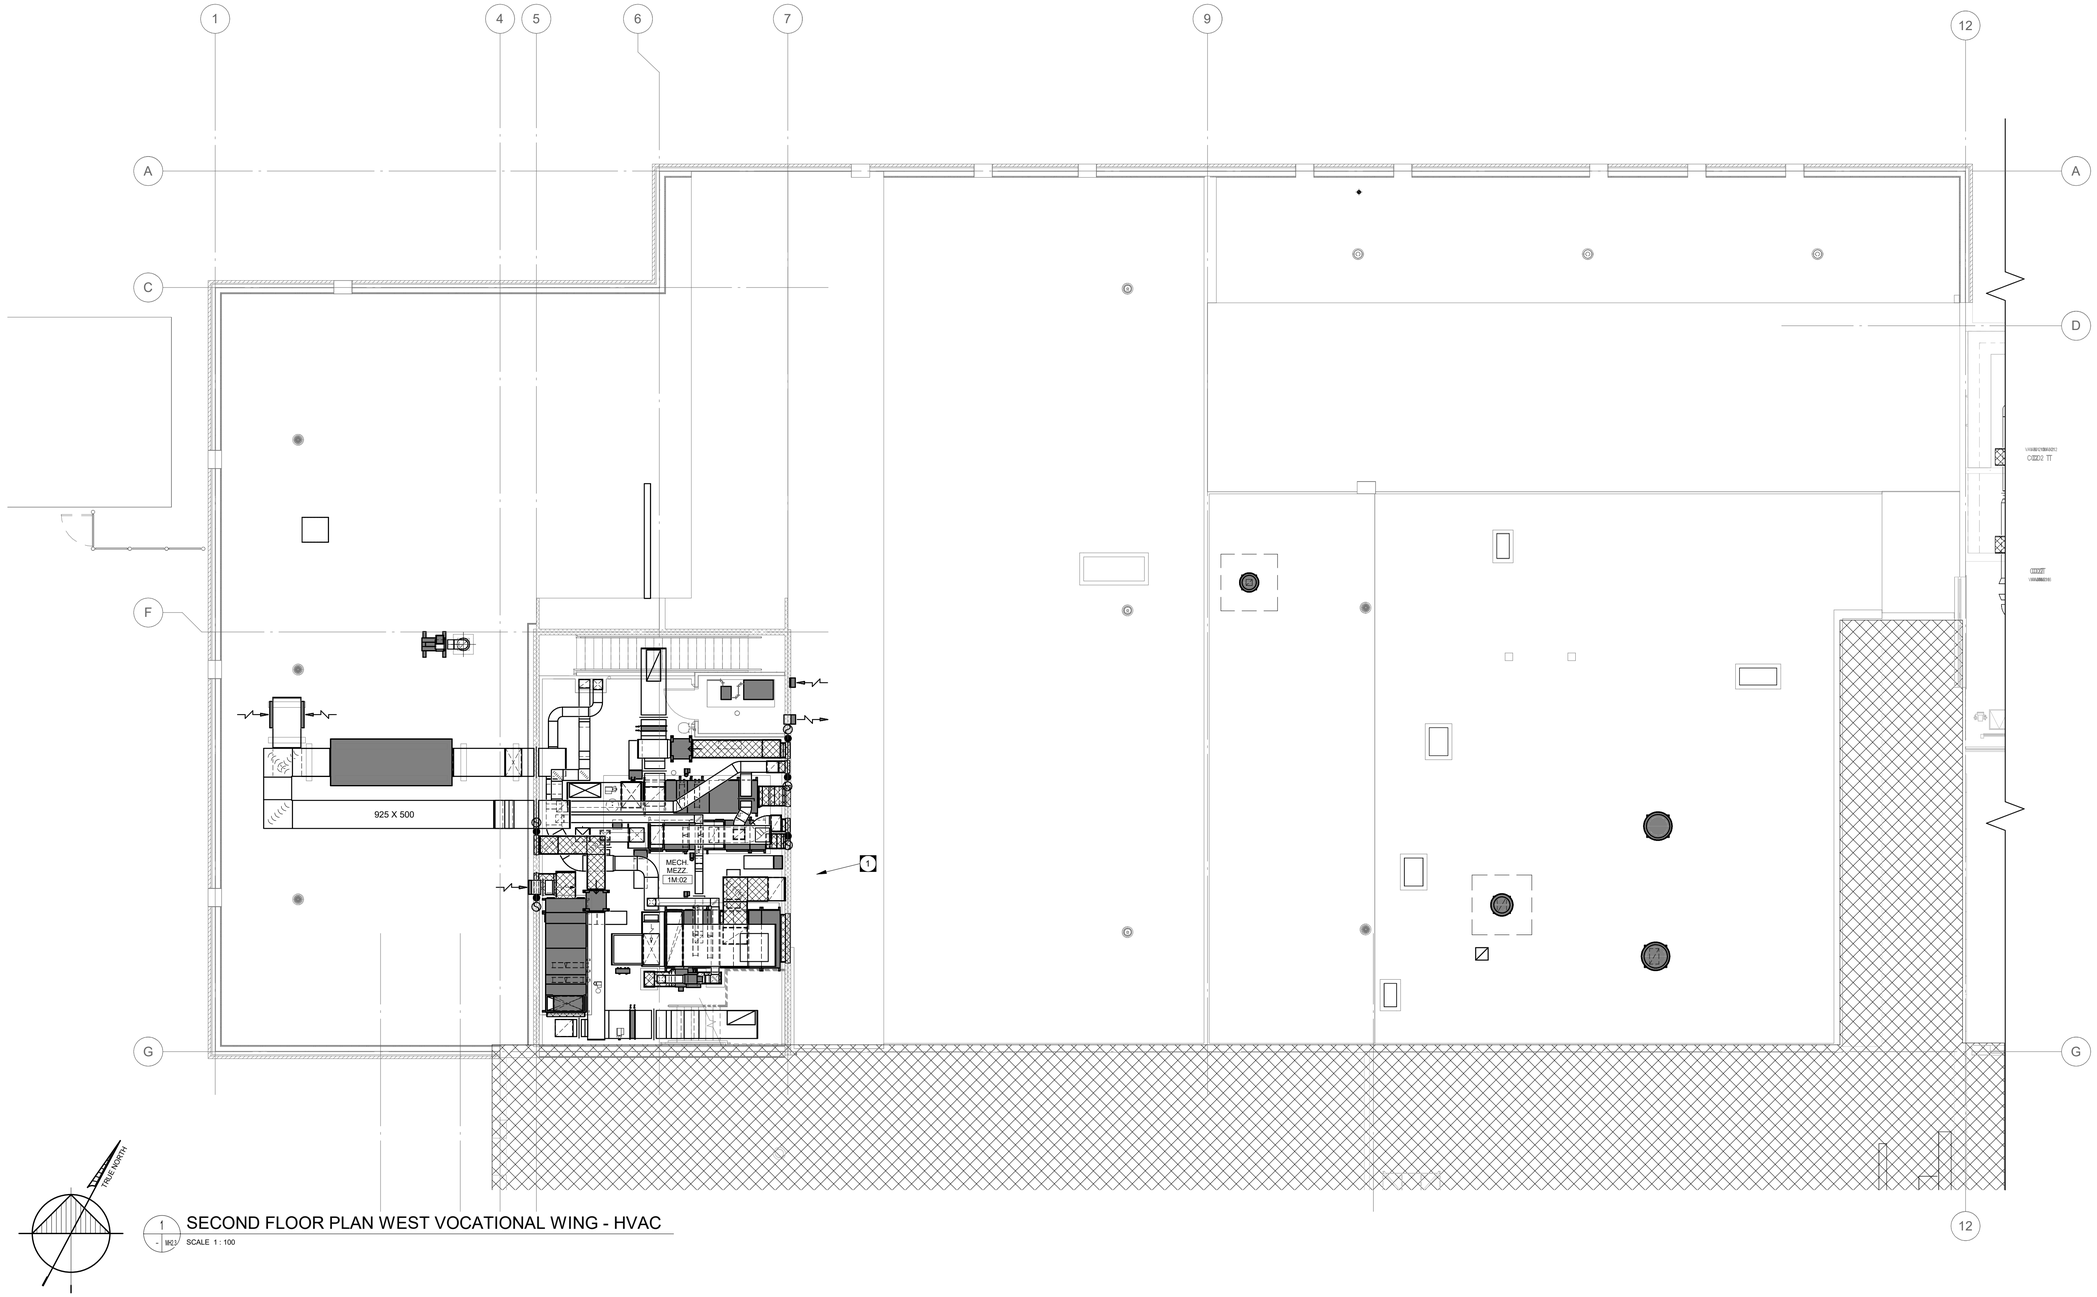

1 - MH2.3 SECOND FLOOR PLAN WEST VOCATIONAL WING - HVAC

SCALE 1 : 100

KEY NOTES

1 REFER TO LARGE SCALE PLANS FOR DETAILS IN MECHANICAL MEZZANINE.

ENGINEERS GEOSCIENTISTS MANITOBA

Certificate of Authorization

Epp Siepman Engineering Inc.

No. 4035

This is a print of a document that has been electronically authenticated with technology authorized by the Engineers Geoscientists Manitoba. The original is in electronic form.

epp siepman engineering
400 - 136 Market Avenue
Winnipeg, MB R3B 0P4
T 204 453 1080

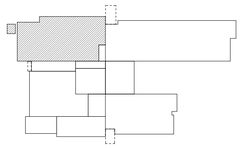

BUILDING KEYPLAN - SECOND

SCALE 1 : 2000

LM esp
LM Architectural Group | Environmental Space Planning
500-136 Market Avenue Winnipeg, Manitoba Canada R3B 0P4
t: 204.942.0681 lm-esp.ca

No.	REVISION/DESCRIPTION	BY	DATE
0	ISSUED FOR CONSTRUCTION	JS/MP	24-04-01

SEAL

PROVINCE OF MANITOBA
J.S. SCHELLENBERG
Member
31336
2024-04-01
REGISTERED PROFESSIONAL ENGINEER

JS DRAWN	JS CHECKED	JS DESIGNED	JS APPROVED
DATE 2024-04-01	USER APPROVAL		

Winnipeg

THE CITY OF WINNIPEG
ASSETS & PROJECT MANAGEMENT DEPARTMENT
MUNICIPAL ACCOMMODATIONS DIVISION
3-65 GARRY STREET, R3C 4K4

PROJECT

PEMBINA TRAILS COLLEGIATE
VOCATIONAL WING
TENDER NO. 954-2023B

50 FRONTIER TRAIL, WINNIPEG, MANITOBA, R3Y 2H1

SHEET TITLE

Second Floor West Vocational Wing - HVAC Plan

SCALE	PROJECT No:	SHEET No:
As indicated	2020-127	MH2.3

DRAWING SHEET SIZE: A1 (594x841) PLOT 1:1

ESE 24049