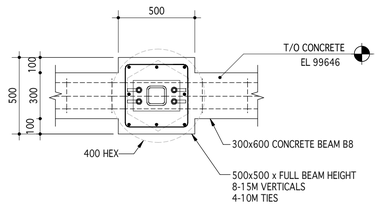

PIL1

1 : 20

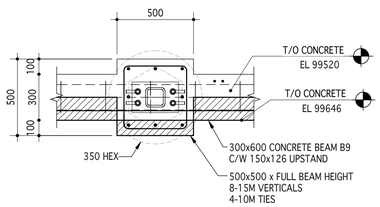

PIL2

1 : 20

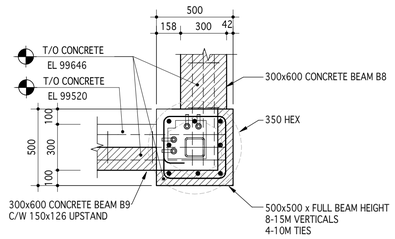

PIL3

1 : 20

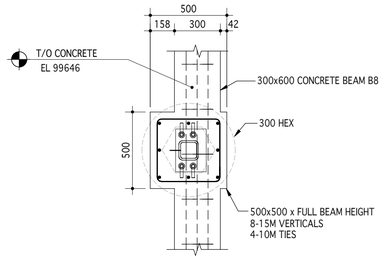

PIL4

1 : 20

2024-0002

CrosierKilgour

Structural Engineering & Building Performance

LM esp

LM Architectural Group | Environmental Space Planning
500-136 Market Avenue Winnipeg, Manitoba Canada R3B 0P4
t: 204.942.0681 lm-esp.ca

No.	REVISION/DESCRIPTION	BY	DATE
0	ISSUED FOR CONSTRUCTION	NRM	04.01.24

SEAL

PROVINCE OF MANITOBA
N.R. MOSCOVITCH
Member
33947
REGISTERED PROFESSIONAL ENGINEER

ENGINEER
GEOSCIENTISTS
MANITOBA
Certificate of Authorization
Crosier Kilgour & Partners Ltd.
No. 235

MS/CJM	NRM	NRM	NRM
DRAWN	CHECKED	DESIGNED	APPROVED
DATE 2024.04.01	USER APPROVAL		

Winnipeg

THE CITY OF WINNIPEG
ASSETS & PROJECT MANAGEMENT DEPARTMENT
MUNICIPAL ACCOMMODATIONS DIVISION
3-65 GARRY STREET, R3C 4K4

PROJECT

PEMBINA TRAILS COLLEGIATE
VOCATIONAL WING
TENDER NO. 954-2023B

50 FRONTIER TRAIL, WINNIPEG, MANITOBA, R3Y 2H1

SHEET TITLE

DETAILS

SCALE	PROJECT No:	SHEET No:
1 : 20	2020-127	S5.1