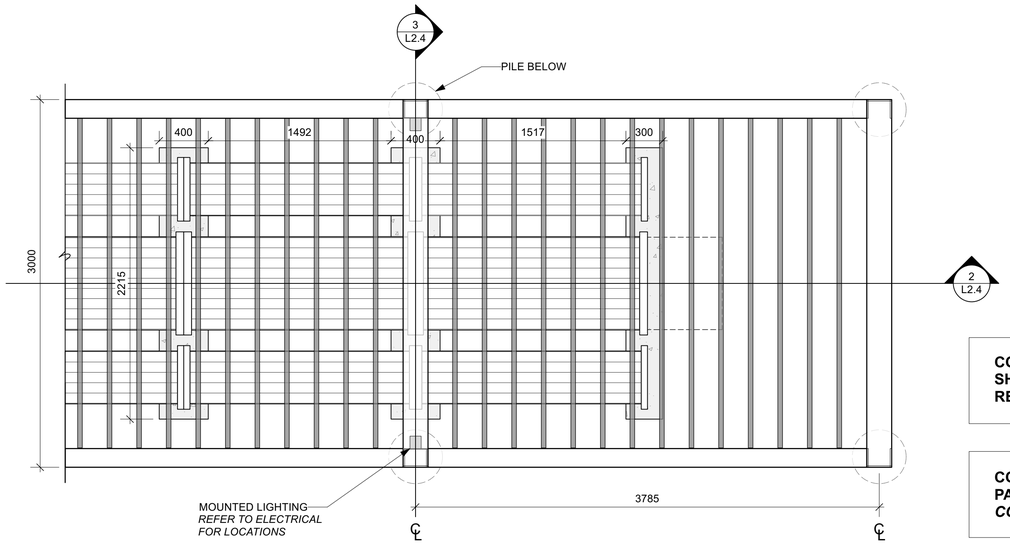

CONTRACTOR TO PROVIDE ARBOUR SHOP DRAWINGS FOR CONSULTANT REVIEW PRIOR TO FABRICATION

CONDUITS FOR LIGHTING TO BE PAINTED BLACK.
COORDINATE WITH ELECTRICAL

1 L2.4 ARBOUR
Scale: 1:25

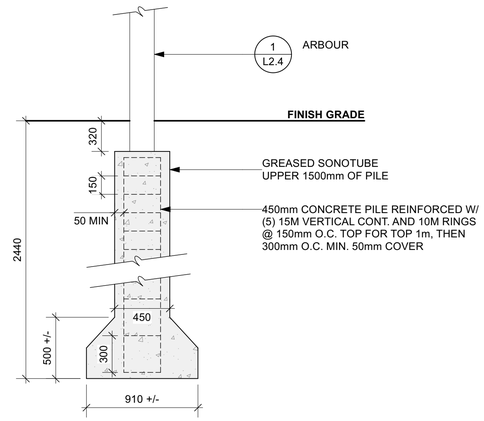

4 L2.4 C.I.P. FOUNDATION BELL PILES
Scale: 1:25

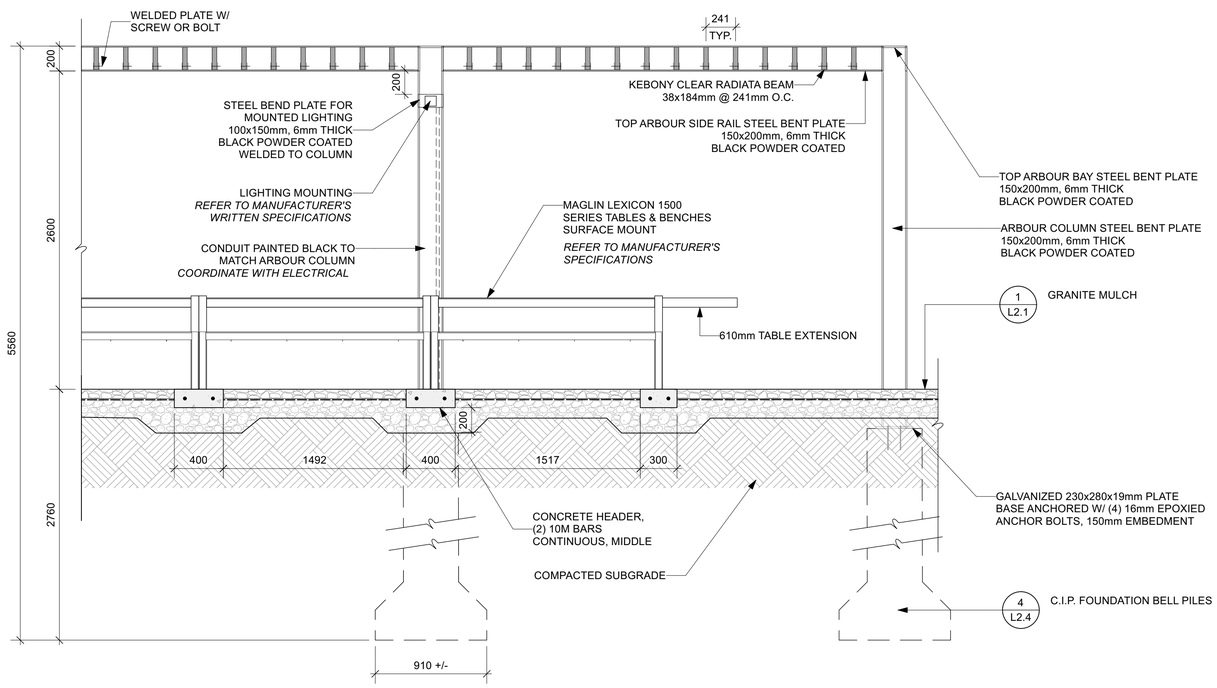

2 L2.4 ARBOUR LONGITUDINAL SECTION
Scale: 1:25

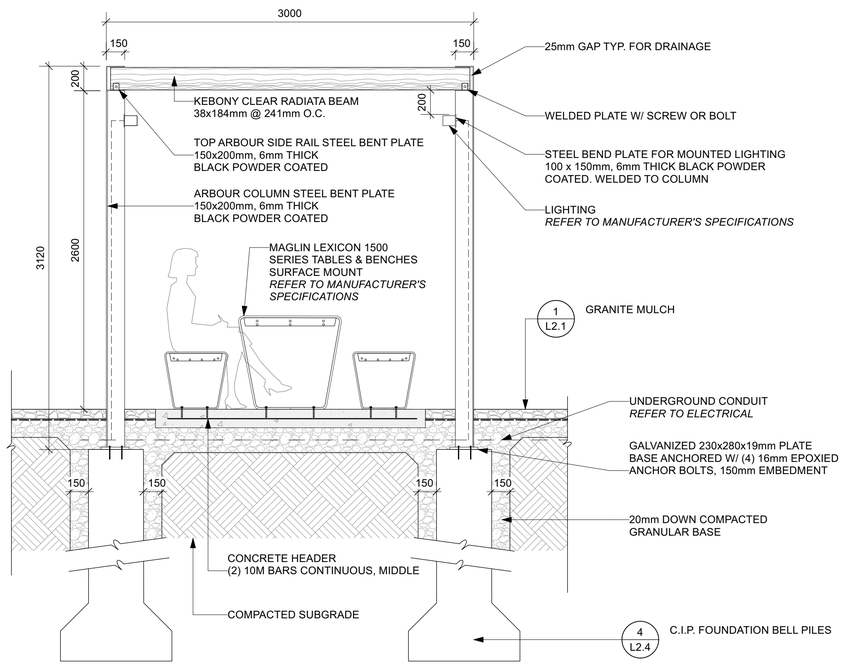

3 L2.4 ARBOUR SECTION
Scale: 1:25

HTFC PLANNING & DESIGN

LM esp

No.	REVISION/DESCRIPTION	BY	DATE
0	ISSUE FOR CONSTRUCTION	JC	2024 04-01

SEAL

manitoba association of landscape architects
MONICA GIESBRECHT
Member No. 101
April 1/2024

JC DRAWN	SL CHECKED	SL DESIGNED	MG APPROVED
DATE 2024-04-01	USER APPROVAL		

Winnipeg
THE CITY OF WINNIPEG
ASSETS & PROJECT MANAGEMENT DEPARTMENT
MUNICIPAL ACCOMMODATIONS DIVISION
3-65 GARRY STREET, R3C 4K4

PROJECT
PEMBINA TRAILS COLLEGIATE VOCATIONAL WING - TENDER # 954-2023B
50 FRONTIER TRAIL, WINNIPEG, MANITOBA R3Y 2H1

SHEET TITLE
Landscape Separate Price - Arbour Details

SCALE	PROJECT No:	SHEET No:
AS NOTED	2020-127	L2.4