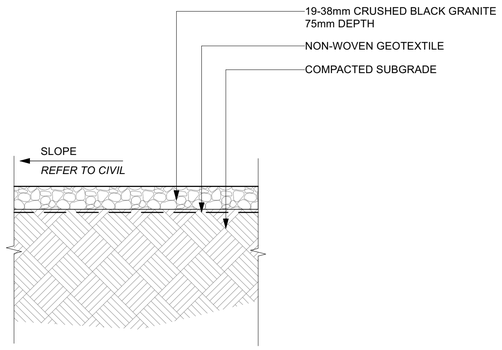

1 L2.1 GRANITE MULCH
Scale: 1:10

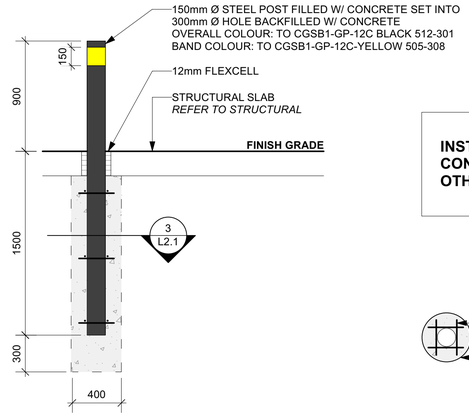

2 L2.1 STEEL BOLLARD
Scale: 1:25

INSTALL BOLLARDS BEFORE CONCRETE, ASPHALT OR OTHER FINISH SURFACING

3 L2.1 BOLLARD SECTION
Scale: 1:25

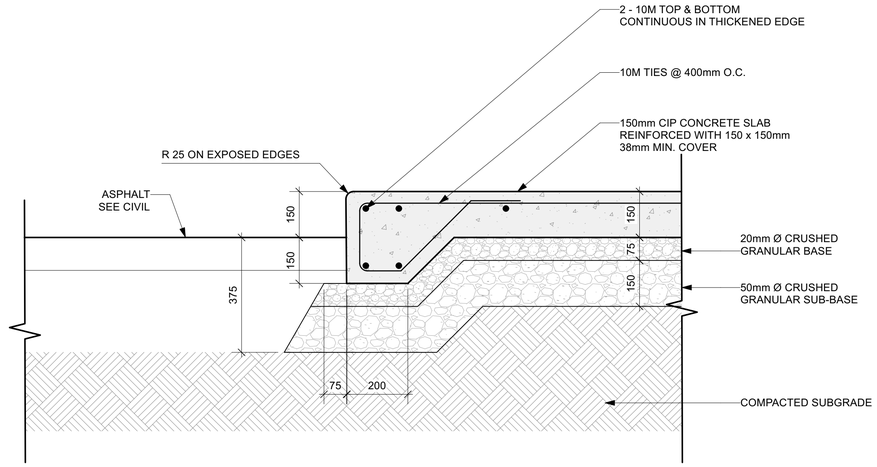

4 L2.1 THICKENED EDGE CONCRETE
Scale: 1:10

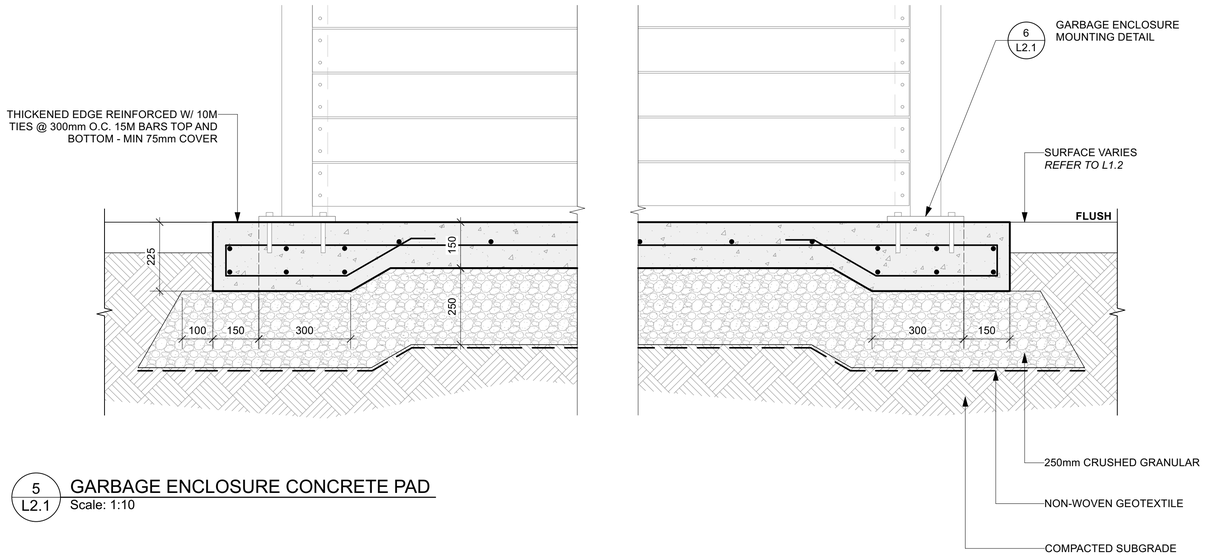

5 L2.1 GARBAGE ENCLOSURE CONCRETE PAD
Scale: 1:10

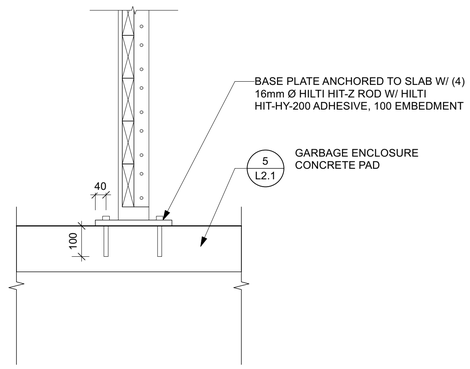

6 L2.1 GARBAGE ENCLOSURE MOUNTING DETAIL
Scale: 1:10

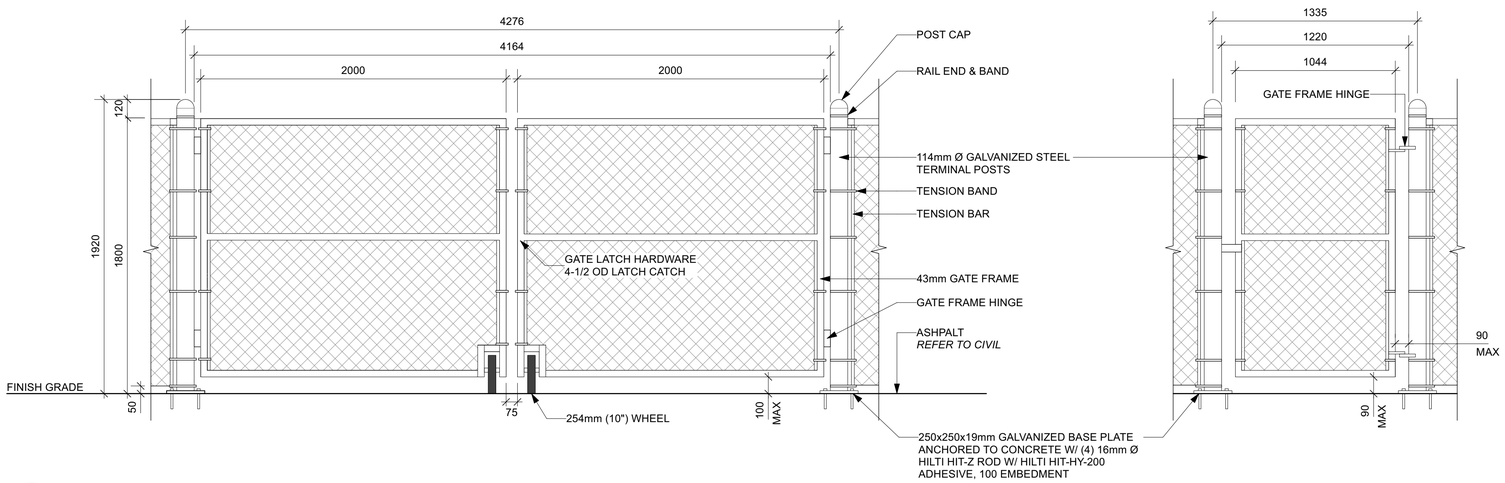

7 L2.1 CHAIN LINK FENCE ROLLING GATE
Scale: 1:20

HTFC PLANNING & DESIGN
LM esp

No.	REVISION/DESCRIPTION	BY	DATE
0	ISSUE FOR CONSTRUCTION	JC	2024 04-01

SEAL

JC DRAWN	SL CHECKED	SL DESIGNED	MG APPROVED
DATE 2024-04-01	USER APPROVAL		

Winnipeg
THE CITY OF WINNIPEG
ASSETS & PROJECT MANAGEMENT DEPARTMENT
MUNICIPAL ACCOMMODATIONS DIVISION
3-65 GARRY STREET, R3C 4K4

PROJECT
PEMBINA TRAILS COLLEGIATE VOCATIONAL WING - TENDER # 954-2023B
50 FRONTIER TRAIL, WINNIPEG, MANITOBA R3Y 2H1

SHEET TITLE
Landscape Hardscape Details

SCALE	PROJECT No:	SHEET No:
AS NOTED	2020-127	L2.1