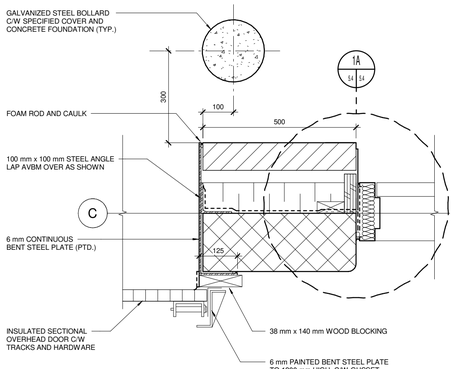

1 S1 S4 OVERHEAD DOOR
SCALE 1 : 10

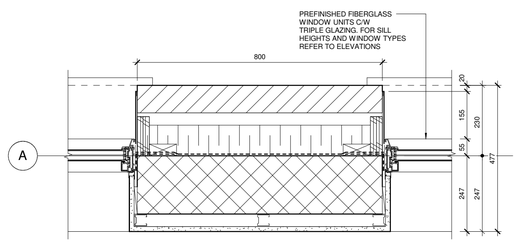

2 S1 S4 CLERESTORY WINDOW PILASTER
SCALE 1 : 10

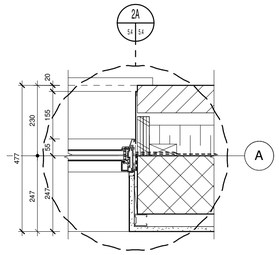

3 S1 S4 CLERESTORY WINDOW
SCALE 1 : 10

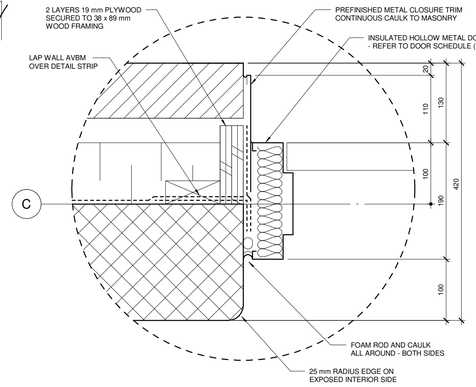

1A S4 S4 TYPICAL EXTERIOR DOOR JAMB
SCALE 1 : 5

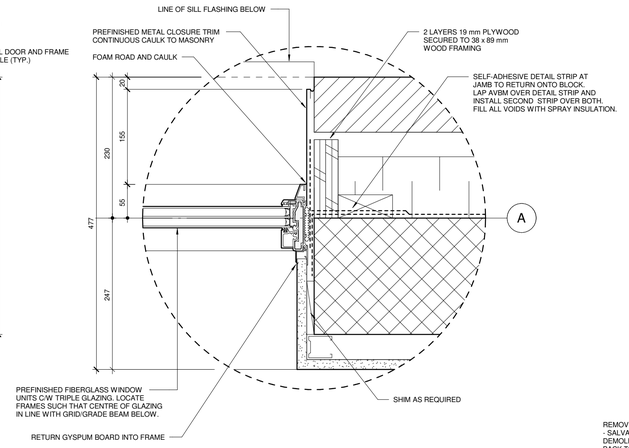

2A S4 S4 TYPICAL FIBERGLASS JAMB DETAIL
SCALE 1 : 5

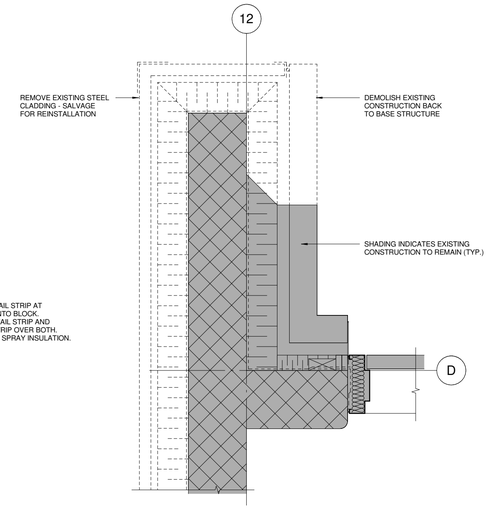

D4 S3 S4 DEMOLITION DETAIL
SCALE 1 : 10

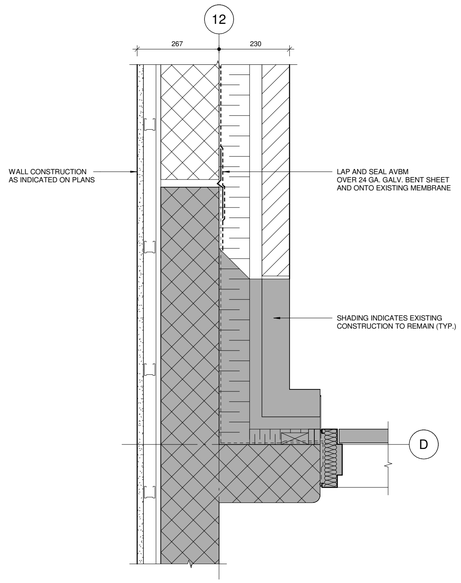

4 S1 S4 BUILDING CONNECTION DETAIL
SCALE 1 : 10

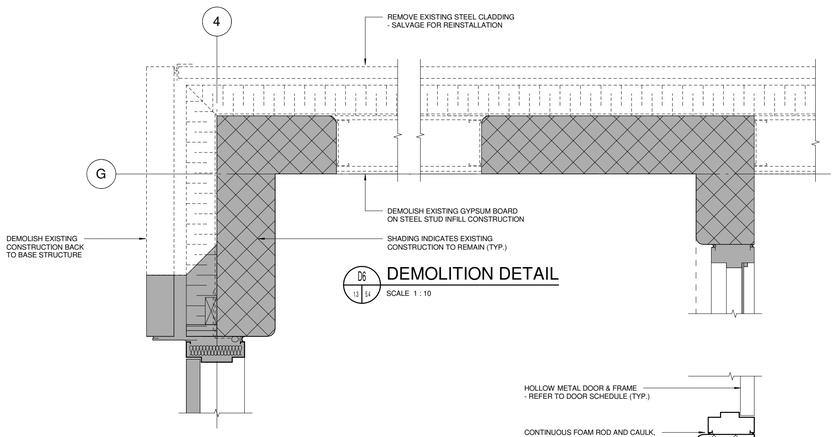

D6 S3 S4 DEMOLITION DETAIL
SCALE 1 : 10

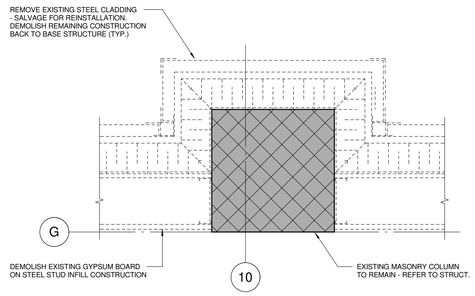

D5 S3 S4 DEMOLITION DETAIL
SCALE 1 : 10

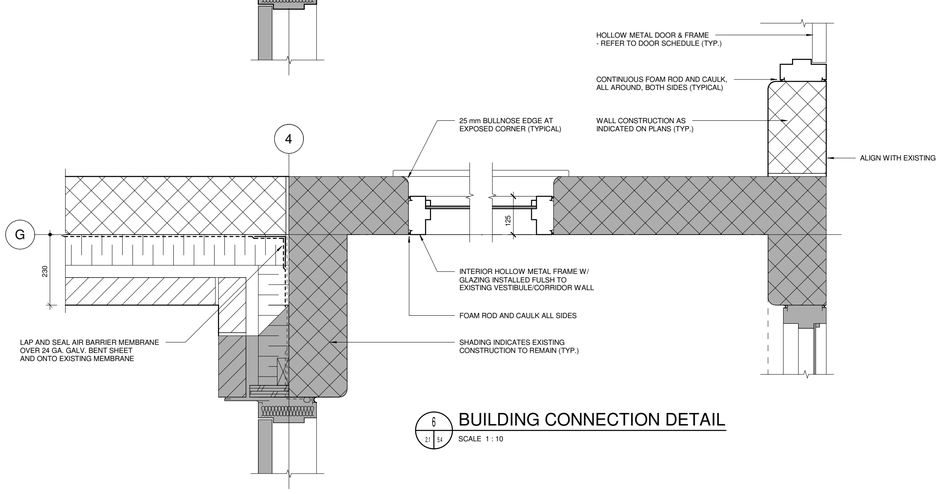

6 S1 S4 BUILDING CONNECTION DETAIL
SCALE 1 : 10

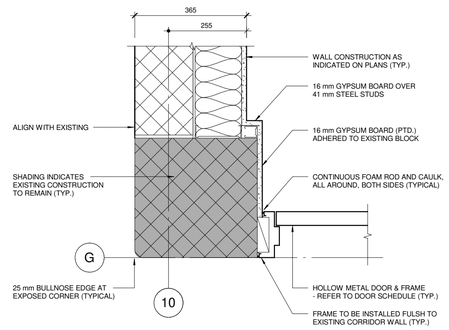

5 S1 S4 BUILDING CONNECTION DETAIL
SCALE 1 : 10

LM esp
LM Architectural Group | Environmental Space Planning
500-136 Market Avenue Winnipeg, Manitoba Canada R3B 0P4
t: 204.942.0681 lm-esp.ca

No.	REVISION/DESCRIPTION	BY	DATE
0	ISSUED FOR CONSTRUCTION	JT	04.01.24

SEAL

PROVINCE OF MANITOBA — LM ARCHITECTURAL GROUP No. 052 — APPROVED PARTNERSHIP OF CORPORATIONS

PROVINCE OF MANITOBA — JONATHAN D. TRENHOLM — REGISTERED ARCHITECT

2024-04-02

HW DRAWN	HW CHECKED	JT DESIGNED	JT APPROVED
DATE 2024.04.01	USER APPROVAL		

Winnipeg

THE CITY OF WINNIPEG
ASSETS & PROJECT MANAGEMENT DEPARTMENT
MUNICIPAL ACCOMMODATIONS DIVISION
3–65 GARRY STREET, R3C 4K4

PROJECT

PEMBINA TRAILS COLLEGIATE VOCATIONAL WING
TENDER NO. 954-2023B

50 FRONTIER TRAIL, WINNIPEG, MANITOBA, R3Y 2H1

SHEET TITLE

PLAN DETAILS

SCALE	PROJECT No:	SHEET No:
As indicated	2020-127	A5.4