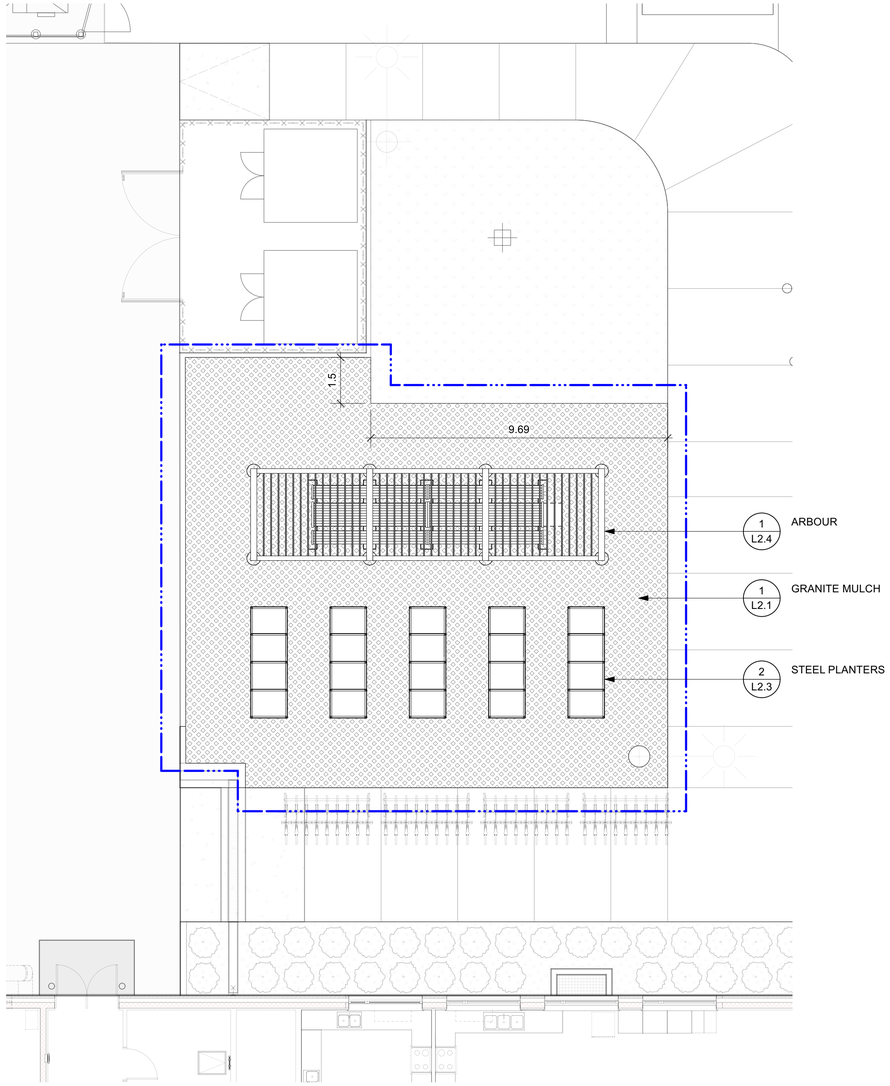

1 L2.3 SEPARATE PRICE BLOW UP PLAN
Scale: 1:100

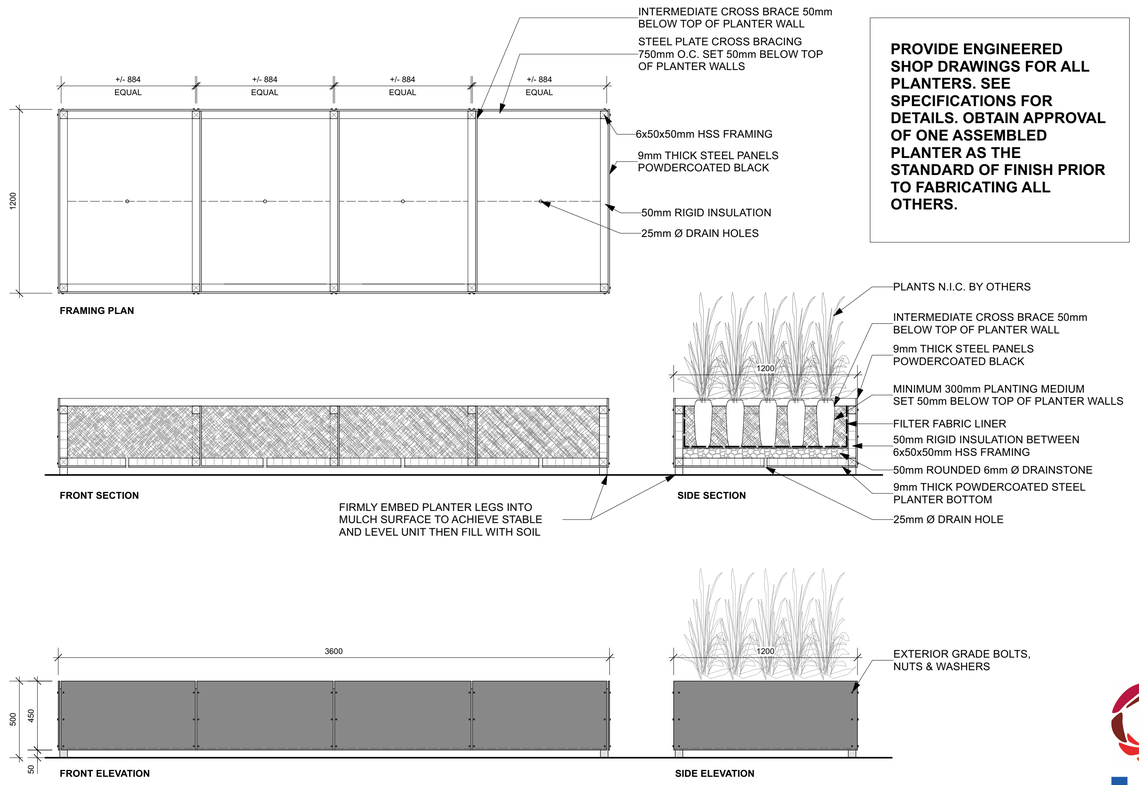

PROVIDE ENGINEERED SHOP DRAWINGS FOR ALL PLANTERS. SEE SPECIFICATIONS FOR DETAILS. OBTAIN APPROVAL OF ONE ASSEMBLED PLANTER AS THE STANDARD OF FINISH PRIOR TO FABRICATING ALL OTHERS.

2 L2.3 STEEL PLANTERS
Scale: 1:20

HTFC PLANNING & DESIGN
LM esp

No.	REVISION/DESCRIPTION	BY	DATE
0	ISSUE FOR CONSTRUCTION	JC	2024 04-01

SEAL

manitoba associate landscape architect
MONICA GIESBRECHT
Member No. 101
April 1/2024

JC DRAWN	SL CHECKED	SL DESIGNED	MG APPROVED
DATE 2024-04-01	USER APPROVAL		

Winnipeg
THE CITY OF WINNIPEG
ASSETS & PROJECT MANAGEMENT DEPARTMENT
MUNICIPAL ACCOMMODATIONS DIVISION
3-65 GARRY STREET, R3C 4K4

PROJECT
PEMBINA TRAILS COLLEGIATE VOCATIONAL WING - TENDER # 954-2023B
50 FRONTIER TRAIL, WINNIPEG, MANITOBA R3Y 2H1

SHEET TITLE
Landscape Separate Price - Planter Details

SCALE	PROJECT No:	SHEET No:
AS NOTED	2020-127	L2.3