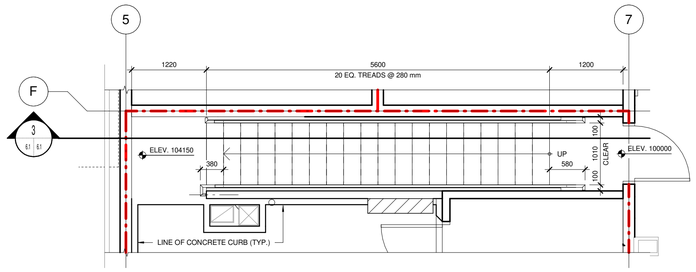

1 / A1 A1 STAIR 5 - FLOOR PLAN
SCALE 1 : 50

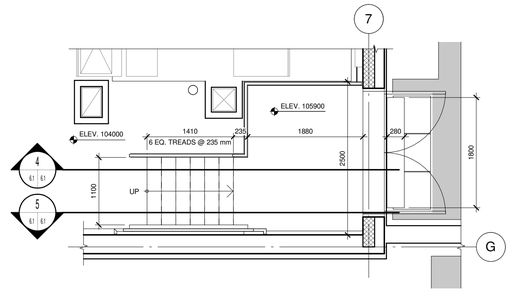

2 / A1 A1 SHIPS LADDER - MEZZANINE FLOOR PLAN
SCALE 1 : 50

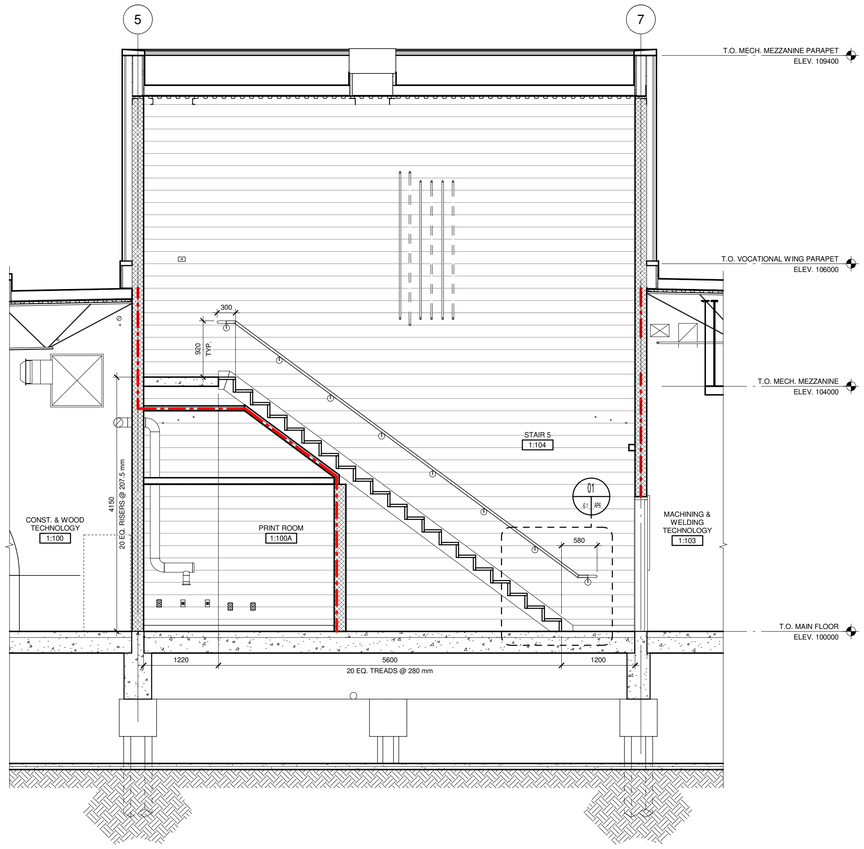

3 / A1 A1 STAIR 5 - SECTION
SCALE 1 : 50

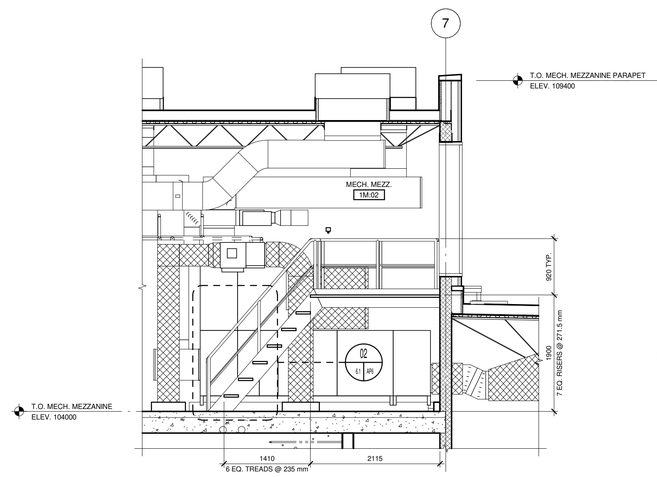

4 / A1 A1 SHIPS LADDER - SECTION
SCALE 1 : 50

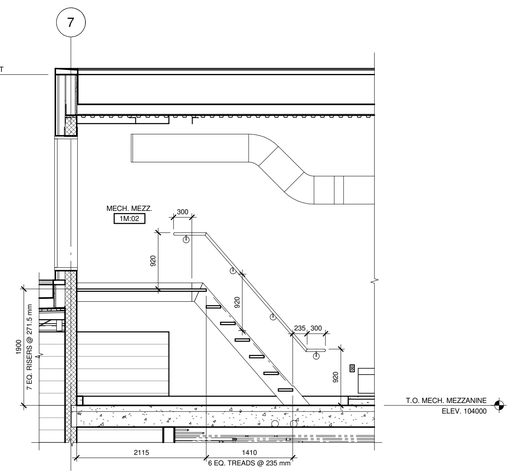

5 / A1 A1 SHIPS LADDER - SECTION
SCALE 1 : 50

LM esp
LM Architectural Group | Environmental Space Planning
500-136 Market Avenue Winnipeg, Manitoba Canada R3B 0P4
t: 204.942.0681 lm-esp.ca

No.	REVISION/DESCRIPTION	BY	DATE
0	ISSUED FOR CONSTRUCTION	JT	04.01.24

SEAL

PROVINCE OF MANITOBA — LM ARCHITECTURAL GROUP No. 052 — APPROVED PARTNERSHIP OF CORPORATIONS

PROVINCE OF MANITOBA — JONATHAN D. TRENHOLM — REGISTERED ARCHITECT

2024-04-02

SA	–	JT	JT
DRAWN	CHECKED	DESIGNED	APPROVED
DATE 2024.04.01	USER APPROVAL		

Winnipeg
THE CITY OF WINNIPEG
ASSETS & PROJECT MANAGEMENT DEPARTMENT
MUNICIPAL ACCOMMODATIONS DIVISION
3–65 GARRY STREET, R3C 4K4

PROJECT
PEMBINA TRAILS COLLEGIATE
VOCATIONAL WING
TENDER NO. 954-2023B
50 FRONTIER TRAIL, WINNIPEG, MANITOBA, R3Y 2H1

SHEET TITLE
STAIR AND SHIPS LADDER
ENLARGED PLANS, SECTIONS &
DETAILS

SCALE	PROJECT No:	SHEET No:
1 : 50	2020-127	A6.1