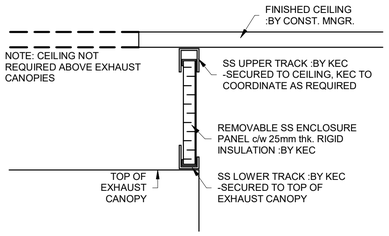

1 ENCLOSURES DETAIL - EXHAUST
1 : 5

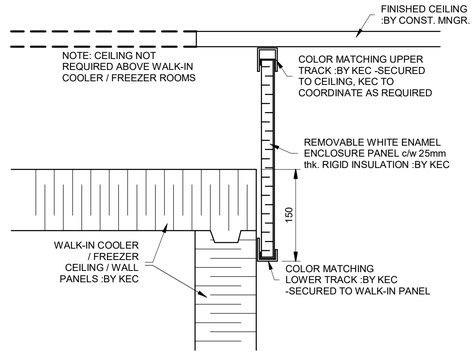

2 ENCLOSURES DETAIL - WALK-IN
1 : 5

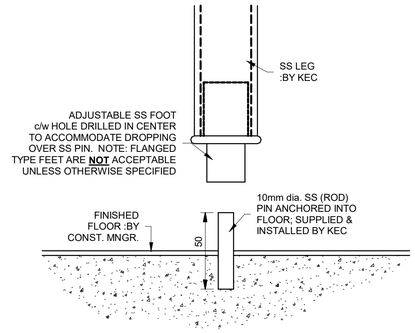

3 PINNED LEG DETAIL
1 : 2

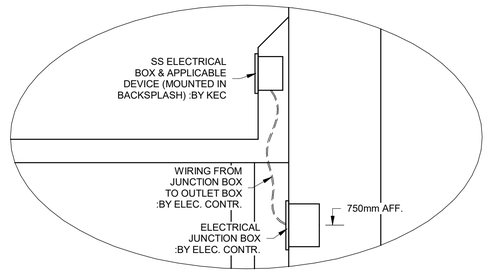

4 BACKSPLASH ELECTRICAL DETAIL
1 : 5

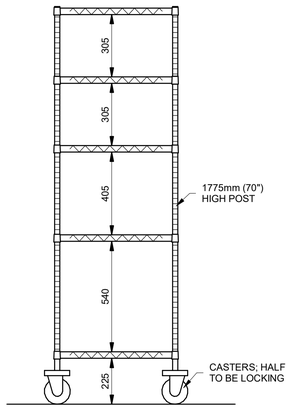

5 SHELVING HEIGHTS -TYP.
1 : 15

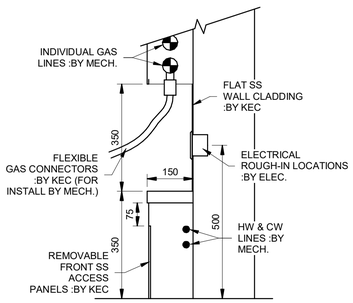

6 ITEM #114 - SS SERVICE WALL / CHASE DETAIL
1 : 10

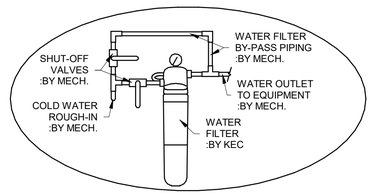

7 WATER FILTER BY-PASS DETAIL
1 : 10

LM esp
LM Architectural Group | Environmental Space Planning
500-136 Market Avenue Winnipeg, Manitoba Canada R3B 0P4
t: 204.942.0681 lm-esp.ca

No.	REVISION/DESCRIPTION	BY	DATE
0	ISSUED FOR CONSTRUCTION	SB	04.01.24

SEAL

SCB	DRB	DRB	DRB
DRAWN	CHECKED	DESIGNED	APPROVED
DATE 2024.04.01	USER APPROVAL		

Winnipeg
THE CITY OF WINNIPEG
ASSETS & PROJECT MANAGEMENT
DEPARTMENT
MUNICIPAL ACCOMMODATIONS DIVISION
3–65 GARRY STREET, R3C 4K4

PROJECT
PEMBINA TRAILS COLLEGIATE
VOCATIONAL WING
TENDER NO. 954-2023B
50 FRONTIER TRAIL, WINNIPEG, MANITOBA, R3Y 2H1

SHEET TITLE
CULINARY ARTS EQUIPMENT
ELEVATIONS & DETAILS

SCALE	PROJECT No:	SHEET No:
As indicated	2020-127	K-4f