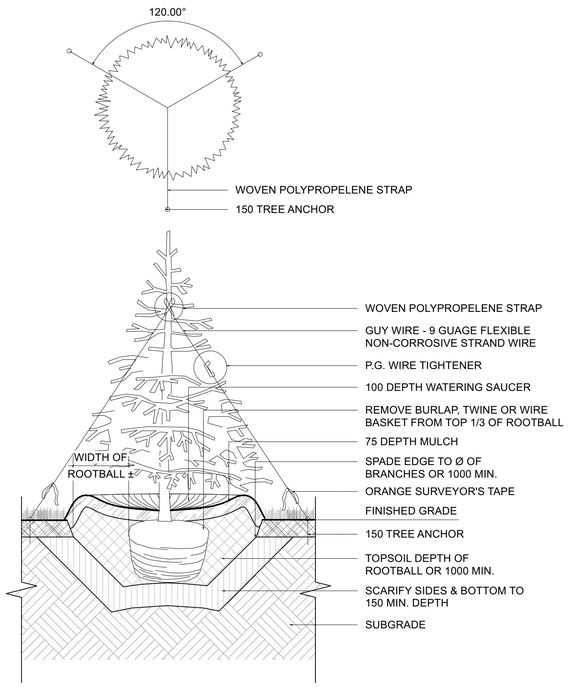

1 L2.2 CONIFEROUS TREE RELOCATION
Scale: 1:20

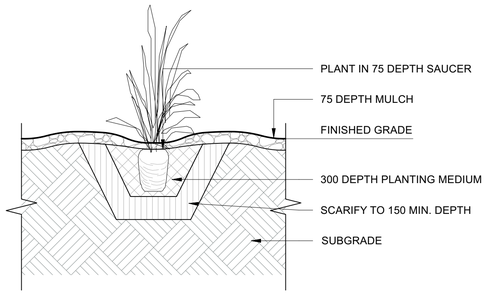

2 L2.2 PERENNIAL RELOCATION
Scale: 1:20

TRENCH DRAIN NOTES:

250mm REINFORCED CONCRETE SURROUND.
BASE COURSES PER ADJACENT CONCRETE PAVEMENTS.
REFER TO MANUFACTURER'S WRITTEN SPECIFICATIONS FOR INSTALLATION

REINF. W/5 15M HORIZ CONT. 10 M TIES @ 400 O/C
LINK TO PAVEMENT W/ 15M x 450 LUBRICATED DOWELS @ 400 O.C.

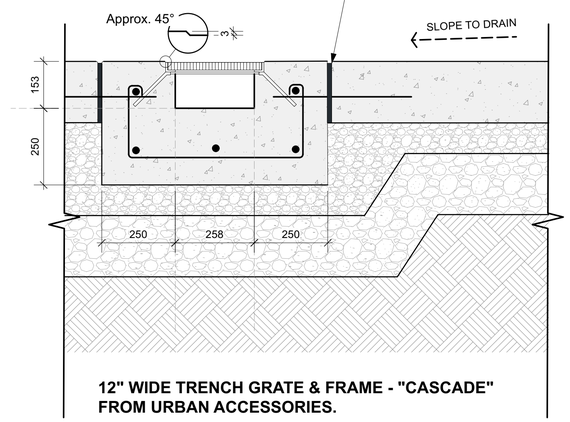

12" WIDE TRENCH GRATE & FRAME - "CASCADE" FROM URBAN ACCESSORIES.

3 L2.2 TRENCH DRAIN
Scale: 1:10

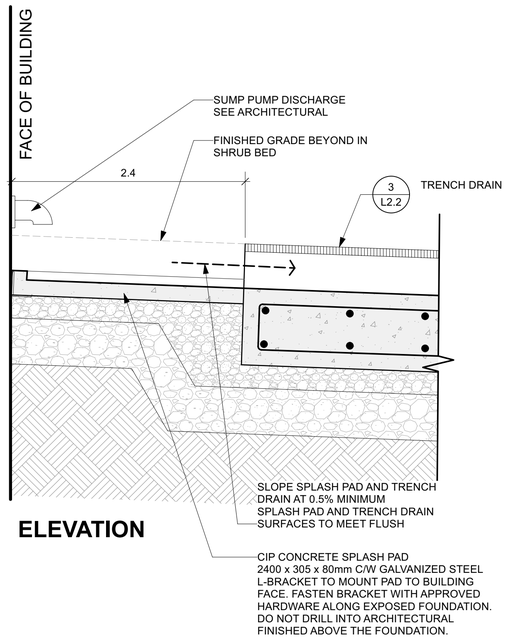

ELEVATION

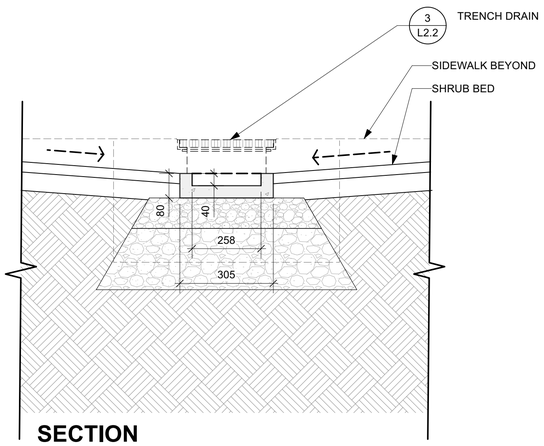

SECTION

4 L2.2 SPLASH PAD CONNECTION TO TRENCH DRAIN
Scale: 1:10

HTFC PLANNING & DESIGN
LM esp

No.	REVISION/DESCRIPTION	BY	DATE
0	ISSUE FOR CONSTRUCTION	JC	2024 04-01

SEAL

manitoba association of landscape architects
MONICA GIESBRECHT
Member No. 101
April 1/2024

JC DRAWN	SL CHECKED	SL DESIGNED	MG APPROVED
DATE 2024-04-01	USER APPROVAL		

Winnipeg
THE CITY OF WINNIPEG
ASSETS & PROJECT MANAGEMENT DEPARTMENT
MUNICIPAL ACCOMMODATIONS DIVISION
3-65 GARRY STREET, R3C 4K4

PROJECT
PEMBINA TRAILS COLLEGIATE VOCATIONAL WING - TENDER # 954-2023B
50 FRONTIER TRAIL, WINNIPEG, MANITOBA R3Y 2H1

SHEET TITLE
Landscape Softscape Details

SCALE	PROJECT No:	SHEET No:
AS NOTED	2020-127	L2.2