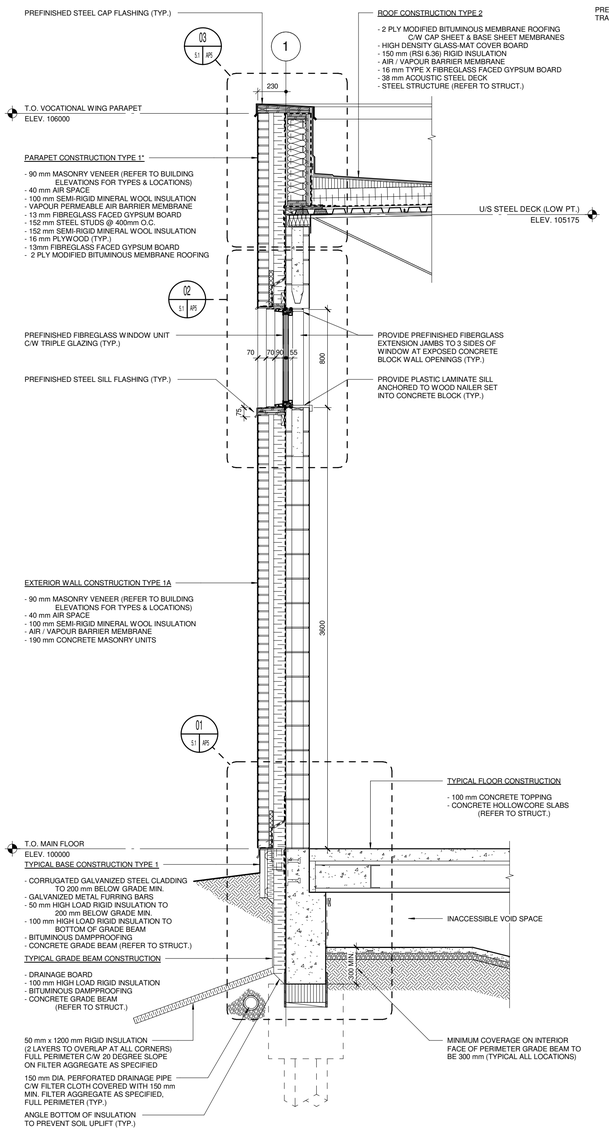

1 S1 S1 TYP. WALL SECTION THRU VOCATIONAL WING
SCALE 1 : 25

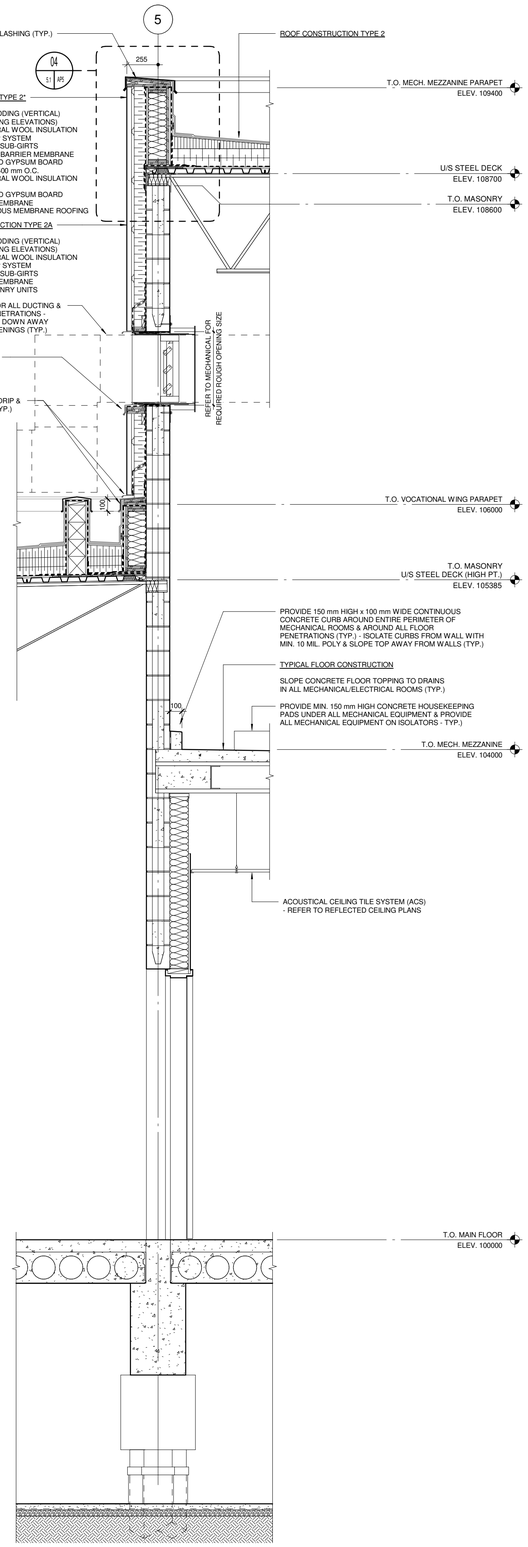

2 S1 S1 WALL SECTION
SCALE 1 : 25

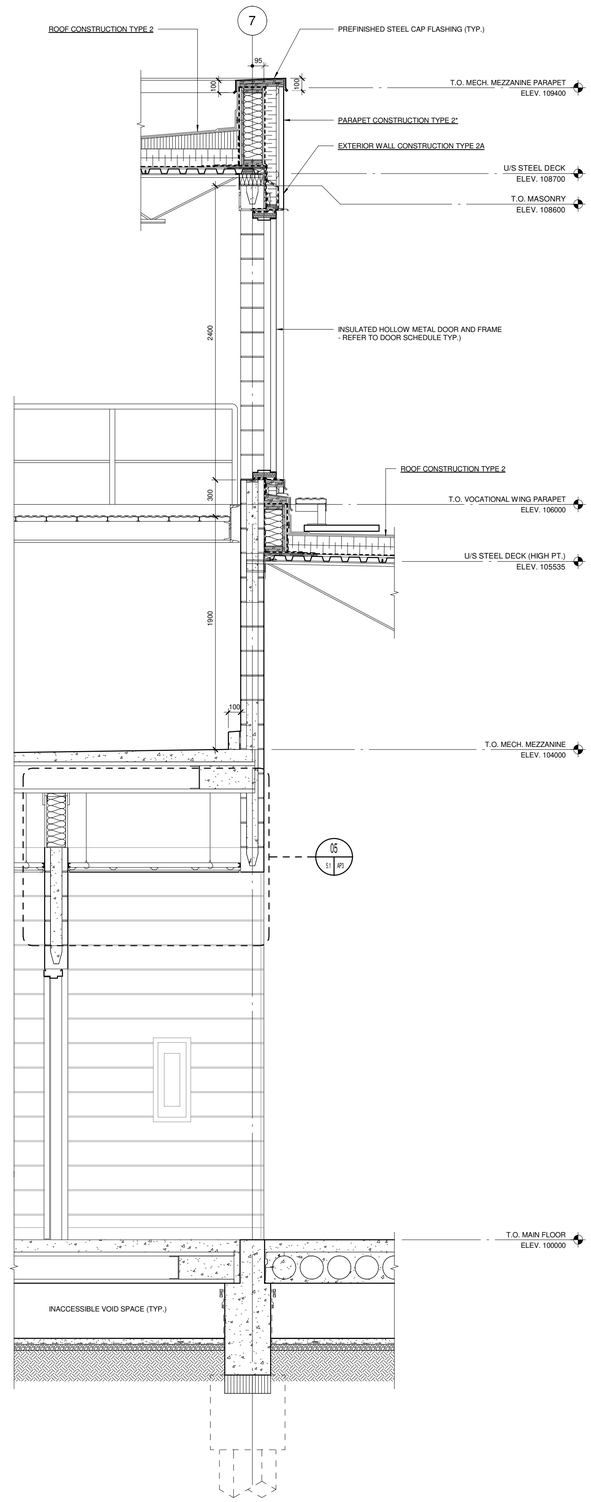

3 S1 S1 WALL SECTION
SCALE 1 : 25

LM esp
LM Architectural Group | Environmental Space Planning
500-136 Market Avenue Winnipeg, Manitoba Canada R3B 0P4
t: 204.942.0681 lm-esp.ca

No.	REVISION/DESCRIPTION	BY	DATE
0	ISSUED FOR CONSTRUCTION	JT	04.01.24

SEAL

PROVINCE OF MANITOBA — LM ARCHITECTURAL GROUP No. 052 — APPROVED PARTNERSHIP OF CORPORATIONS

PROVINCE OF MANITOBA — JONATHAN D. TRENHOLM — REGISTERED ARCHITECT

2024-04-02

RS	HW	RS	JT
DRAWN	CHECKED	DESIGNED	APPROVED

DATE 2024.04.01 USER APPROVAL

Winnipeg
THE CITY OF WINNIPEG
ASSETS & PROJECT MANAGEMENT DEPARTMENT
MUNICIPAL ACCOMMODATIONS DIVISION
3-65 GARRY STREET, R3C 4K4

PROJECT
PEMBINA TRAILS COLLEGIATE
VOCATIONAL WING
TENDER NO. 954-2023B
50 FRONTIER TRAIL, WINNIPEG, MANITOBA, R3Y 2H1

SHEET TITLE
WALL SECTIONS 1, 2 AND 3

SCALE	PROJECT No:	SHEET No:
1 : 25	2020-127	A5.1