GENERAL NOTES:

1) ALL AIR HANDLING UNIT DIMENSIONS ARE IN INCHES (IMPERIAL).

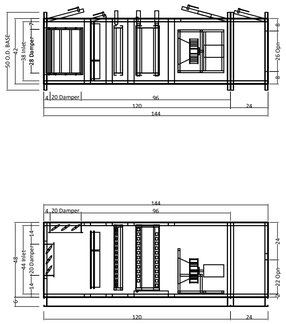

1 M6.5 AHU-7 DETAIL VIEW

SCALE 1 : 50

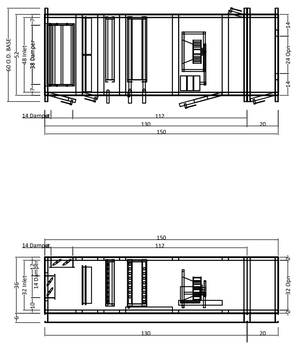

2 M6.5 AHU-8 DETAIL VIEW

SCALE 1 : 50

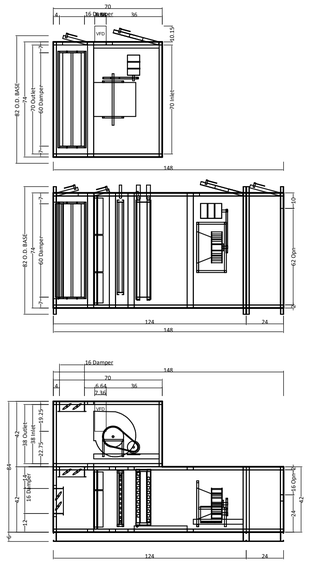

3 M6.5 AHU-9 DETAIL VIEW

SCALE 1 : 50

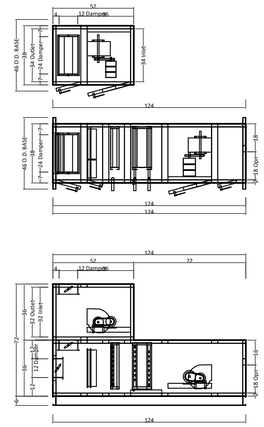

4 M6.5 AHU-10 DETAIL VIEW

SCALE 1 : 50

ENGINEERS GEOSCIENTISTS MANITOBA

Certificate of Authorization

Epp Siepman Engineering Inc.

No. 4035

This is a print of a document that has been electronically authenticated with technology authorized by the Engineers Geoscientists Manitoba. The original is in electronic form.

epp siepman engineering

400 - 136 Market Avenue
Winnipeg, MB R3B 0P4
T 204 453 1080

LM esp

LM Architectural Group | Environmental Space Planning
500-136 Market Avenue Winnipeg, Manitoba Canada R3B 0P4
t: 204.942.0681 lm-esp.ca

No.	REVISION/DESCRIPTION	BY	DATE
0	ISSUED FOR CONSTRUCTION	JS/MP	24-04-01

SEAL

PROVINCE OF MANITOBA
J. S. SCHELLENBERG
Member
31336
2024-04-08
REGISTERED PROFESSIONAL ENGINEER

JS DRAWN	JS CHECKED	JS DESIGNED	JS APPROVED
DATE 2024-04-01	USER APPROVAL		

Winnipeg

THE CITY OF WINNIPEG
ASSETS & PROJECT MANAGEMENT DEPARTMENT
MUNICIPAL ACCOMMODATIONS DIVISION
3-65 GARRY STREET, R3C 4K4

PROJECT

PEMBINA TRAILS COLLEGIATE
VOCATIONAL WING
TENDER NO. 954-2023B

50 FRONTIER TRAIL, WINNIPEG, MANITOBA, R3Y 2H1

SHEET TITLE

AHU Details

SCALE	PROJECT No:	SHEET No:
1 : 50	2020-127	M6.5

DRAWING SHEET SIZE: A1 (594x841) PLOT 1:1

ESE 24049