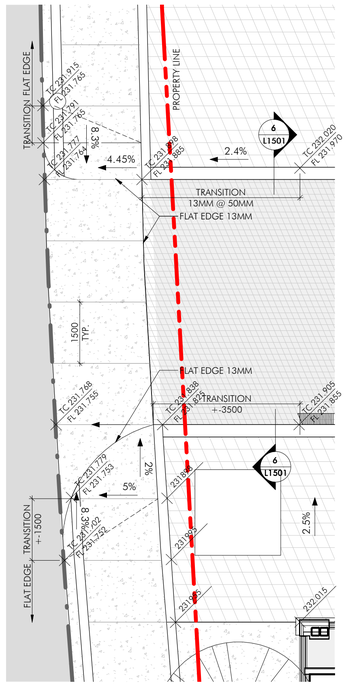

1 L1021 GRADING - LANE EXIT
1 : 75

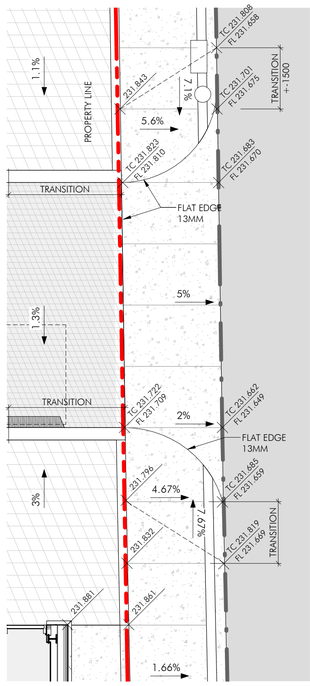

2 L1021 GRADING LANE APPROACH
1 : 75

ALL DRAWINGS, SPECIFICATIONS AND RELATED DOCUMENTS ARE PROPERTY OF THE ARCHITECT. REPRODUCTION OF DRAWINGS, SPECIFICATIONS AND RELATED DOCUMENTS IN ANY FORMS IS STRICTLY FORBIDDEN WITHOUT THE WRITTEN PERMISSION OF THE ARCHITECT.

CLIENT :
MARKET LANDS INC.

PROJECT :
MARKET LANDS
MIXED USE BUILDING
WINNIPEG, MANITOBA

ARCHITECT :
DAOUST LESTAGE
LIZOTTE + STECKER
DAOUST LESTAGE
3575 St-Laurent Blvd #710, Montreal QC, H2X 2T7
info@daoustlestage.com
+1 514 982 0877

NUMBER TEN
ARCHITECTURAL GROUP
310 - 115 Bannatyne Ave. Winnipeg, MB, R3B 0R3
winnipeg@numberten.com
+1 204-942-0981

ELECTRICAL CONSULTANT :
TETRA TECH
TETRA TECH
3475 East Foothill Blvd, Pasadena CA, 91107-6024
info@tetratech.com
+1 626 351 4664

STRUCTURAL CONSULTANT :
ENTUITIVE
ENTUITIVE
200 University Ave, 7th Floor, Toronto ON, M5H 3C6
entuitive.com
+1 416 477 5832

CIVIL CONSULTANT :
wsp
WSP CANADA INC.
1600 Buffalo Place, Winnipeg, Manitoba, R3T 6B8
info@wsp.com
+1 204 259 1659

SEAL :
PROVINCE OF MANITOBA
RENÉE DAOUST
REGISTERED ARCHITECT

NO.	DESCRIPTION	DATE
0	ISSUED FOR TENDER	2024-02-02

KEY PLAN :

DISCIPLINE :
ARCHITECTURE + LANDSCAPE

LOT :
SITE DEVELOPMENT

TITLE :
SITE GRADING PLAN

DRAWN BY : Author	FILE : 694-19
DEVELOPED BY : Designer	SCALE : 1 : 75
APPROVED BY : Approver	PAGE : L1021
PRINT DATE : 2024-02-02	