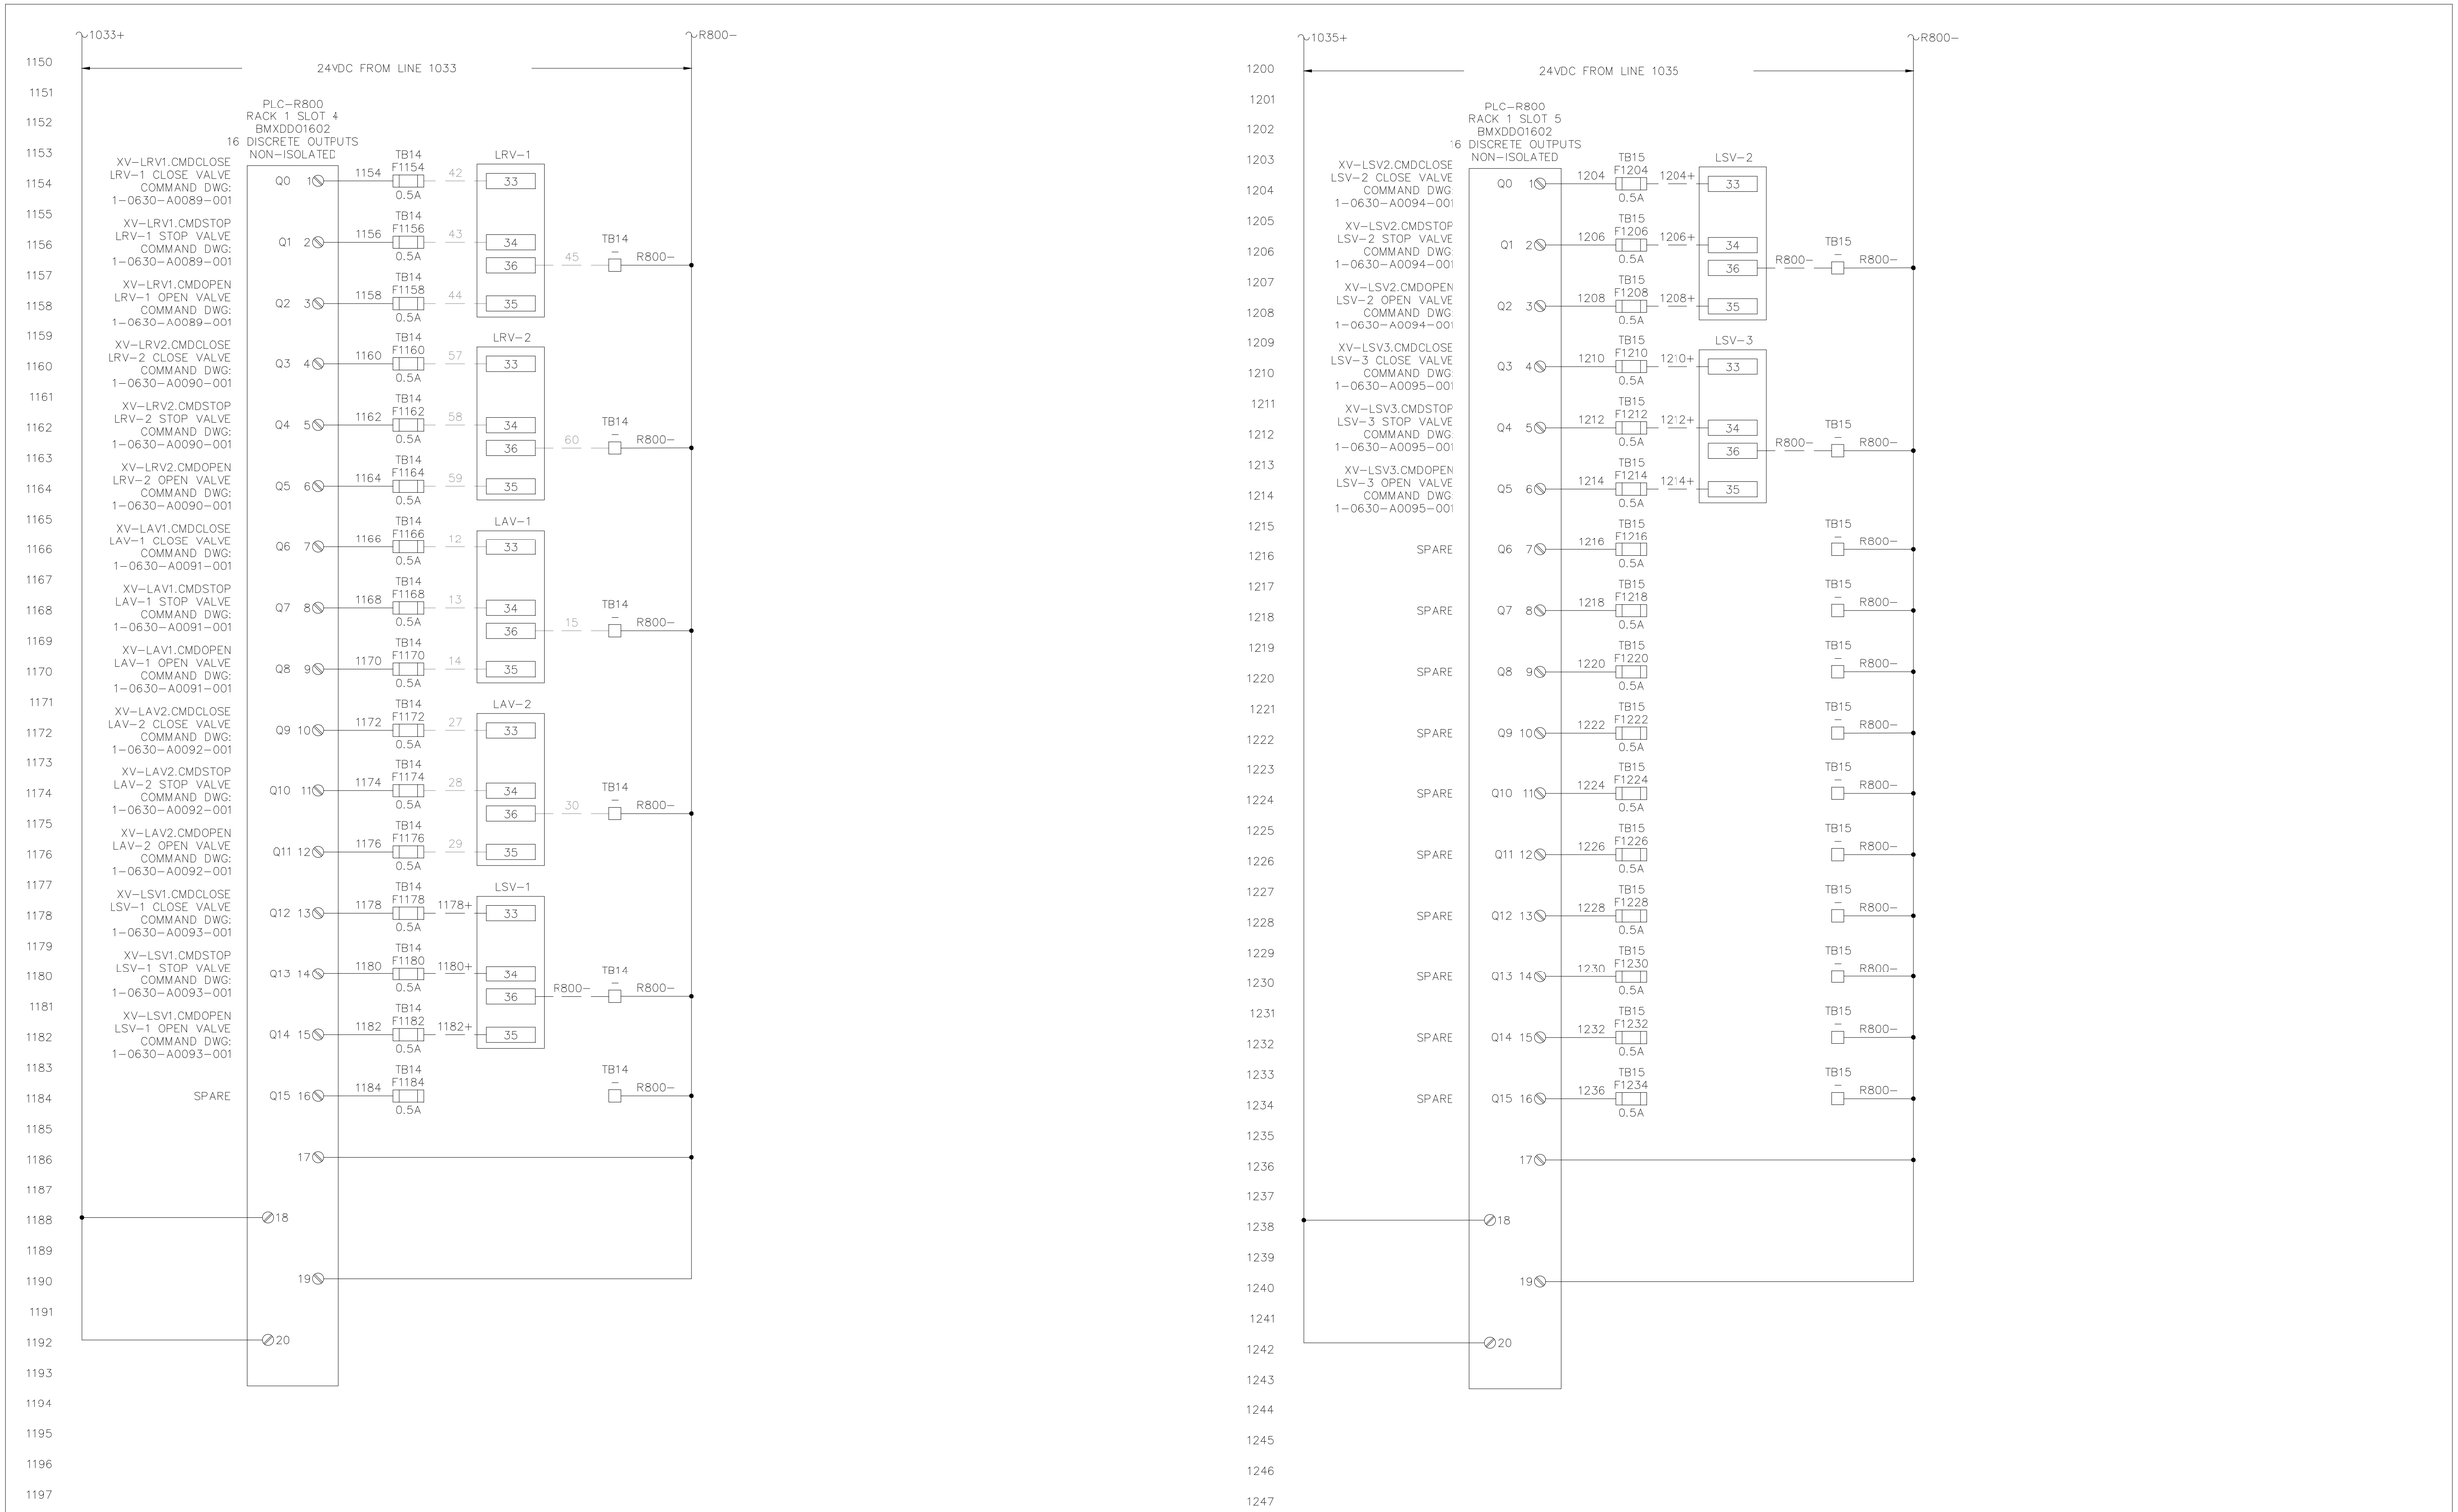

DRAWING NUMBER	REFERENCE DRAWINGS
1−0630R−E0004−001	MCC ELEVATION AND DETAILS
1−0630P−A0087−001	LCP−R800 WIRING SCHEMATIC ANALOG INPUTS
1−0630P−A0085−001	LCP−R800 WIRING SCHEMATIC DIGITAL INPUTS
1−0630P−A0084−001	LCP−R800 WIRING SCHEMATIC POWER DISTRIBUTION
1−0630P−A0083−001	LCP−R800 TERMINAL STRIP LAYOUTS AND NETWORK DIAGRAM
1−0630P−A0082−001	LCP−R800 PANEL LAYOUT & BILL OF MATERIAL
1−0630R−E0003−001	ELECTRICAL PLANS, LUMINAIR, AND PANEL SCHEDULE

B.M.
ELEV.

CONSTRUCTION COMPLETION DATE: YYYY MM DD

NO.	REVISIONS	DATE	BY
0	ISSUED FOR TENDER 195-2024	2024-02-29	C.L.

DILLON CONSULTING

DESIGNED BY	KS	CHECKED BY	CL
DRAWN BY	KS	APPROVED BY	BLM
SCALE: HORIZONTAL / VERTICAL	N.T.S.	RELEASED FOR CONSTRUCTION	
DATE	2023-01-20	DATE	
PLOT DATE:	2024 02 29		

ENGINEER'S SEAL

PROVINCE OF MANITOBA
C.A. LANGE
Member
37791
2024/02/29
REGISTERED PROFESSIONAL ENGINEER

CONSULTANT DRAWING NUMBER
211001

BID OPPORTUNITY: 195-2024
CONTRACT NUMBER: X

FILE PATH: C:\Users\40kss\appdata\local\temp\AcPublish_11272\
FILE NAME: E-9 - PLC WIRING SCHEMATIC.dwg

Winnipeg

THE CITY OF WINNIPEG

WATER AND WASTE DEPARTMENT
ENGINEERING DIVISION

REGIONAL WATER DISTRIBUTION SYSTEM
MACLEAN VALVE HOUSE MCC UPGRADE

LCP-R800
WIRING SCHEMATIC
DIGITAL OUTPUTS

SHEET 14 OF 33

CITY DRAWING NUMBER

1-0630P-A0086-001