


NOTE: CHAINAGES SHOWN ARE ALONG W ℄ OF PEMBINA HWY

| SEWER JUNCTION INFORMATION FROM SEWER VIDEO INSPECTION | | |
|---|---|---|
| SEWER ID S-MA70105274 | | |
| DISTANCE FROM MH ID S-MH70050510 | | |
| DISTANCE | DIAMETER | CLOCK |
| *** NO SERVICE JUNCTIONS *** | | |

CAUTION: WM, WATER VALVE

PEMBINA HWY

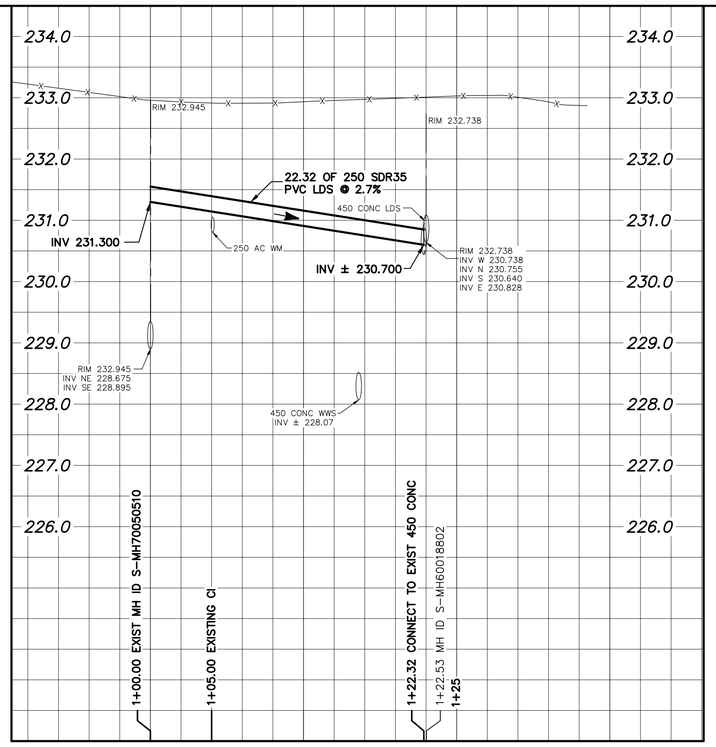


FOR INDEX SEE 13387

METRIC
WHOLE NUMBERS INDICATE MILLIMETRES
DECIMALIZED NUMBERS INDICATE METRES

0.0 5.0 10.0 15.0 20.0 25.0

## WARNING

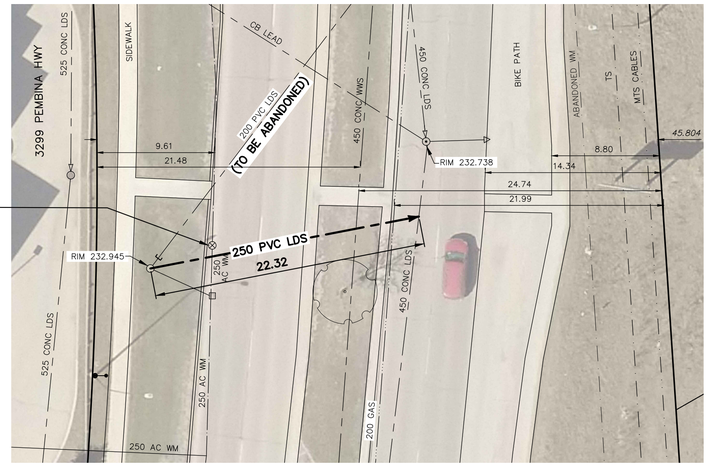IF POWER EQUIPMENT OR EXPLOSIVES ARE TO BE USED FOR EXCAVATION ON THIS PROJECT THE CONTRACTOR MUST:

1) NOTIFY THE GAS COMPANY OF THE PROPOSED LOCATION OF EXCAVATION.

2) TAKE PRECAUTION TO AVOID DAMAGE TO GAS COMPANY INSTALLATIONS.

SEE PROVINCIAL REGULATION 210/72 FOR DETAILS

## LOCATION APPROVED
UNDERGROUND STRUCTURES

SUPV. U/G STRUCTURES COMMITTEE — DATE

NOTE:

LOCATION OF UNDERGROUND STRUCTURES AS SHOWN ARE BASED ON THE BEST INFORMATION AVAILABLE BUT NO GUARANTEE IS GIVEN THAT ALL EXISTING UTILITIES ARE SHOWN OR THAT THE GIVEN LOCATIONS ARE EXACT. CONFIRMATION OF EXISTENCE AND EXACT LOCATION OF ALL SERVICES MUST BE OBTAINED FROM THE INDIVIDUAL UTILITIES BEFORE PROCEEDING WITH CONSTRUCTION.

VERTICAL DATUM: CGVD28 (HT2.0 Geoid)

HORIZONTAL DATUM: NAD83 (June 1990), Zone 14

| NO. | REVISIONS | DATE (YYYY/MM/DD) | BY |
|---|---|---|---|
| 00 | ISSUED FOR TENDER | 2024/11/28 | SC |

| | | | |
|---|---|---|---|
| DESIGNED BY | RG | CHECKED BY | SC |
| DRAWN BY | AOM | APPROVED BY | SC |
| SCALE: HORIZONTAL | 1:250 | RELEASED FOR CONSTRUCTION | |
| VERTICAL | 1:50 | | |
| DATE | 2024 11 28 | | |

PLOT DATE: 2024 11 28

For tender
ENGINEER'S SEAL
PROVINCE OF MANITOBA
S.R.J. COURNOYER
Member
22699
2024-11-29
REGISTERED PROFESSIONAL ENGINEER
Digitally signed by Stacy Cournoyer, P. Eng.

CONSULTANT DRAWING NUMBER
–

# THE CITY OF WINNIPEG
WATER AND WASTE DEPARTMENT
ENGINEERING SERVICES DIVISION

2024 SEWER RENEWALS
and EXTERNAL POINT REPAIRS

## PEMBINA HIGHWAY

1ST MH N OF GRANDMONT BOULEVARD TO NODE AT PEMBINA HIGHWAY (E OF ℄)

SHEET 27 OF 33

CITY DRAWING NUMBER
13413

BID OPP: 968–2024
CONTRACT NUMBER: 7

FILE PATH: R:\DRAWINGS\SEWER\2024 RENEWALS\968–2024 Cont #7\CONSTRUCTION DWGS\
FILE NAME: PEMBINA HWY_S–MA70105274 FSR_R1.dwg