


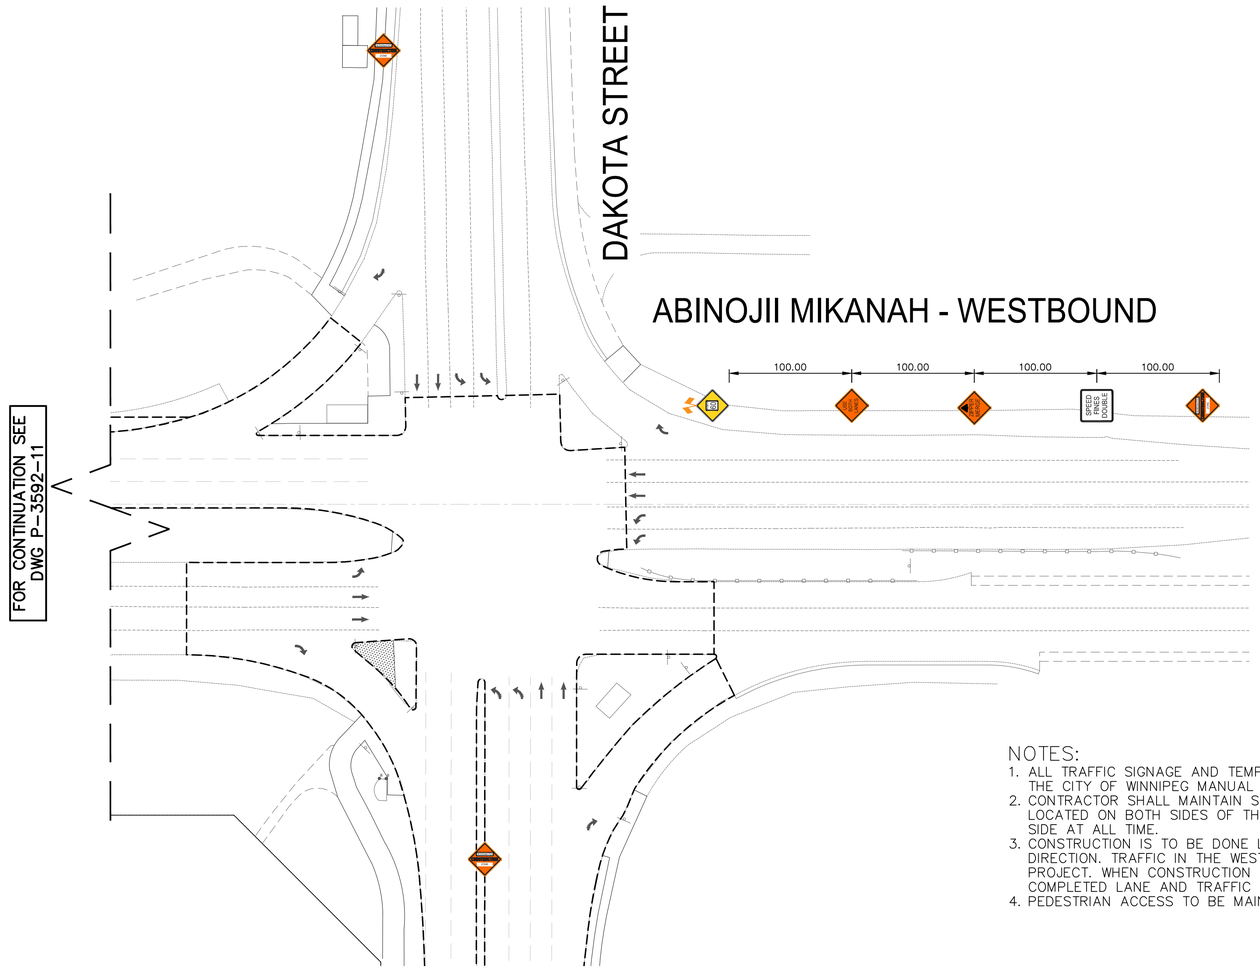


TC-5R: RIGHT TURN DECELERATION LANE CLOSED FOR PHASE 1, STAGE 1
TC-5L: MEDIAN LEFT TURN LANE AND SECOND THRU LANE CLOSED FOR PHASE 1, STAGE 3

## ABINOJII MIKANAH - EASTBOUND

NOTES:

1. ALL TRAFFIC SIGNAGE AND TEMPORARY TRAFFIC CONTROL TO CONFORM WITH THE LATEST REVISION OF THE CITY OF WINNIPEG MANUAL OF TEMPORARY TRAFFIC CONTROL ON CITY STREETS.
2. CONTRACTOR SHALL MAINTAIN SAFE PEDESTRIAN ACCESS AND CROSSINGS. WHERE SIDEWALKS ARE LOCATED ON BOTH SIDES OF THE STREET, CONTRACTOR MUST MAINTAIN PEDESTRIAN ACCESS ON ONE SIDE AT ALL TIME.
3. CONSTRUCTION IS TO BE DONE LANE AT A TIME WITH TRAFFIC TO BE MAINTAINED IN THE EASTBOUND DIRECTION. TRAFFIC IN THE WESTBOUND DIRECTION IS TO BE CLOSED FOR THE DURATION OF THE PROJECT. WHEN CONSTRUCTION IS COMPLETED IN FIRST LANE, TRAFFIC WILL BE MOVED TO THE COMPLETED LANE AND TRAFFIC CONTROL WILL BE MIRRORED.
4. PEDESTRIAN ACCESS TO BE MAINTAINED IN ACCORDANCE WITH E6 TRAFFIC MANAGEMENT.

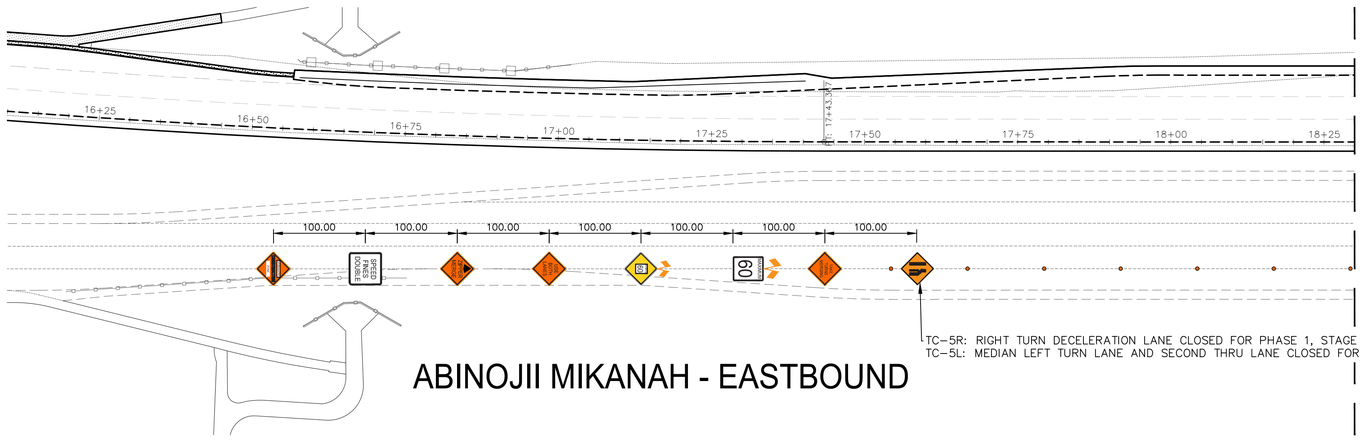METRIC
WHOLE NUMBERS INDICATE MILLIMETRES
DECIMALIZED NUMBERS INDICATE METRES

ENGINEERS GEOSCIENTISTS MANITOBA
Certificate of Authorization
WSP Canada Inc.
No. 5750

FOR INFORMATION ONLY

| EXISTING | LEGEND-PLAN | PROPOSED | EXISTING | LEGEND-PLAN | PROPOSED | EXISTING | LEGEND-PLAN | PROPOSED |
|---|---|---|---|---|---|---|---|---|
| | WATER MAIN | | | VALVE | | | EDGE OF SIDEWALK | |
| | LAND DRAINAGE SEWER | | | CURB STOP | | | EDGE OF ASPHALT | |
| | WASTE WATER SEWER | | | HYDRO POLE & LIGHT STANDARD | | | EDGE OF CONCRETE | |
| | HYDRO | | | LIGHT STANDARD OR TRAFFIC SIGNAL | | | MODIFIED BARRIER CURB | |
| | GAS | | | HYDRO POLE / ANCHOR | | | BARRIER CURB | |
| | COMMUNICATIONS | | | FENCE | | | BARRIER CURB AND GUTTER | |
| | SIGNALS | | | PROPERTY LINE | | | CONCRETE SIDEWALK | |
| | MANHOLE | | | IRON BAR | | | CONCRETE SLAB | |
| | CATCH BASIN/CATCH PIT | | | TEST HOLE / PAVEMENT CORE | | | | |
| | CURB INLET | | (231.00) | ELEVATIONS | (231.000) | | | |
| | UTILITIES ADJUSTED | | | CURB RAMP | | | | |
| | HYDRANT | | | DETECTABLE WARNING SURFACE TILE | | | | |

LOCATIONS APPROVED UNDERGROUND STRUCTURES

SIGNED BY:

SUPV U/G STRUCTURES DATE

LOCATION OF UNDERGROUND STRUCTURES AS SHOWN ARE BASED ON THE BEST INFORMATION AVAILABLE BUT NO GUARANTEE IS GIVEN THAT ALL EXISTING UTILITIES ARE SHOWN OR THAT THE GIVEN LOCATIONS ARE EXACT CONFIRMATION OF EXISTANCE AND EXACT LOCATION OF ALL SERVICES MUST BE OBTAINED FROM THE INDIVIDUAL UTILITIES BEFORE PROCEEDING

G.B.M. BOLT ON LAMP STANDARD SW CORNER RIVER ROAD AND ABINOJII MIKANAH
ELEV. 231.926

| NO. | REVISIONS | DATE | BY |
|---|---|---|---|
| 7 | | | |
| 6 | | | |
| 5 | | | |
| 4 | | | |
| 3 | | | |
| 2 | | | |
| 1 | | | |
| 0 | ISSUED FOR TENDER | 2025/03/24 | KG |

WSP Canada Inc.
1600 Buffalo Place
Winnipeg, MB R3T 6B8
t. 204.477.6650
f. 204.474.2664
www.wsp.com

| | | | |
|---|---|---|---|
| DESIGNED BY | KG | CHECKED BY | SS |
| DRAWN BY | KG | APPROVED BY | SS |
| HOR. SCALE | 1:500 | RELEASED FOR CONSTRUCTION | ---- |
| VERTICAL | N/A | | |
| DATE | | DATE | ---- |

ENGINEER'S SEAL

CONSULTANT ACAD DWG. NO.
CA0013525.0407-112

THE CITY OF WINNIPEG
PUBLIC WORKS DEPARTMENT
ENGINEERING SERVICES DIVISION

ABINOJII MIKANAH WESTBOUND - RUBBLIZATION AND MILL & FILL
TRAFFIC MANAGEMENT PLAN
PHASE I - STAGE I & III

CITY DRAWING NUMBER P-3592-12
SHEET 12 OF 25
TENDER NO. 166-2025

Mar 24, 2025 – 11:47am
P:\2023\CA0013525.0407 – Bishop Grandin Pavement Renewal\Drawings\03_Work_Dwg\CA0031525.0407_Abinojii Mikanah_TMP-SIGNAGE_2025.dwg –tab:166-2025_Drawing_P-3592-12