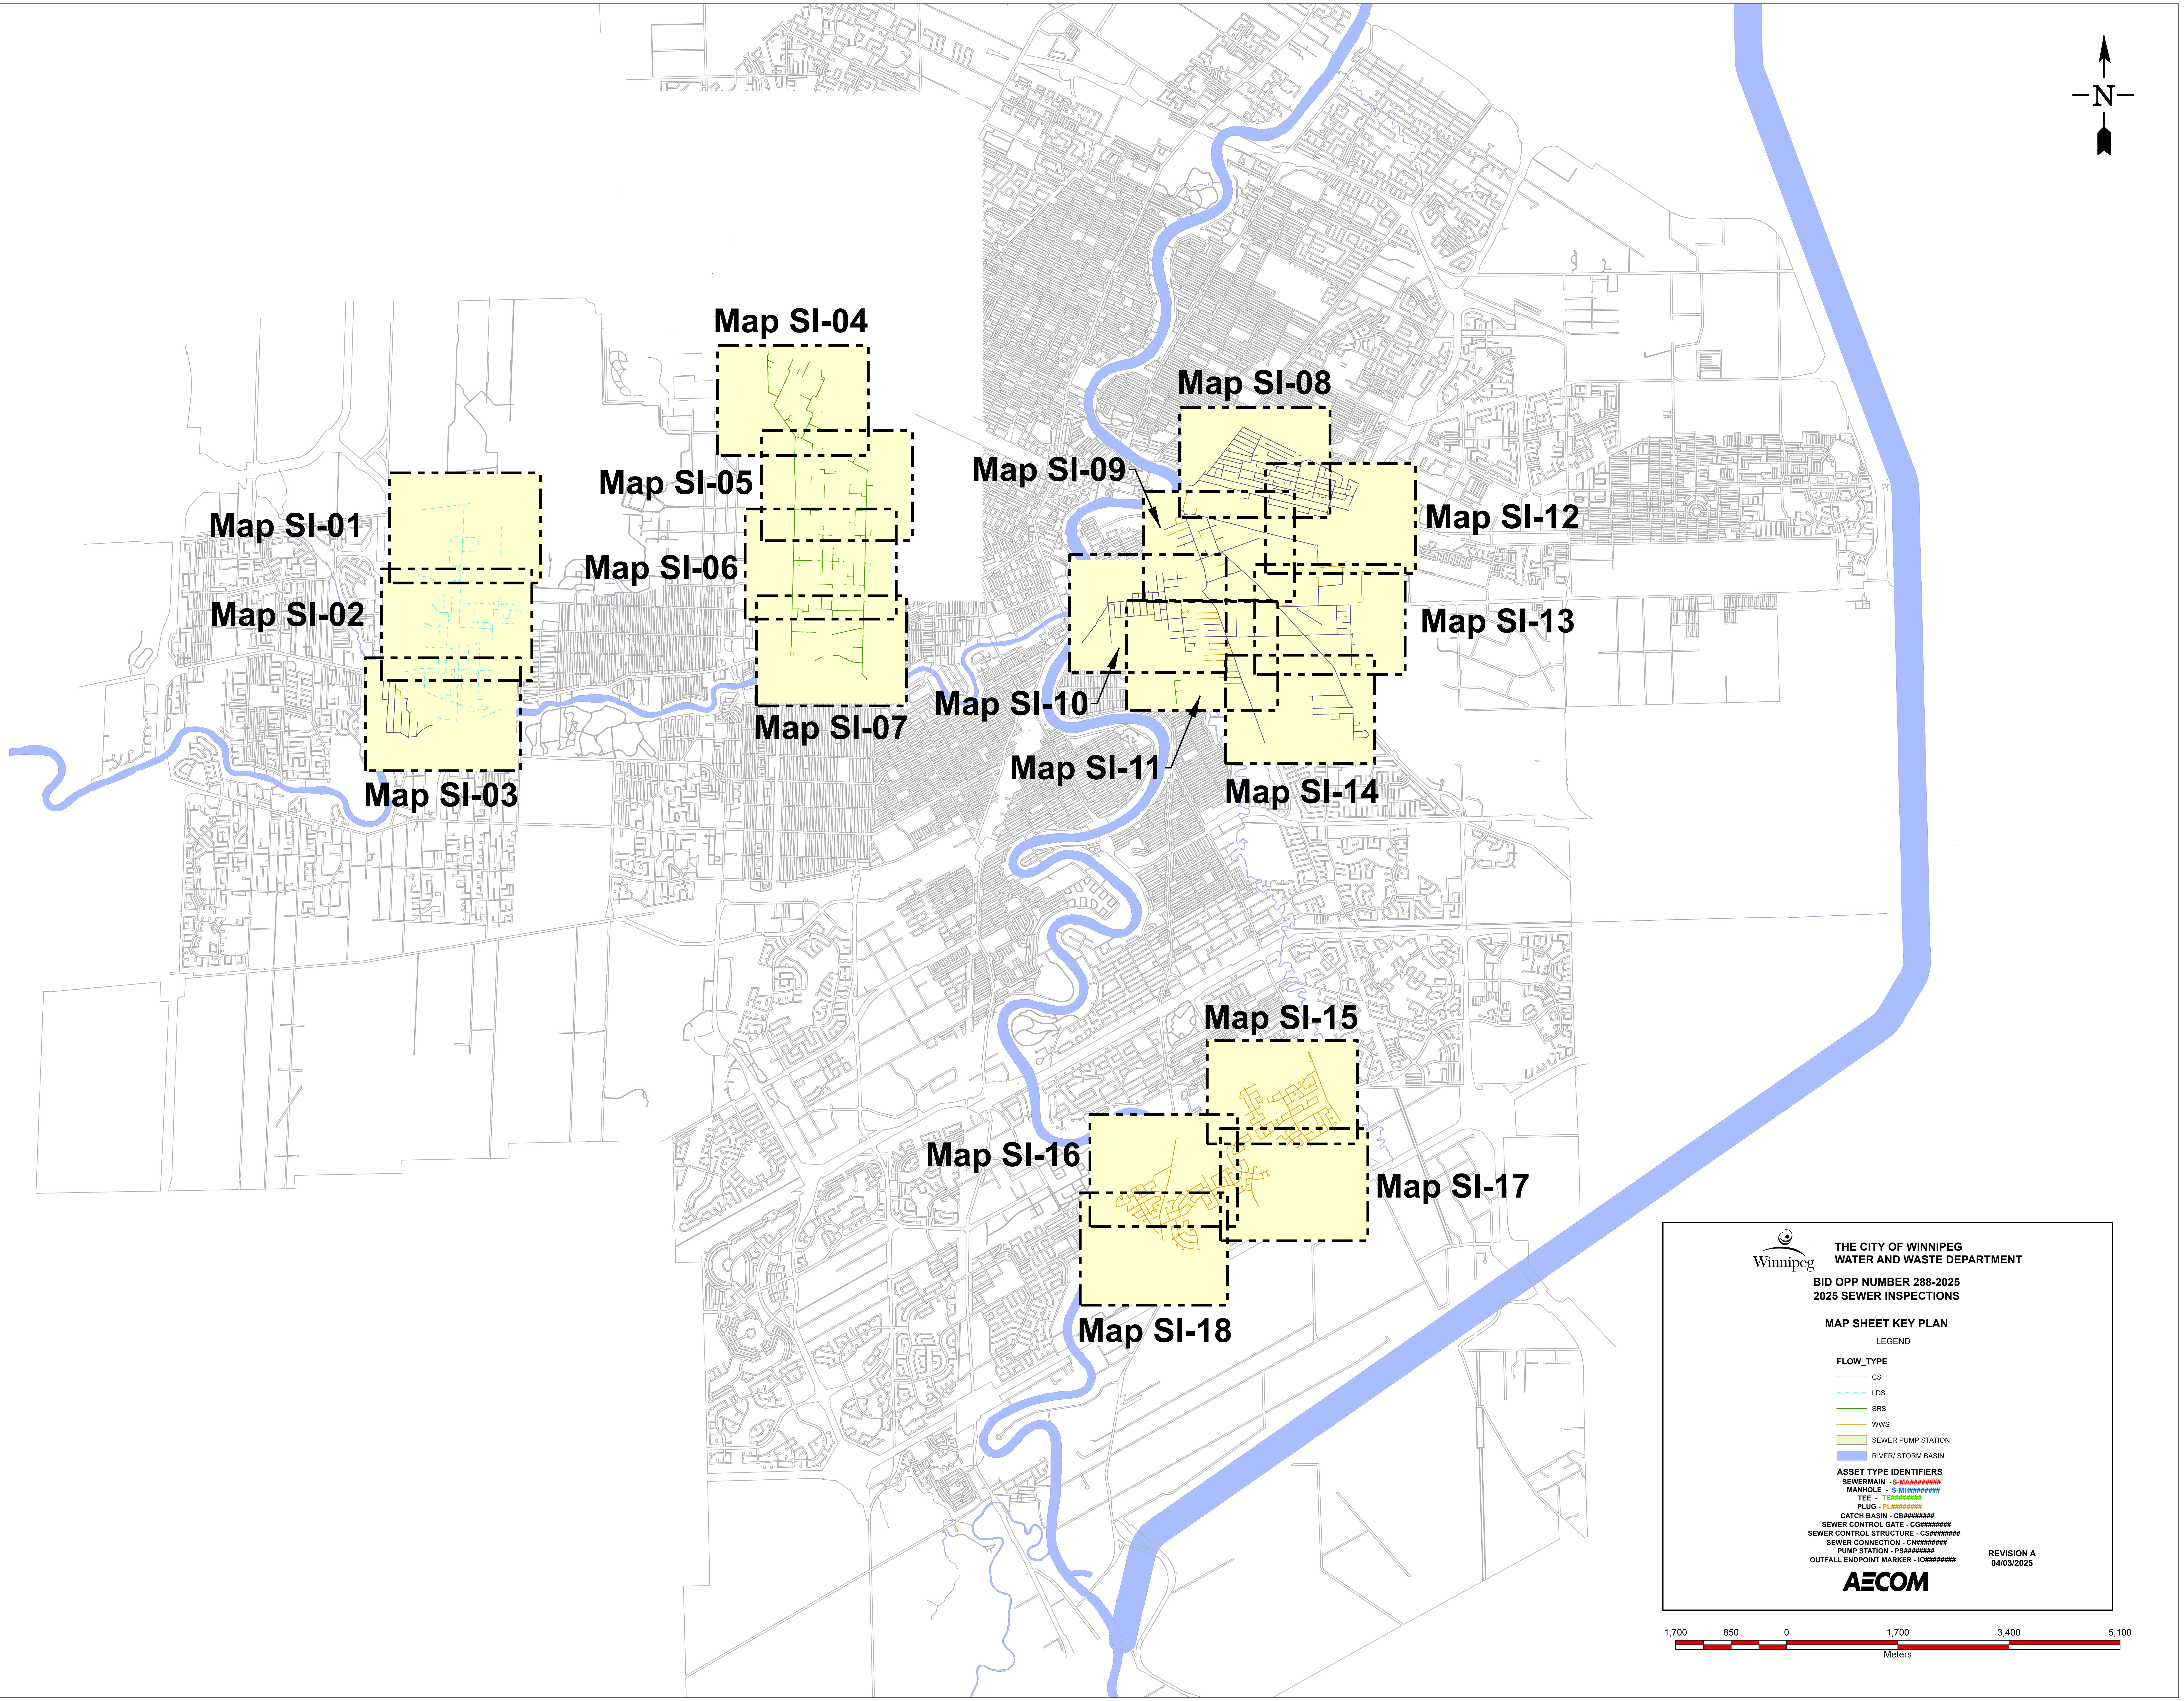
N
Map SI-01
Map SI-02
Map SI-03
Map SI-04
Map SI-05
Map SI-06
Map SI-07
Map SI-08
Map SI-09
Map SI-10
Map SI-11
Map SI-12
Map SI-13
Map SI-14
Map SI-15
Map SI-16
Map SI-17
Map SI-18

THE CITY OF WINNIPEG
WATER AND WASTE DEPARTMENT

BID OPP NUMBER 288-2025
2025 SEWER INSPECTIONS

MAP SHEET KEY PLAN

LEGEND

FLOW_TYPE

- CS
- LDS
- SRS
- WWS
- SEWER PUMP STATION
- RIVER/ STORM BASIN

ASSET TYPE IDENTIFIERS

SEWERMAIN - S-MA########
MANHOLE - S-MH########
TEE - TE########
PLUG - PL########
CATCH BASIN - CB########
SEWER CONTROL GATE - CG########
SEWER CONTROL STRUCTURE - CS########
SEWER CONNECTION - CN########
PUMP STATION - PS########
OUTFALL ENDPOINT MARKER - IO########

REVISION A
04/03/2025

AECOM

1,700 850 0 1,700 3,400 5,100
Meters

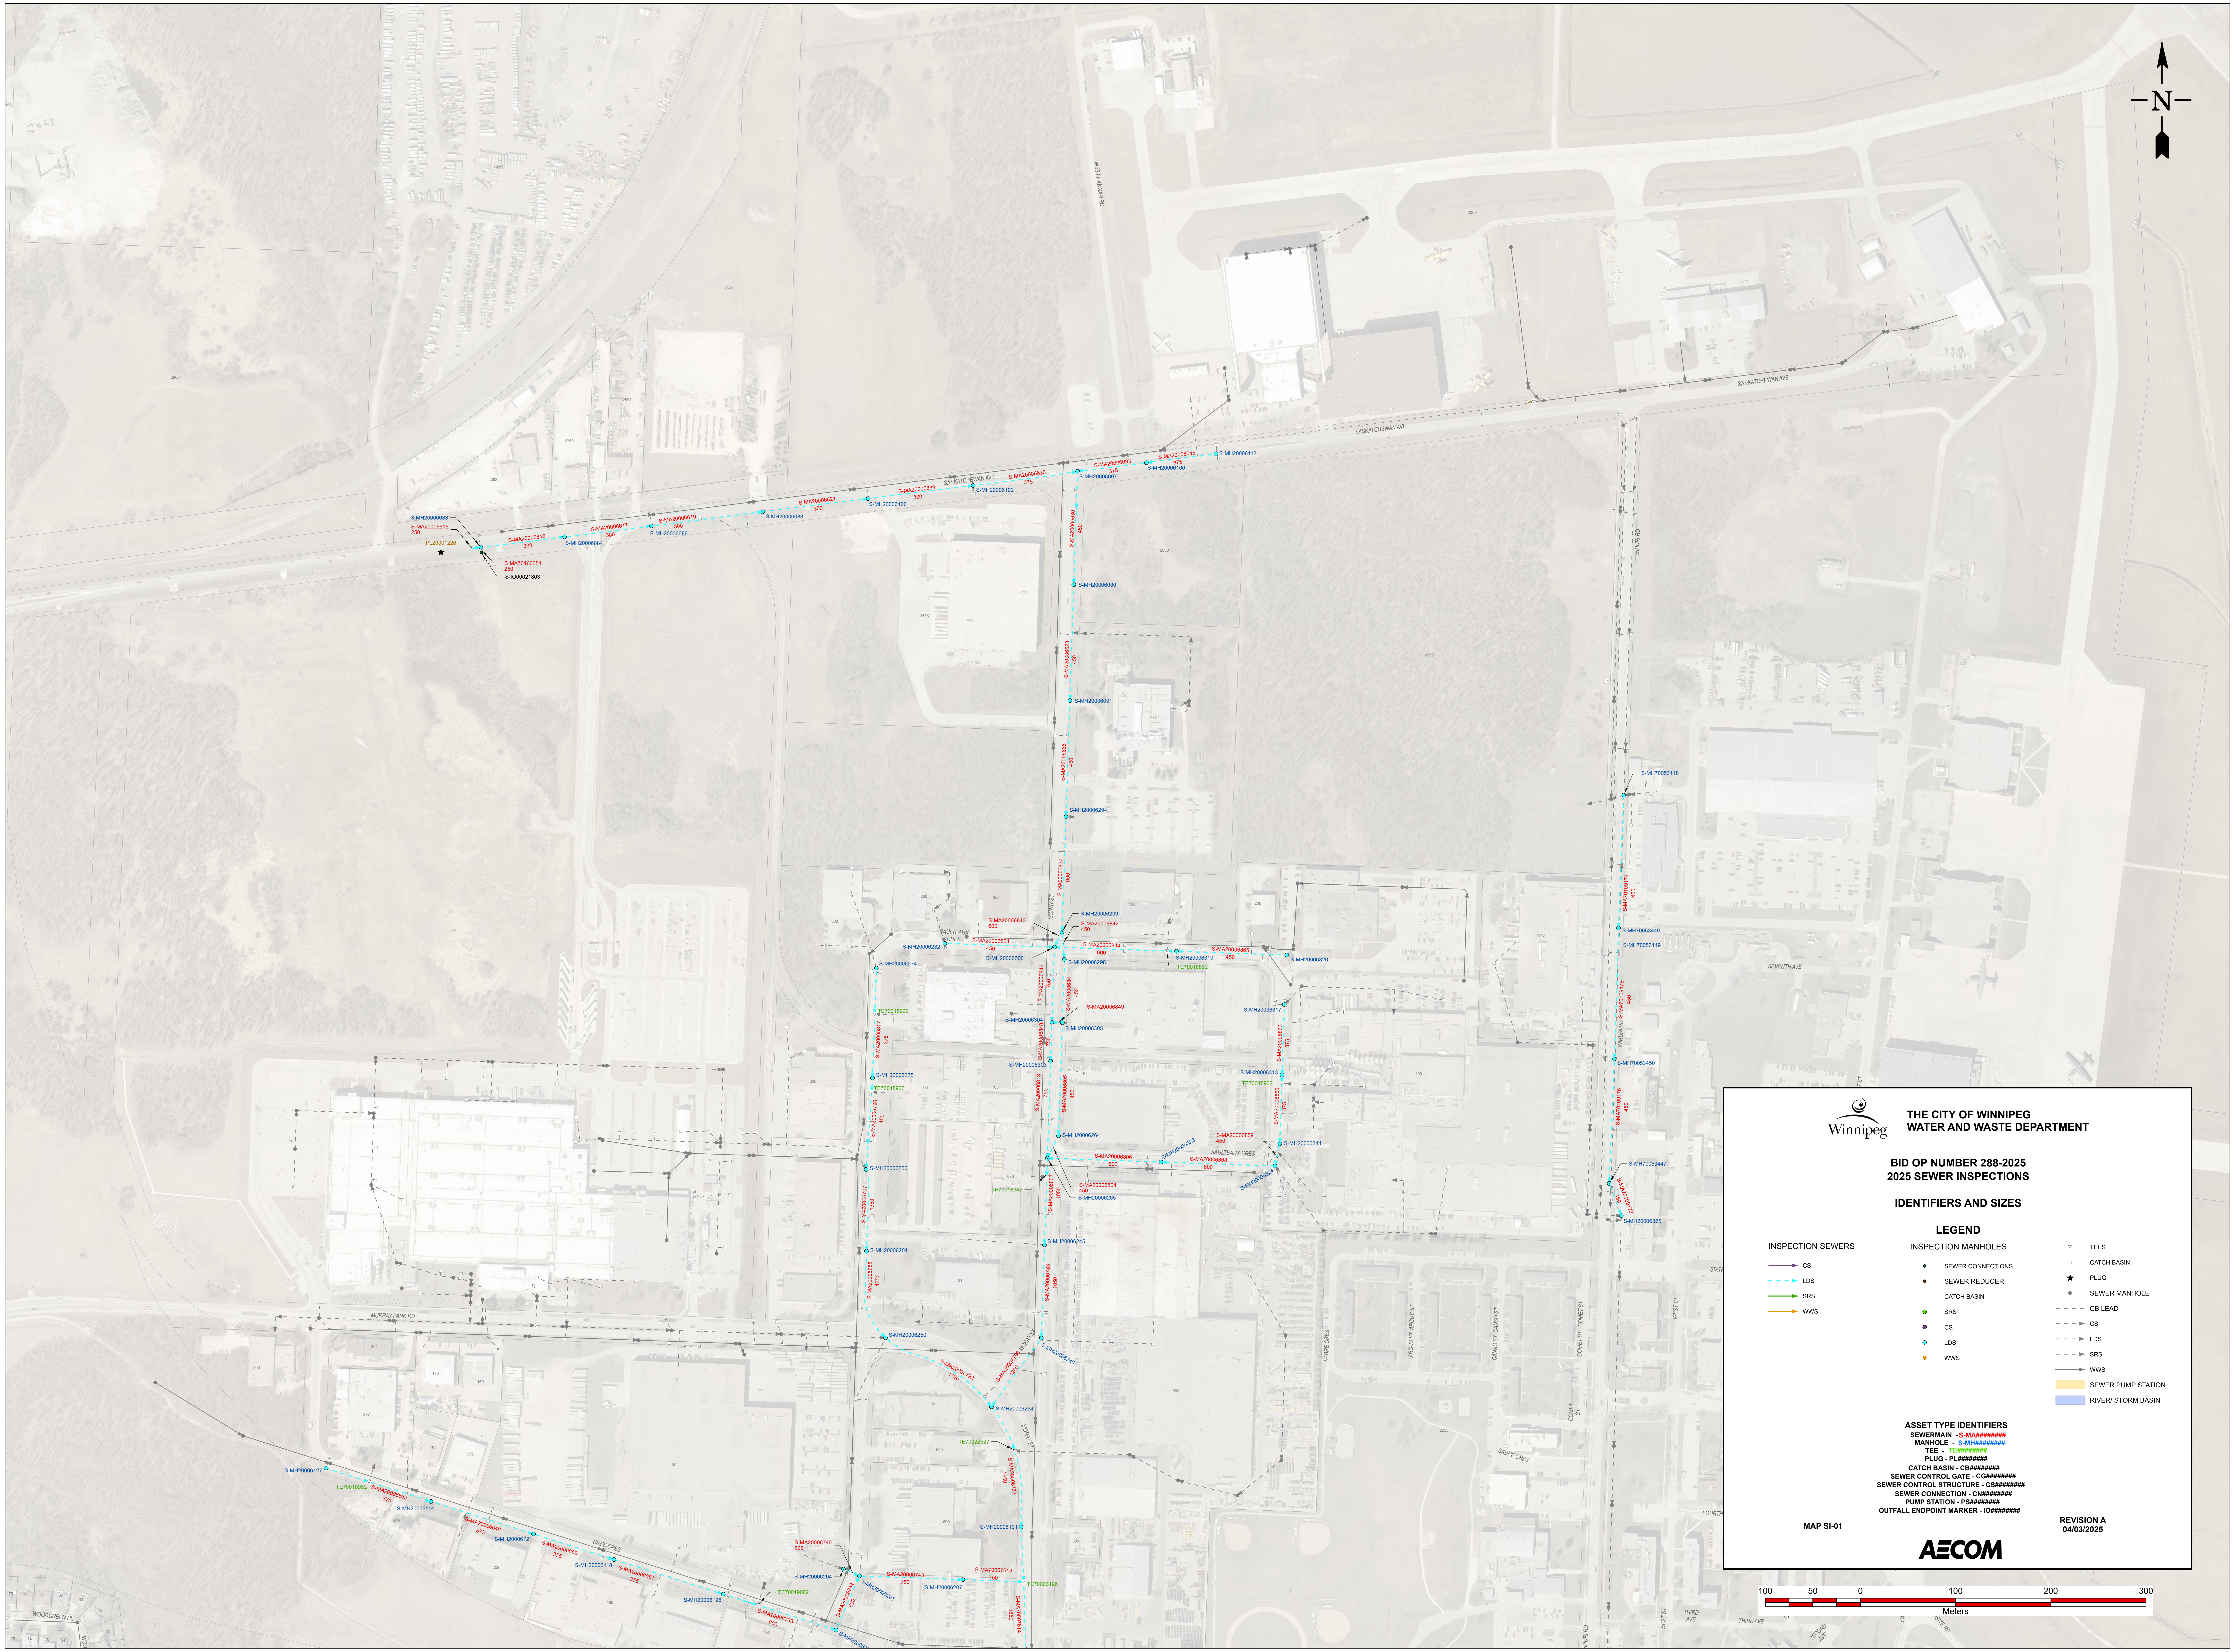
N
SASKATCHEWAN AVE
WEST HANGAR RD
WIHURI RD
MORAY ST
SAULTEAUX CRES
MURRAY PARK RD
CREE CRES
SEVENTH AVE
SIXTH
FOURTH
THIRD AVE
SECOND AVE
WEST ST
COMET ST
CANSO ST
ARGUS ST
SABRE CRES
S-MH20006083
S-MA20006615
250
PL20001226
S-MA70160351
250
S-IO00021803
S-MA20006616
300
S-MH20006084
S-MA20006617
300
S-MH20006086
S-MA20006619
300
S-MH20006088
S-MA20006621
300
S-MH20006106
S-MA20006639
300
S-MH20006102
S-MA20006635
375
S-MH20006097
S-MA20006633
375
S-MH20006100
S-MA20006645
375
S-MH20006112
S-MA20006630
450
S-MH20006090
S-MA20006623
450
S-MH20006091
S-MA20006836
450
S-MH20006294
S-MA20006837
600
S-MH20006299
S-MA20006843
600
S-MA20006842
450
S-MH20006282
S-MA20006824
450
S-MH20006300
S-MA20006844
600
S-MH20006298
S-MH20006319
TE70018862
S-MA20006865
450
S-MH20006320
S-MH20006274
TE70018922
S-MA20006845
750
S-MA20006841
450
S-MA20006849
S-MH20006304
S-MH20006305
S-MH20006317
S-MA20006817
375
S-MA20006848
750
S-MH20006303
S-MA20006863
375
S-MH20006275
TE70018923
S-MA20006813
750
S-MA20006805
450
S-MH20006313
TE70018902
S-MA20006796
450
S-MA20006860
375
S-MH20006264
S-MA20006859
450
S-MH20006314
S-MH20006323
S-MA20006806
600
S-MA20006868
600
S-MH20006324
S-MH20006256
TE70018942
S-MA20006807
1050
S-MA20006804
450
S-MH20006265
S-MA20006797
1350
S-MH20006251
S-MH20006245
S-MA20006788
1350
S-MA20006783
1050
S-MH20006250
S-MA20006792
1500
S-MA20006793
1200
S-MH20006246
S-MH20006254
TE70022527
S-MA20006737
1650
S-MH20006191
S-MH20006127
TE70018962
S-MA20006662
375
S-MH20006114
S-MA20006646
375
S-MH20006121
S-MA20006650
375
S-MH20006118
S-MA20006651
375
S-MH20006196
TE70019002
S-MA20006733
600
S-MA20006740
525
S-MH20006204
S-MH20006201
S-MA20006744
600
S-MA20006743
750
S-MH20006207
S-MA70007613
750
TE70003196
S-MA70007614
1650
S-MH70053448
S-MA70109174
450
S-MH70053449
S-MH70053449
S-MA70109175
450
S-MH70053450
S-MA70109176
450
S-MH70053447
S-MA70109172
450
S-MH20006325
100
50
0
100
200
300
Meters

THE CITY OF WINNIPEG
WATER AND WASTE DEPARTMENT

BID OP NUMBER 288-2025
2025 SEWER INSPECTIONS

IDENTIFIERS AND SIZES

LEGEND

INSPECTION SEWERS

- CS
- LDS
- SRS
- WWS

INSPECTION MANHOLES

- SEWER CONNECTIONS
- SEWER REDUCER
- CATCH BASIN
- SRS
- CS
- LDS
- WWS

- ▽ TEES
- □ CATCH BASIN
- ★ PLUG
- ● SEWER MANHOLE
- CB LEAD
- CS
- LDS
- SRS
- WWS
- SEWER PUMP STATION
- RIVER/ STORM BASIN

ASSET TYPE IDENTIFIERS
SEWERMAIN - S-MA########
MANHOLE - S-MH########
TEE - TE########
PLUG - PL########
CATCH BASIN - CB########
SEWER CONTROL GATE - CG########
SEWER CONTROL STRUCTURE - CS########
SEWER CONNECTION - CN########
PUMP STATION - PS########
OUTFALL ENDPOINT MARKER - IO########

MAP SI-01

REVISION A
04/03/2025

AECOM

Winnipeg

THE CITY OF WINNIPEG
WATER AND WASTE DEPARTMENT

BID OP NUMBER 288-2025
2025 SEWER INSPECTIONS

IDENTIFIERS AND SIZES

LEGEND

INSPECTION SEWERS

- CS
- LDS
- SRS
- WWS

INSPECTION MANHOLES

- ● SEWER CONNECTIONS
- ● SEWER REDUCER
- □ CATCH BASIN
- ● SRS
- ● CS
- ● LDS
- ● WWS

- ▽ TEES
- □ CATCH BASIN
- ★ PLUG
- ● SEWER MANHOLE
- CB LEAD
- CS
- LDS
- SRS
- WWS
- 🟨 SEWER PUMP STATION
- 🟦 RIVER/ STORM BASIN

ASSET TYPE IDENTIFIERS
SEWERMAIN - S-MA########
MANHOLE - S-MH########
TEE - TE########
PLUG - PL########
CATCH BASIN - CB########
SEWER CONTROL GATE - CG########
SEWER CONTROL STRUCTURE - CS########
SEWER CONNECTION - CN########
PUMP STATION - PS########
OUTFALL ENDPOINT MARKER - IO########

MAP SI-02

REVISION A
04/03/2025

AECOM

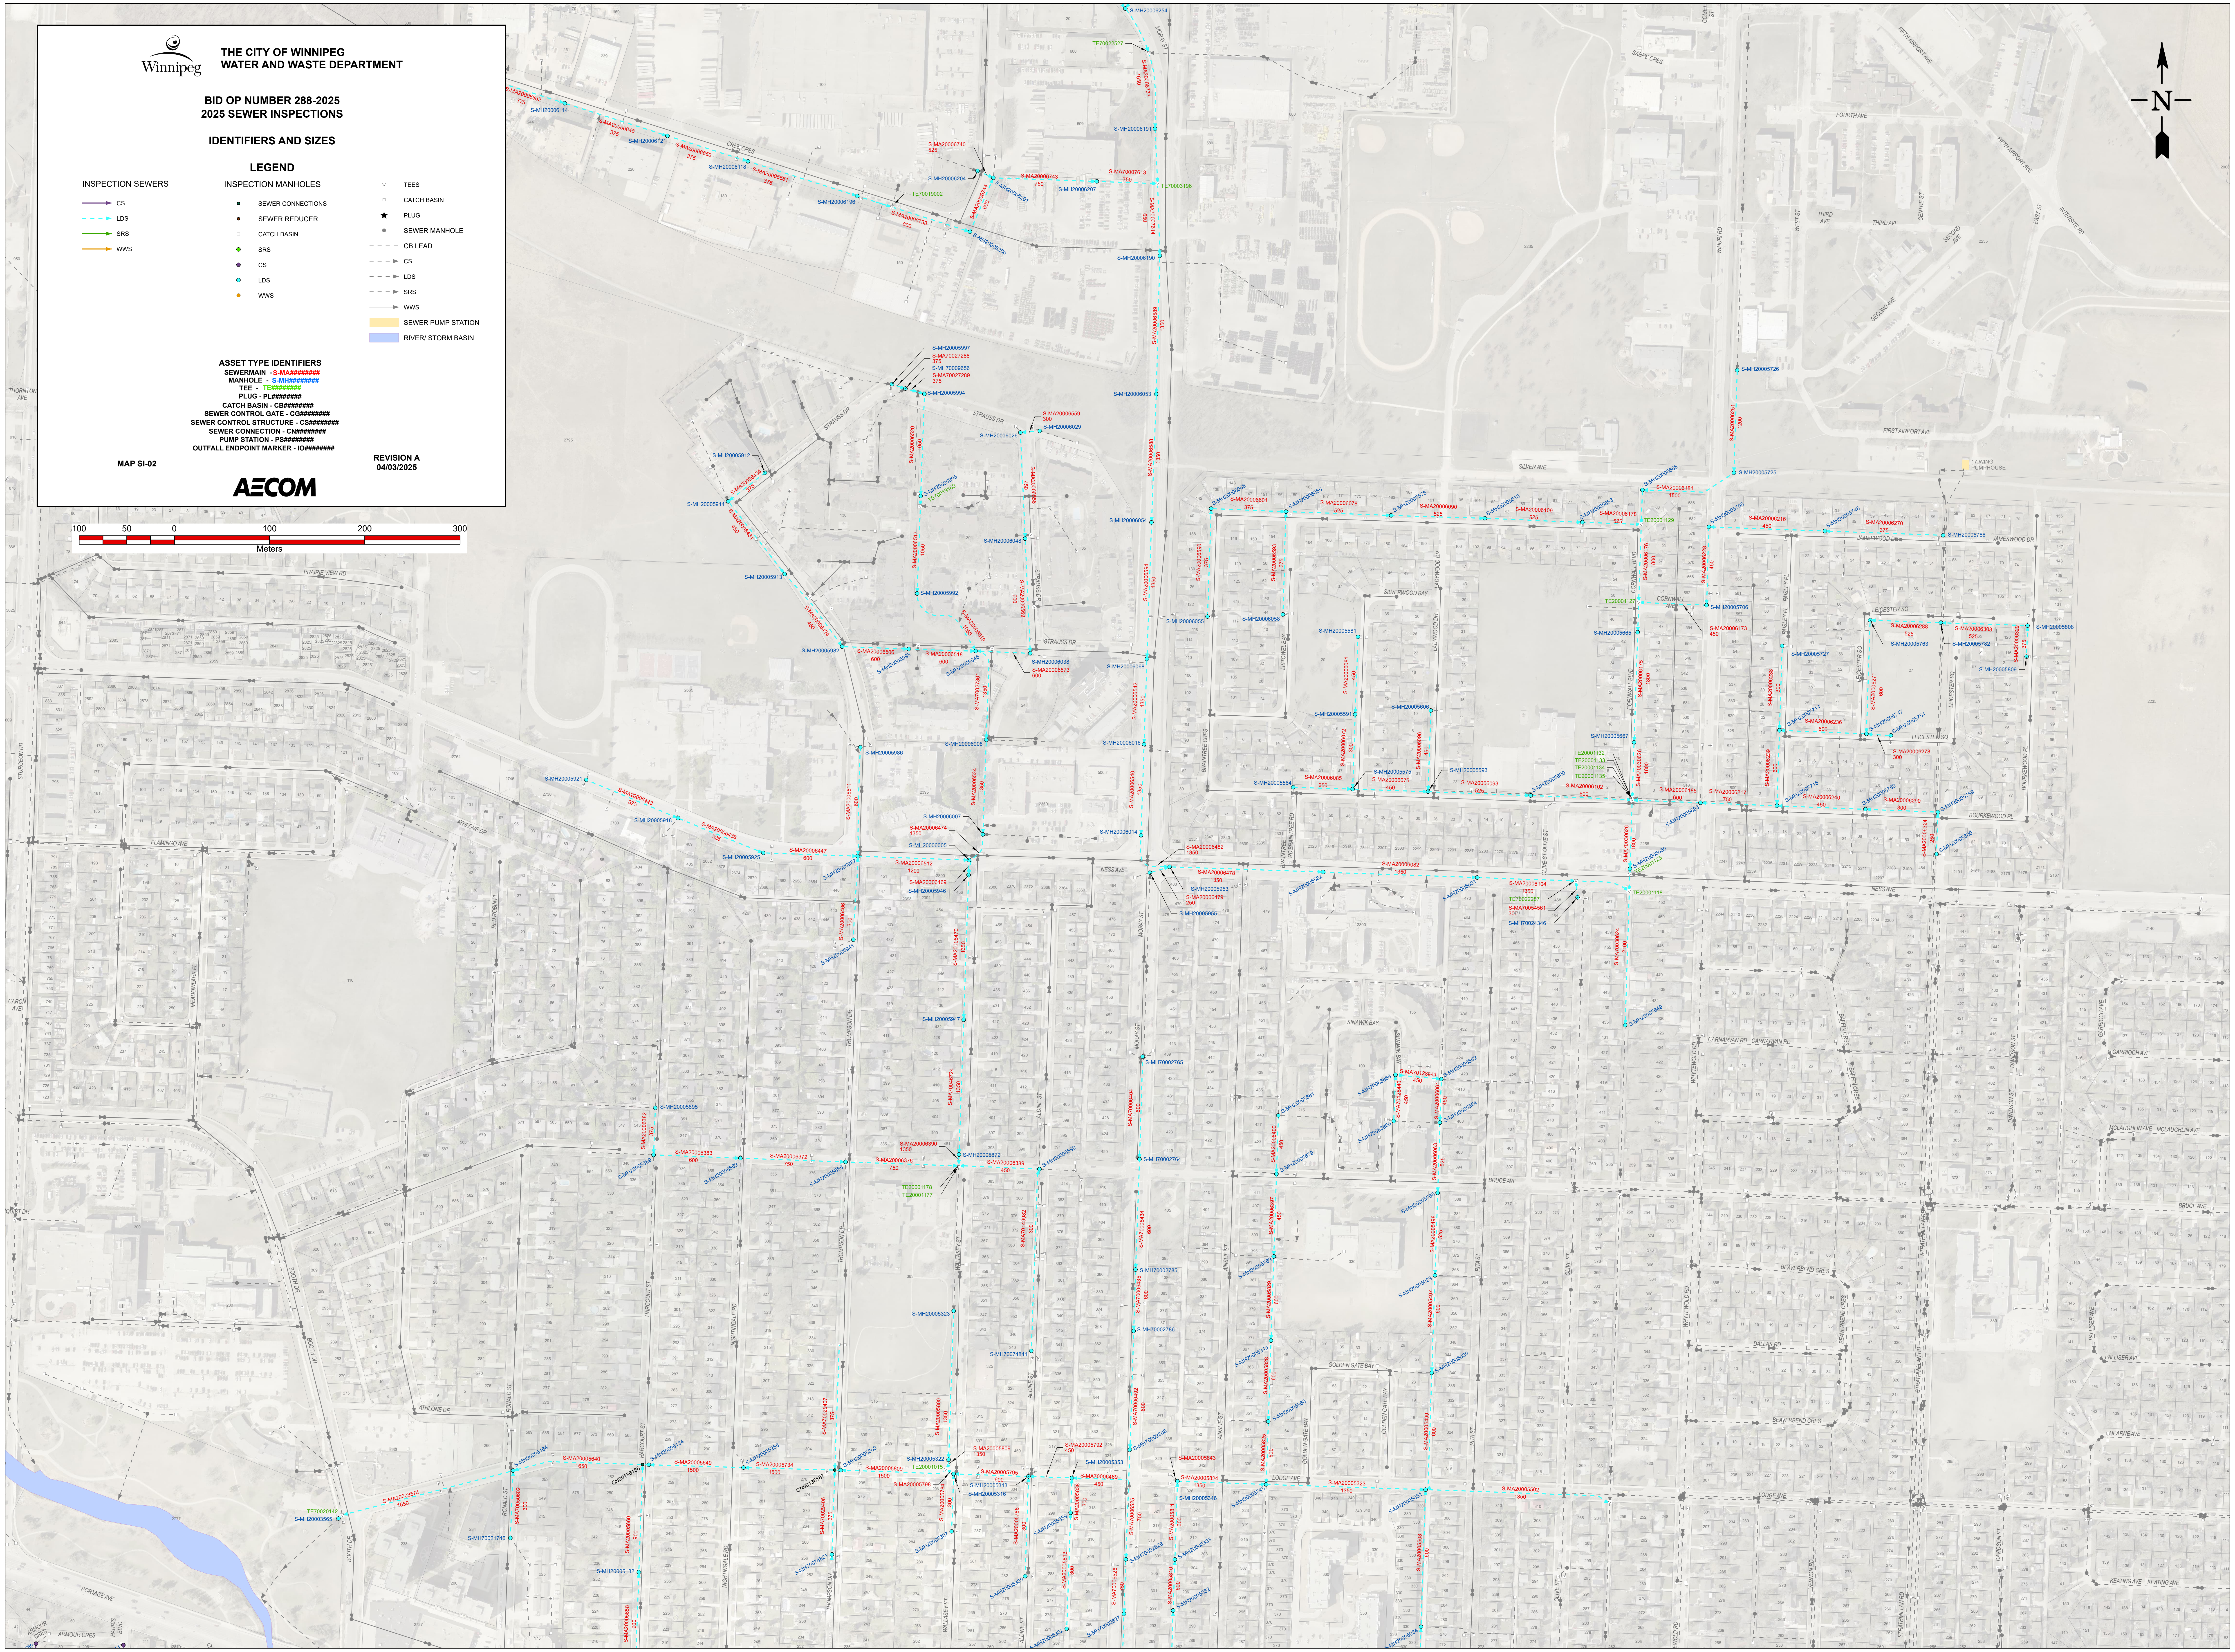
100 50 0 100 200 300
Meters
N
PRAIRIE VIEW RD
THORNTON AVE
STRAUSS DR
STRAUSS DR
CREE CRES
SILVER AVE
FIRST AIRPORT AVE
FOURTH AVE
THIRD AVE
FIFTH AIRPORT AVE
JAMESWOOD DR
LEICESTER SQ
BOURKEWOOD PL
SILVERWOOD BAY
NESS AVE
FLAMINGO AVE
ATHLONE DR
BRUCE AVE
GOLDEN GATE BAY
LODGE AVE
BEAVERBEND CRES
CARNARVON RD
McLAUGHLIN AVE
KEATING AVE
PORTAGE AVE
ARMOUR CRES
BOOTH DR
HARCOURT ST
THOMPSON DR
WILLIAMS ST
ALBINE ST
MOUNT ST
ROBLIN ST
OLIVE ST
ST JAMES ST
SEWER PUMPING STATION

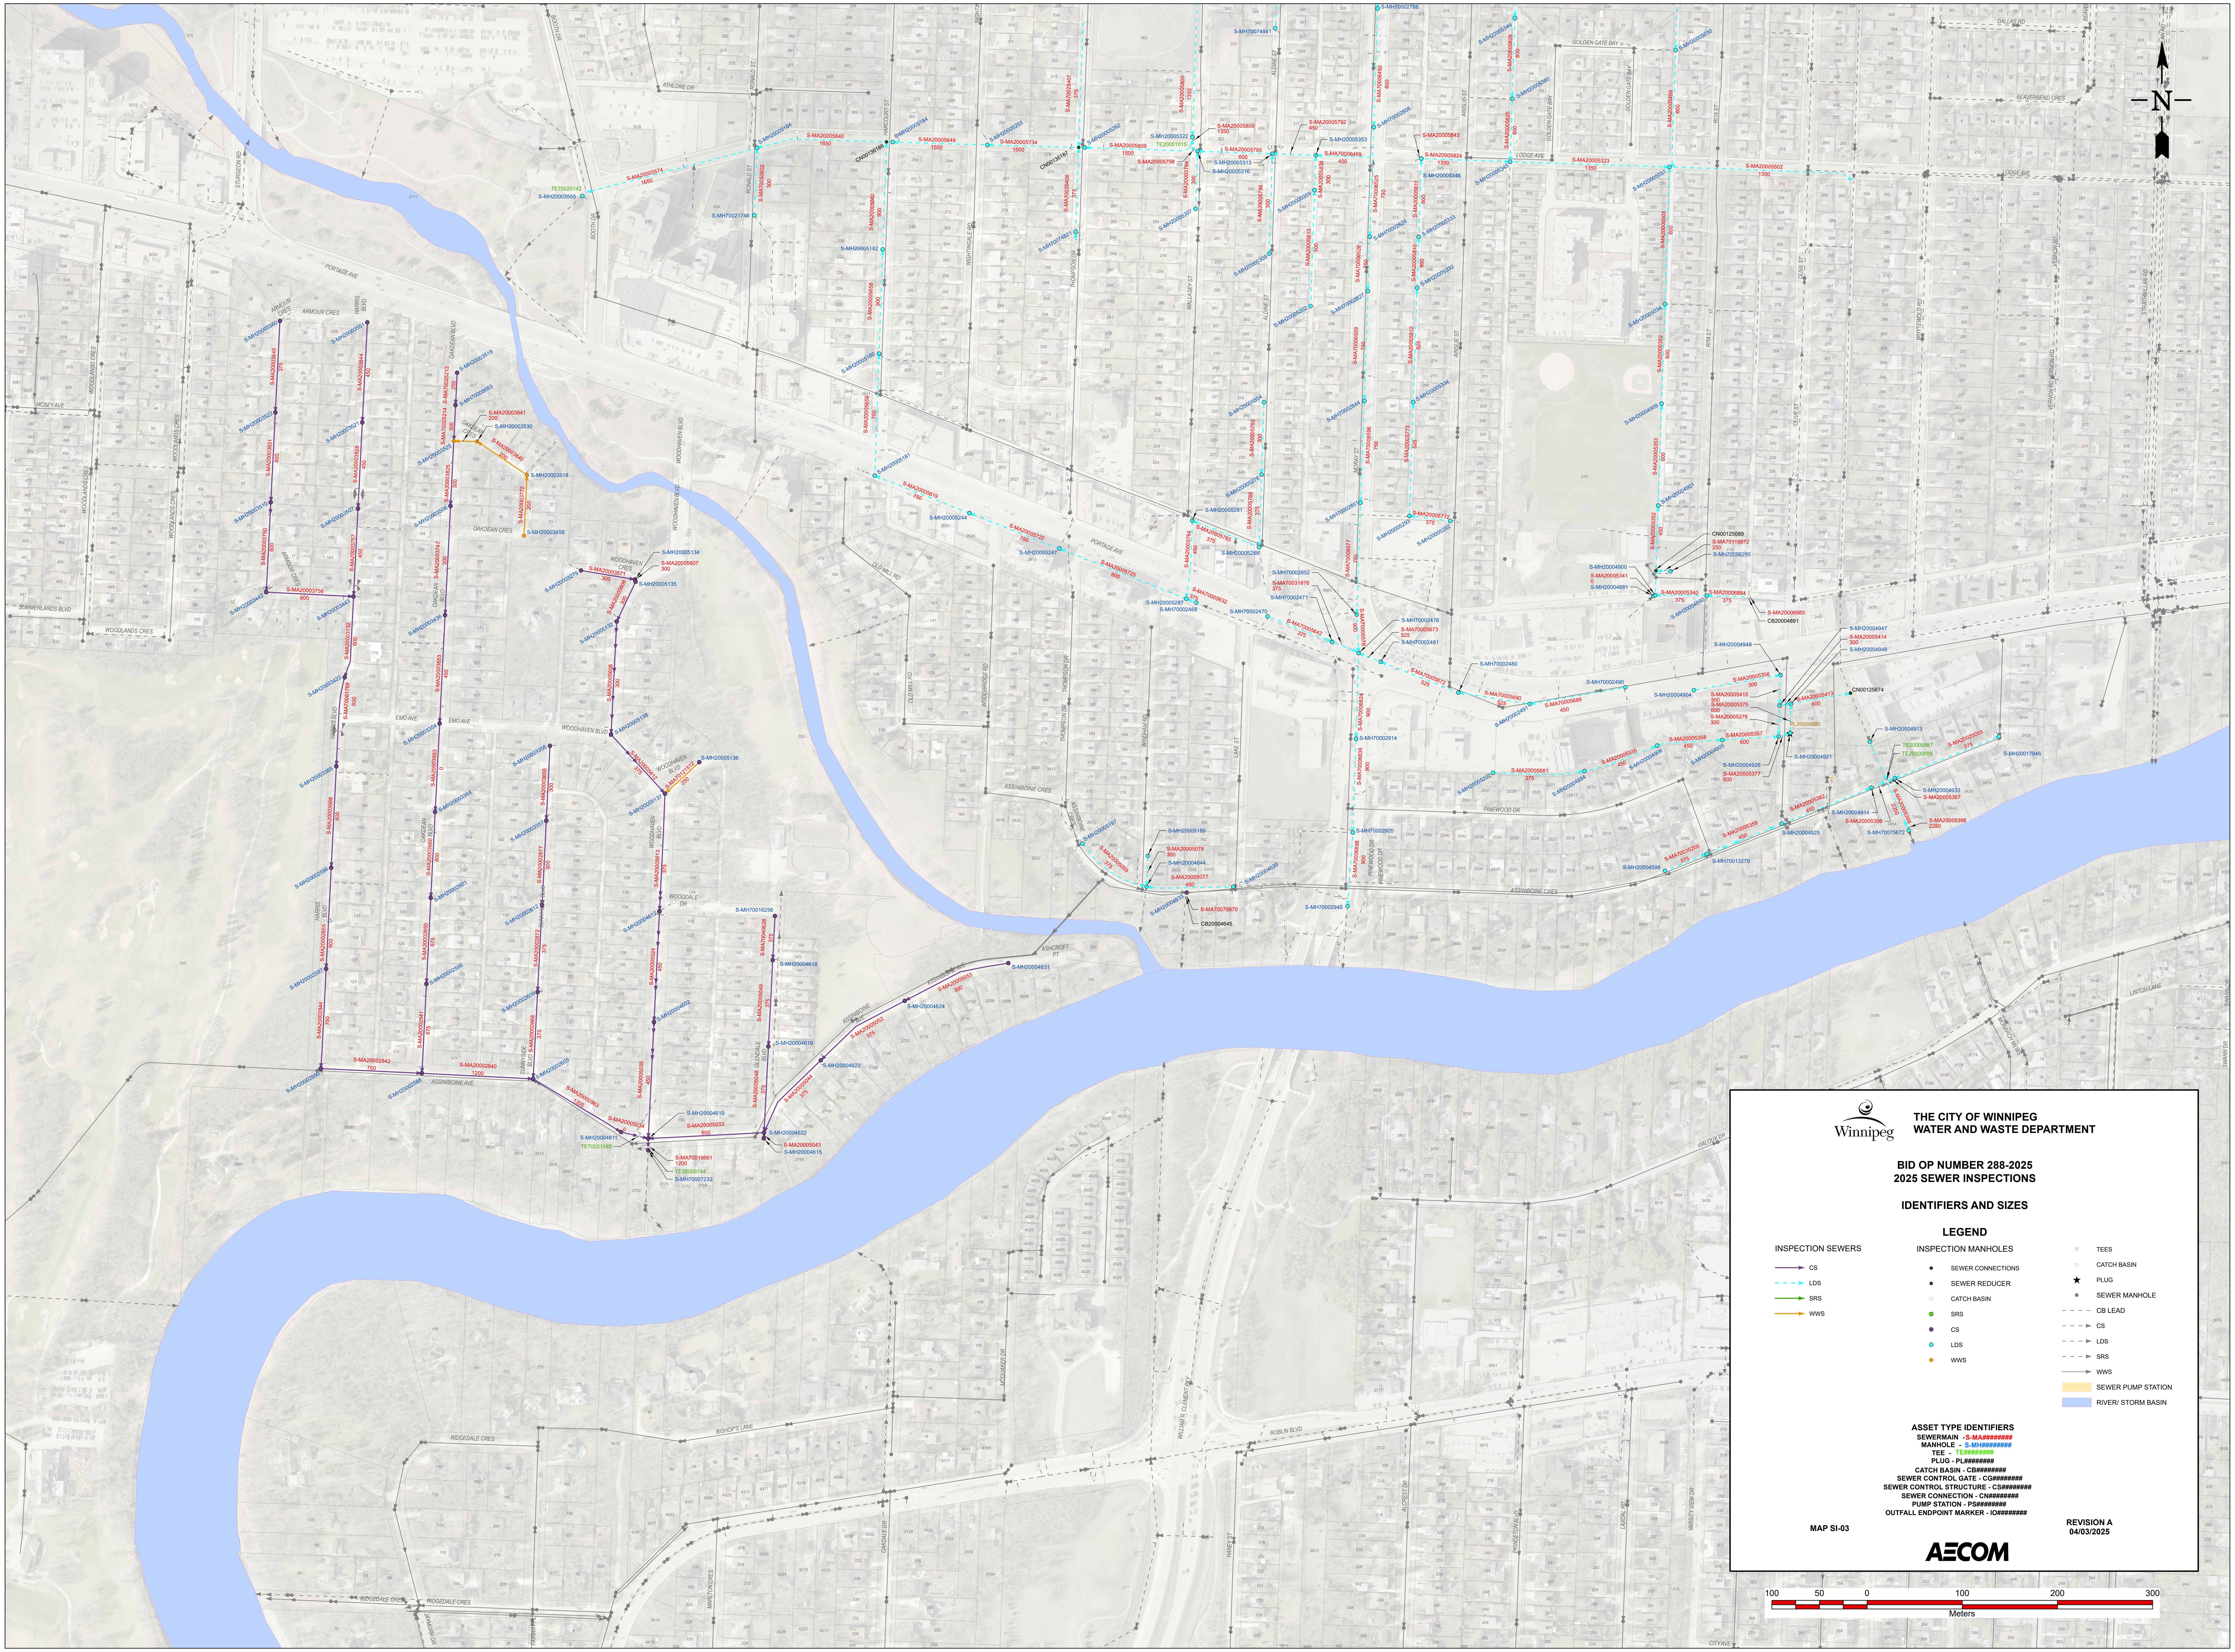
N
PORTAGE AVE
ATHLONE DR
LODGE AVE
GOLDEN GATE BAY
BEAVERBEND CRES
ASSINIBOINE AVE
ASSINIBOINE CRES
WOODHAVEN BLVD
EMO AVE
WOODLANDS CRES
SUMMERLANDS BLVD
WOODLANDS BLVD
ARMOUR CRES
HARRIS BLVD
OAKDEAN BLVD
OAKDEAN CRES
WOODDALE DR
ASHCROFT PT
PINEWOOD DR
RIDGEDALE CRES
BISHOPS LANE
ROBLIN BLVD
WILLIAM R. CLEMENT PKY
VIALOUX DR
VARSITY VIEW DR
CITY AVE
100 50 0 100 200 300
Meters

THE CITY OF WINNIPEG
WATER AND WASTE DEPARTMENT

BID OP NUMBER 288-2025
2025 SEWER INSPECTIONS

IDENTIFIERS AND SIZES

LEGEND

INSPECTION SEWERS
- CS
- LDS
- SRS
- WWS

INSPECTION MANHOLES
- ● SEWER CONNECTIONS
- ● SEWER REDUCER
- □ CATCH BASIN
- ● SRS
- ● CS
- ● LDS
- ● WWS

- ▽ TEES
- □ CATCH BASIN
- ★ PLUG
- ● SEWER MANHOLE
- CB LEAD
- CS
- LDS
- SRS
- WWS
- SEWER PUMP STATION
- RIVER/ STORM BASIN

ASSET TYPE IDENTIFIERS
SEWERMAIN -S-MA########
MANHOLE - S-MH########
TEE - TE########
PLUG - PL########
CATCH BASIN - CB########
SEWER CONTROL GATE - CG########
SEWER CONTROL STRUCTURE - CS########
SEWER CONNECTION - CN########
PUMP STATION - PS########
OUTFALL ENDPOINT MARKER - IO########

MAP SI-03

REVISION A
04/03/2025

AECOM

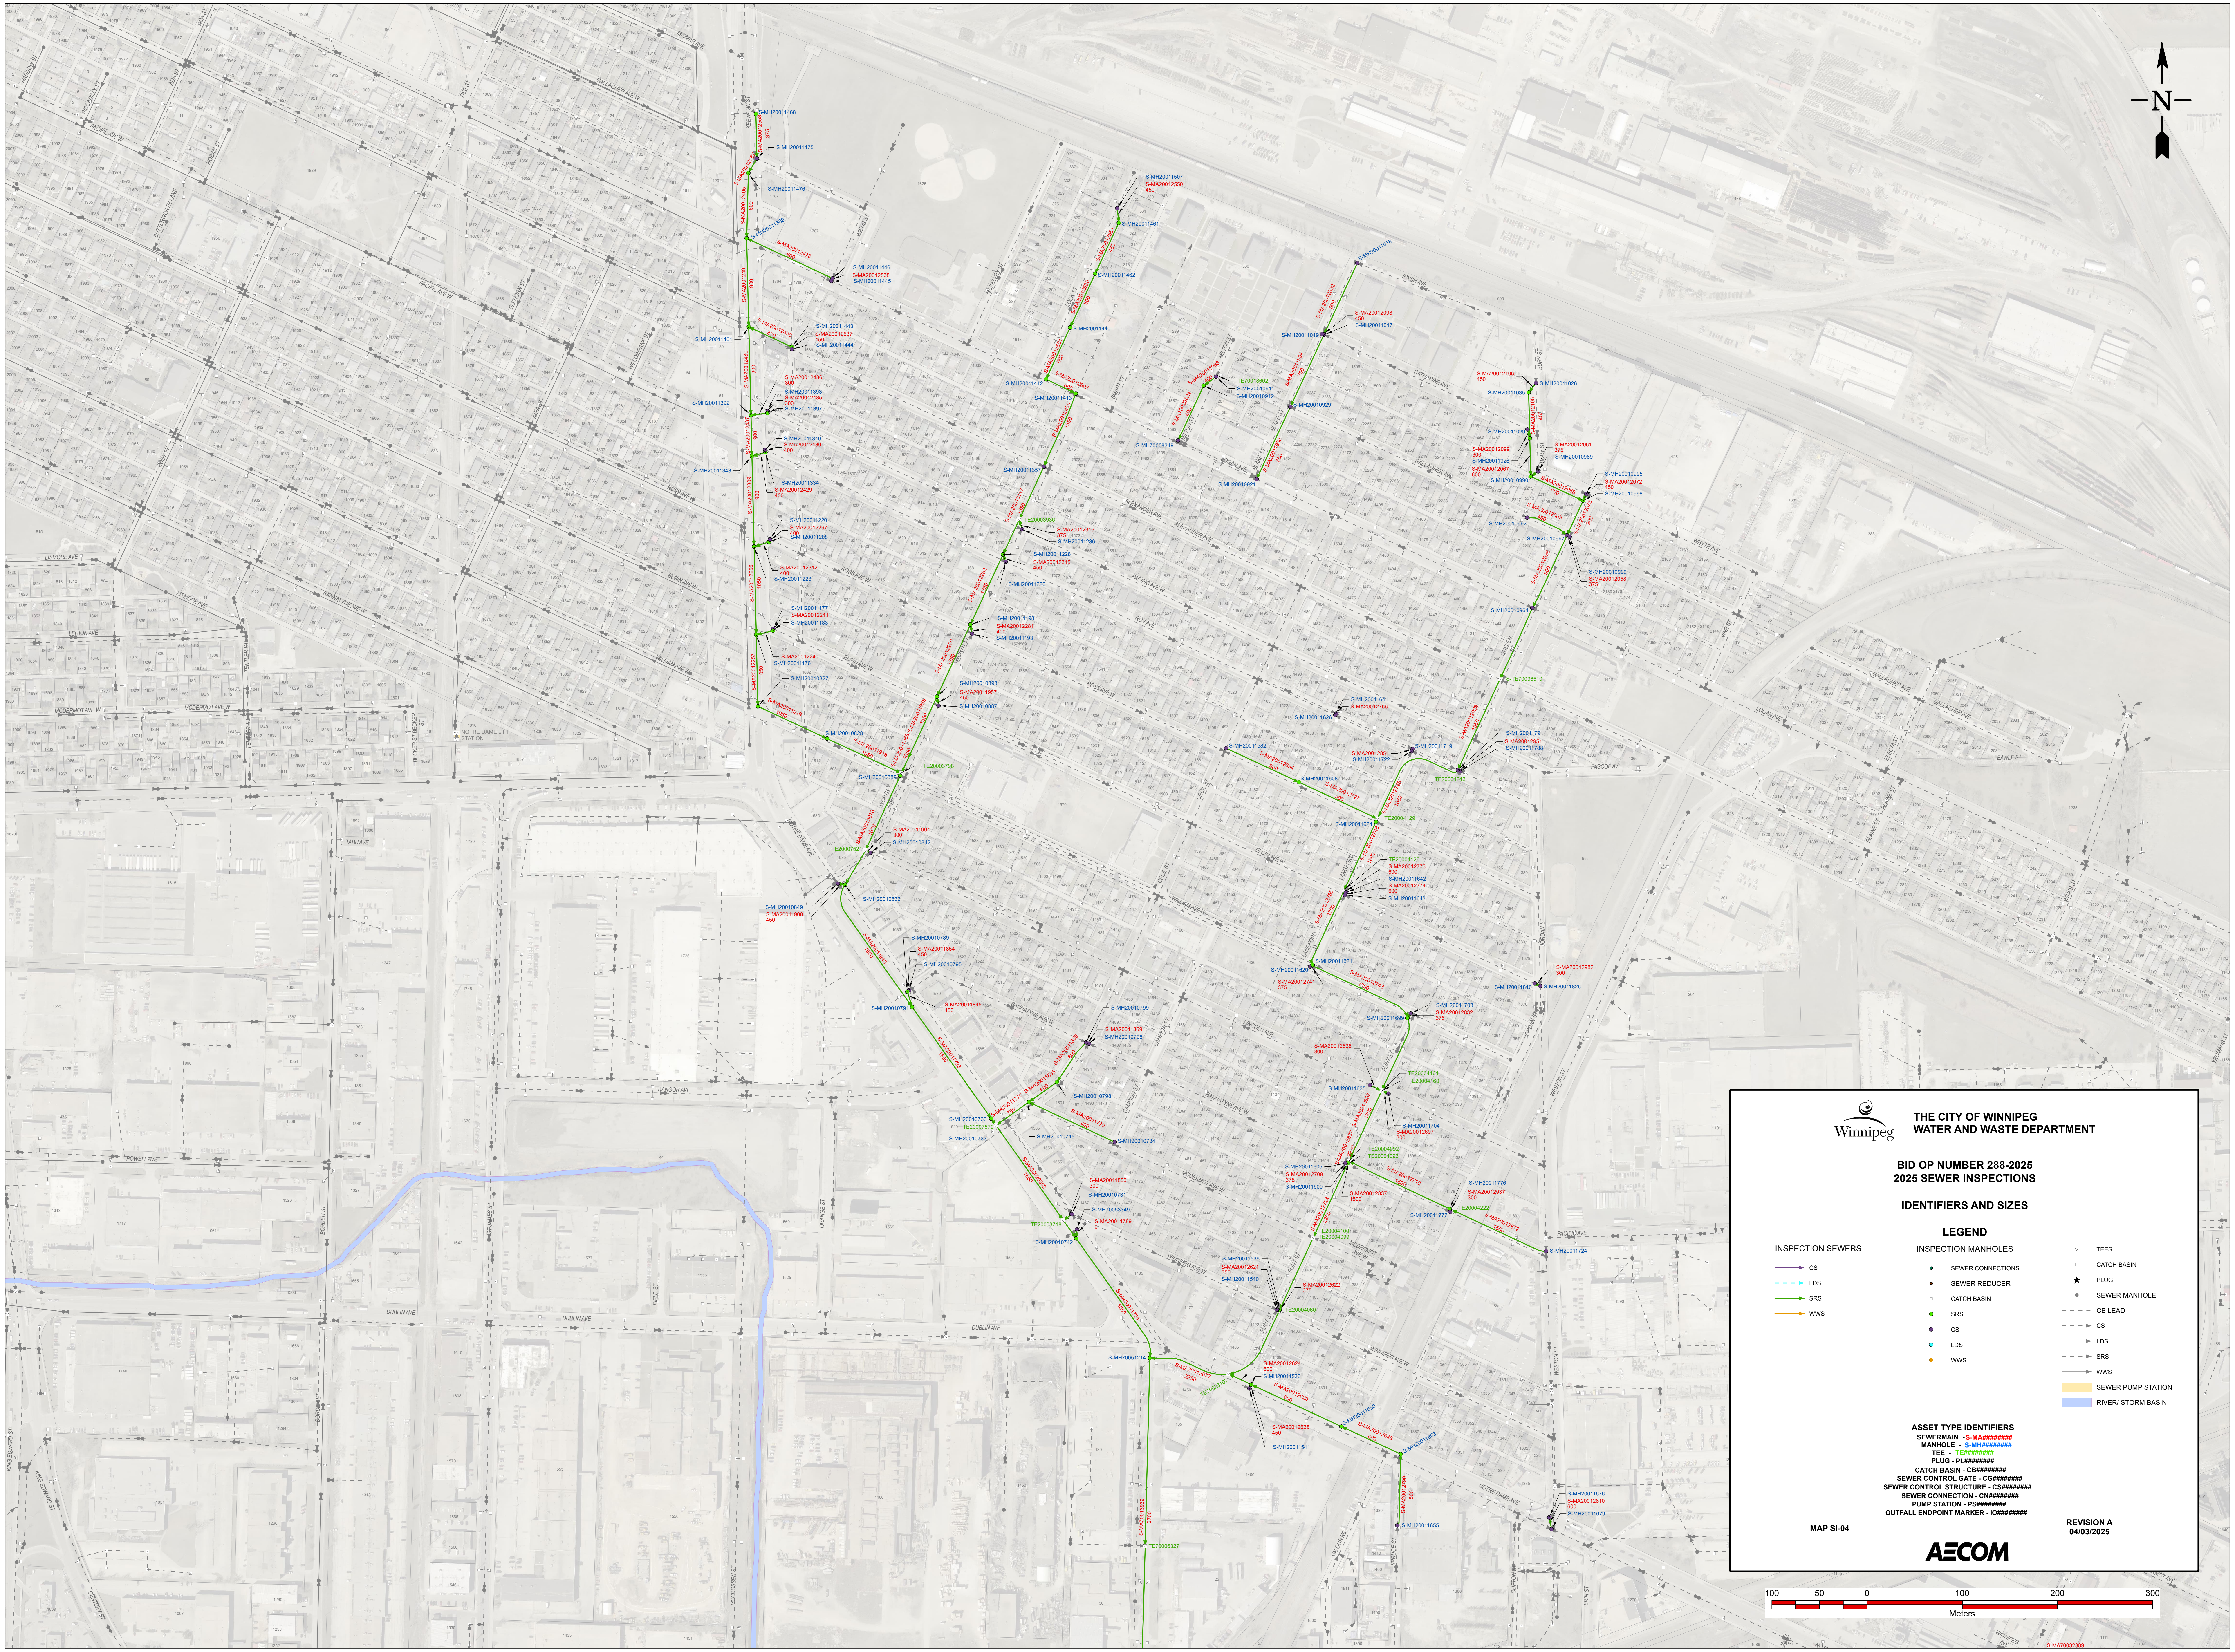

THE CITY OF WINNIPEG
WATER AND WASTE DEPARTMENT

BID OP NUMBER 288-2025
2025 SEWER INSPECTIONS

IDENTIFIERS AND SIZES

LEGEND

INSPECTION SEWERS

- → CS
- ⇢ LDS
- → SRS
- → WWS

INSPECTION MANHOLES

- ● SEWER CONNECTIONS
- ● SEWER REDUCER
- □ CATCH BASIN
- ● SRS
- ● CS
- ● LDS
- ● WWS

- ▽ TEES
- □ CATCH BASIN
- ★ PLUG
- ● SEWER MANHOLE
- - - - CB LEAD
- - - ▶ CS
- - - ▶ LDS
- - - ▶ SRS
- ——▶ WWS
- 🟨 SEWER PUMP STATION
- 🟦 RIVER/ STORM BASIN

ASSET TYPE IDENTIFIERS
SEWERMAIN -S-MA########
MANHOLE - S-MH########
TEE - TE########
PLUG - PL########
CATCH BASIN - CB########
SEWER CONTROL GATE - CG########
SEWER CONTROL STRUCTURE - CS########
SEWER CONNECTION - CN########
PUMP STATION - PS########
OUTFALL ENDPOINT MARKER - IO########

MAP SI-04

REVISION A
04/03/2025

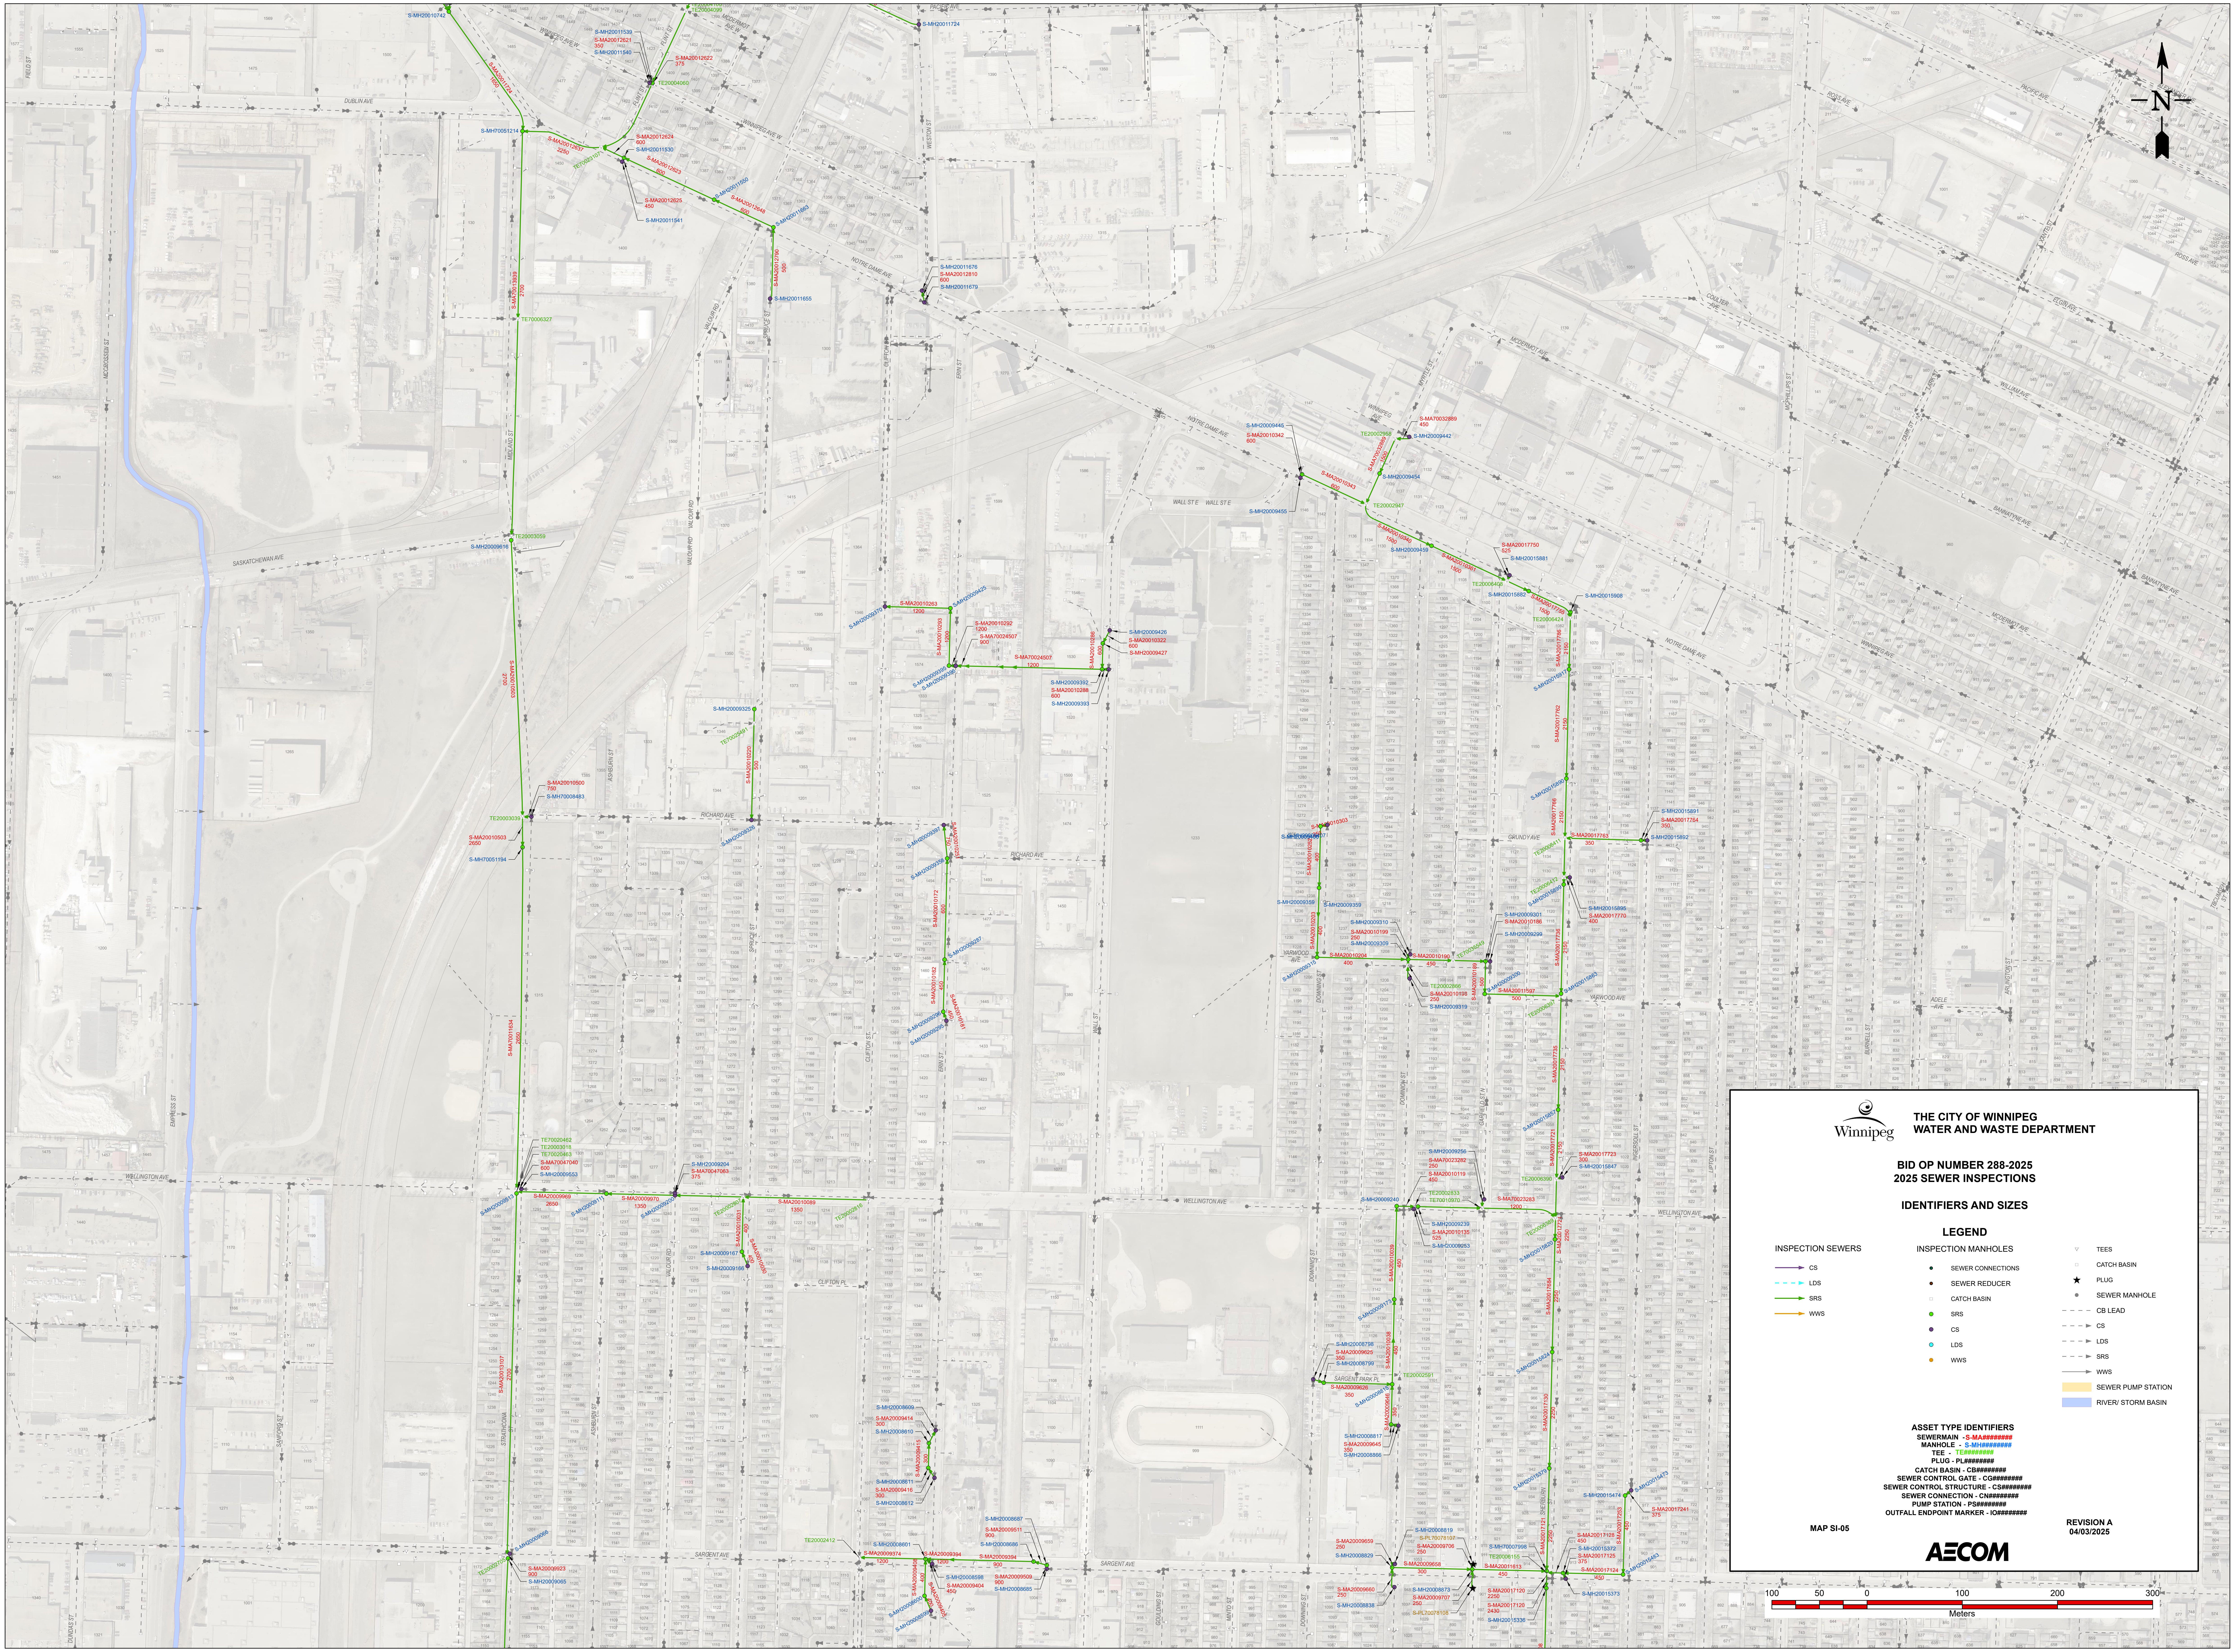
N
DUBLIN AVE
NOTRE DAME AVE
SASKATCHEWAN AVE
RICHARD AVE
WELLINGTON AVE
SARGENT AVE
WALL ST
ERIN ST
MIDLAND ST
EMPRESS ST
BURNELL ST
LIPTON ST
100 50 0 100 200 300
Meters

THE CITY OF WINNIPEG
WATER AND WASTE DEPARTMENT

BID OP NUMBER 288-2025
2025 SEWER INSPECTIONS

IDENTIFIERS AND SIZES

LEGEND

INSPECTION SEWERS
- CS
- LDS
- SRS
- WWS

INSPECTION MANHOLES
- SEWER CONNECTIONS
- SEWER REDUCER
- CATCH BASIN
- SRS
- CS
- LDS
- WWS

- TEES
- CATCH BASIN
- PLUG
- SEWER MANHOLE
- CB LEAD
- CS
- LDS
- SRS
- WWS
- SEWER PUMP STATION
- RIVER/ STORM BASIN

ASSET TYPE IDENTIFIERS

SEWERMAIN - S-MA########
MANHOLE - S-MH########
TEE - TE########
PLUG - PL########
CATCH BASIN - CB########
SEWER CONTROL GATE - CG########
SEWER CONTROL STRUCTURE - CS########
SEWER CONNECTION - CN########
PUMP STATION - PS########
OUTFALL ENDPOINT MARKER - IO########

MAP SI-05

REVISION A
04/03/2025

AECOM

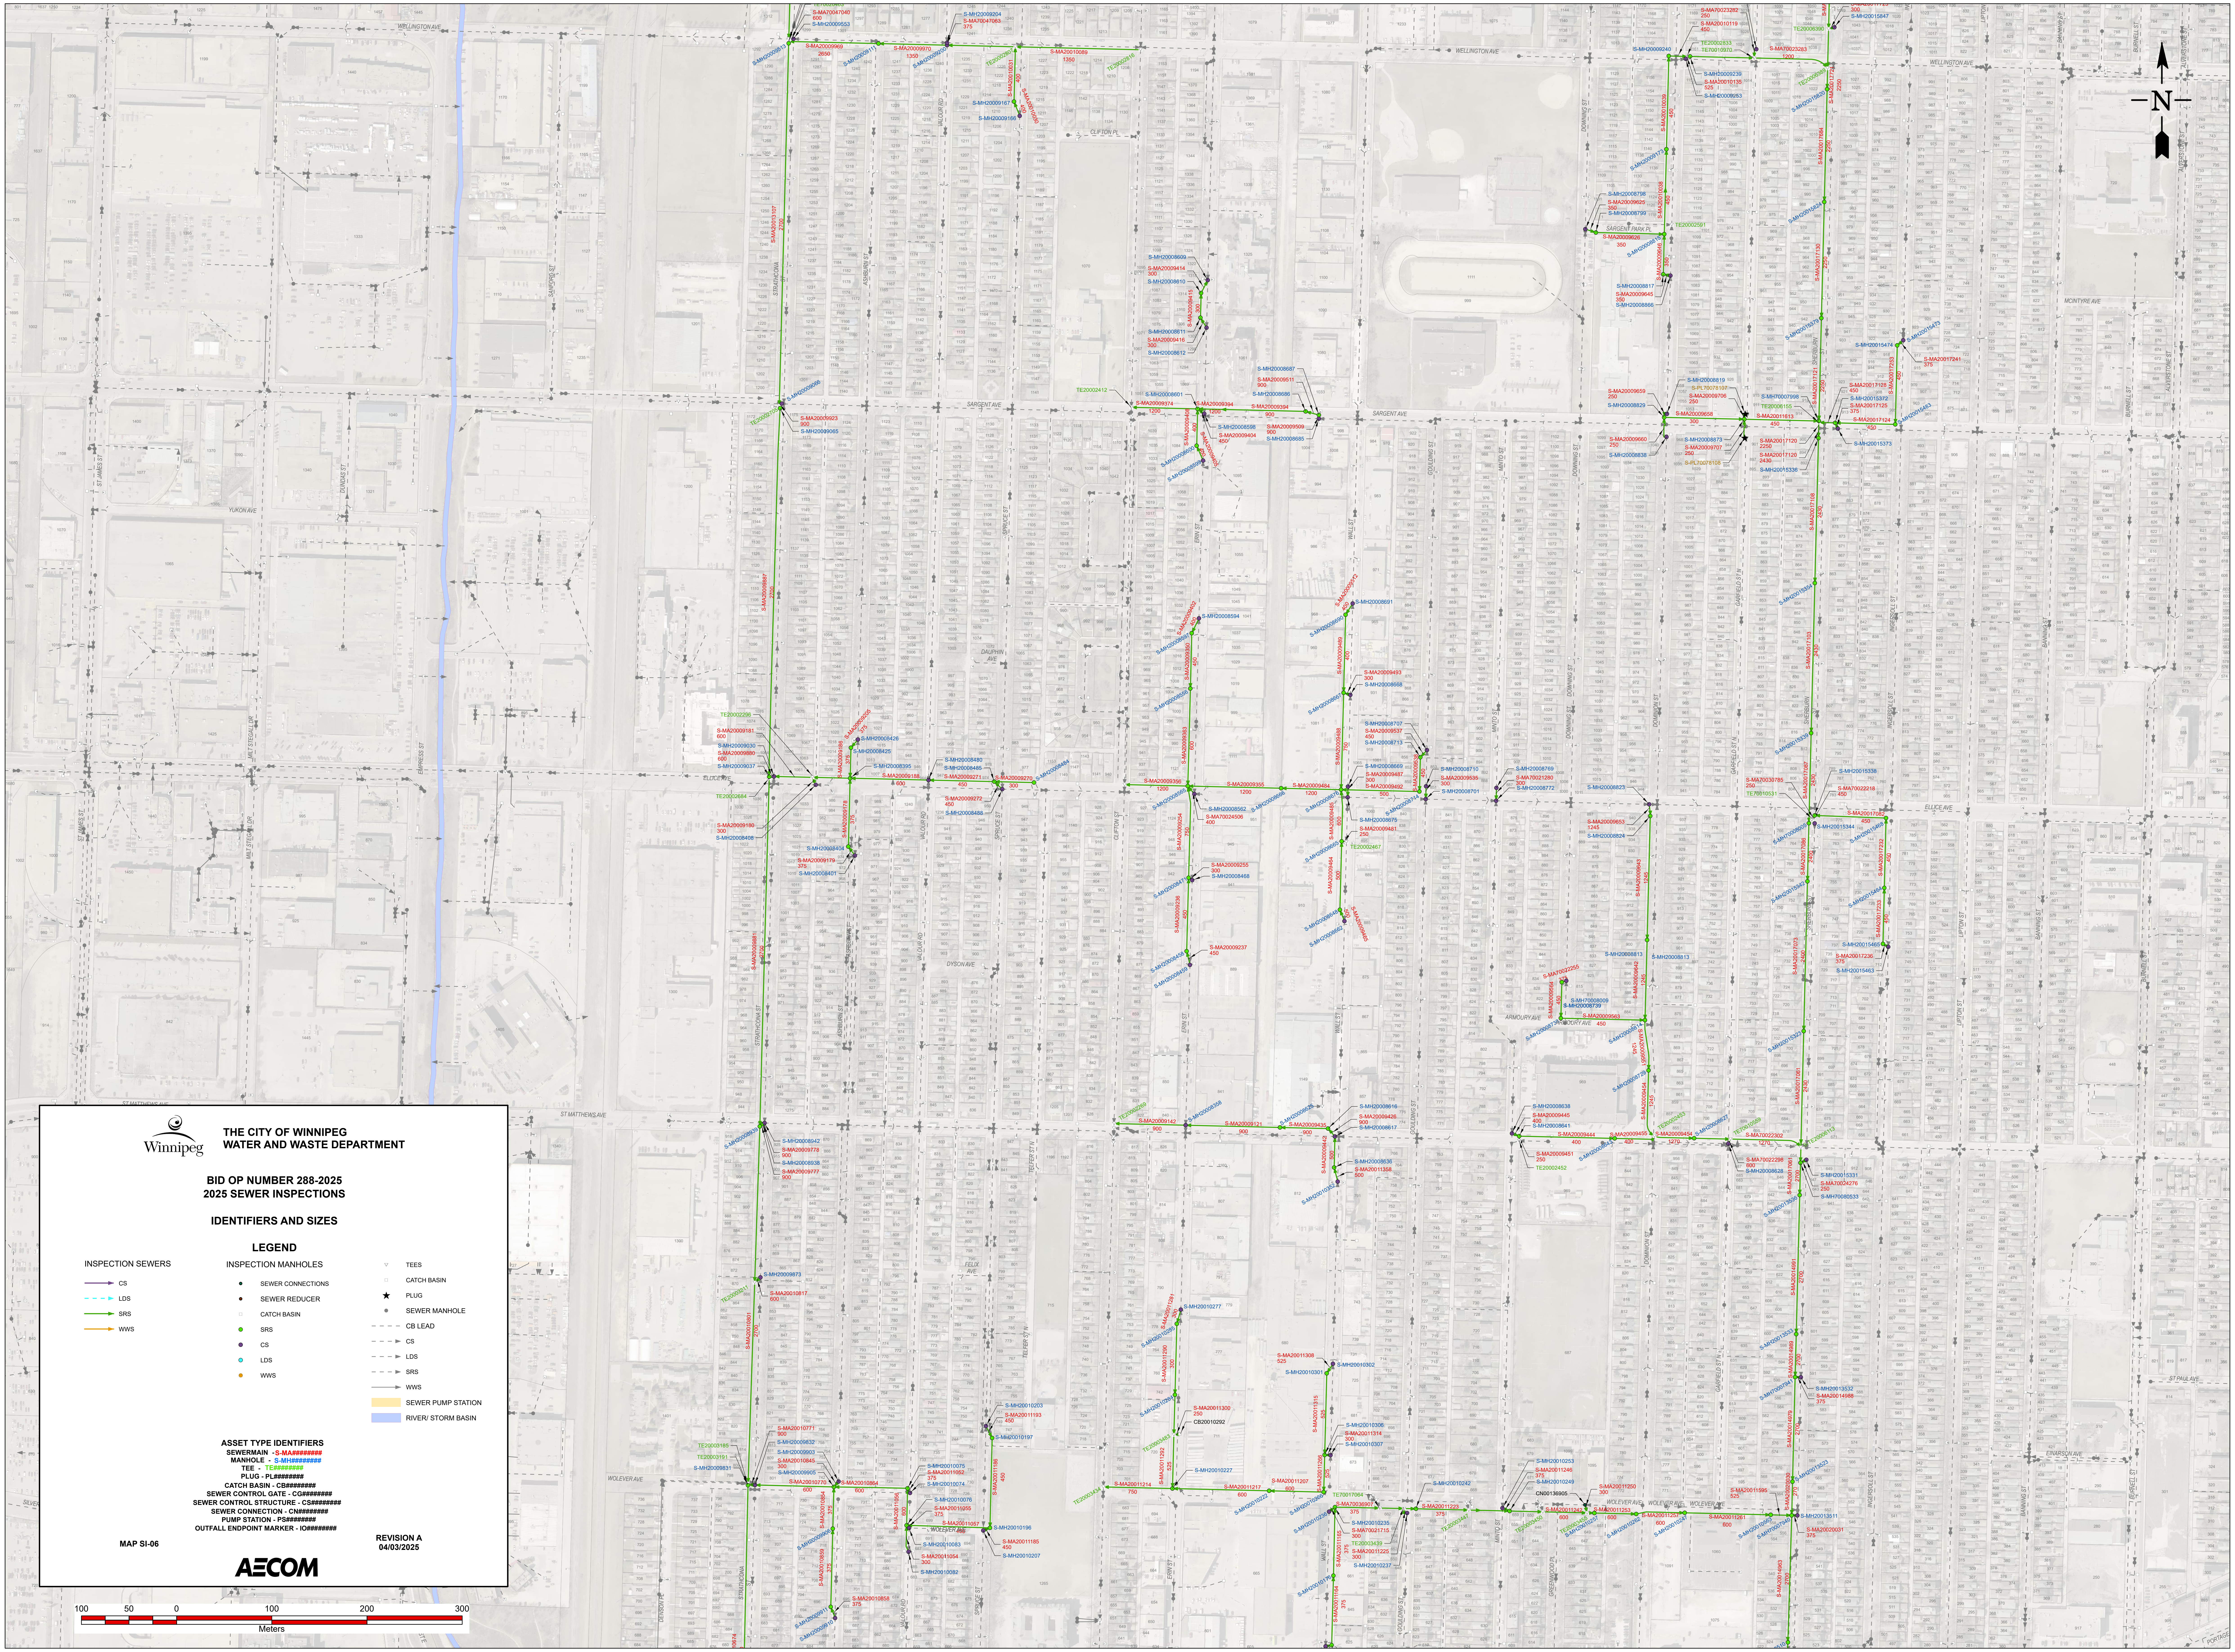
WELLINGTON AVE
SARGENT AVE
ELLICE AVE
ST MATTHEWS AVE
WOLSELEY AVE
YUKON AVE
DAUPHIN AVE
DYSON AVE
ARMOURY AVE
MCINTYRE AVE
CLIFTON ST
ERIN ST
WALL ST
DOMINION ST
STRATHCONA ST
ASHBURN ST
N

THE CITY OF WINNIPEG
WATER AND WASTE DEPARTMENT

BID OP NUMBER 288-2025
2025 SEWER INSPECTIONS

IDENTIFIERS AND SIZES

LEGEND

INSPECTION SEWERS
- CS
- LDS
- SRS
- WWS

INSPECTION MANHOLES
- ● SEWER CONNECTIONS
- ● SEWER REDUCER
- □ CATCH BASIN
- ● SRS
- ● CS
- ● LDS
- ● WWS

- ▽ TEES
- □ CATCH BASIN
- ★ PLUG
- ● SEWER MANHOLE
- CB LEAD
- CS
- LDS
- SRS
- WWS
- 🟨 SEWER PUMP STATION
- 🟦 RIVER/ STORM BASIN

ASSET TYPE IDENTIFIERS

SEWERMAIN - S-MA########
MANHOLE - S-MH########
TEE - TE########
PLUG - PL########
CATCH BASIN - CB########
SEWER CONTROL GATE - CG########
SEWER CONTROL STRUCTURE - CS########
SEWER CONNECTION - CN########
PUMP STATION - PS########
OUTFALL ENDPOINT MARKER - IO########

MAP SI-06

REVISION A
04/03/2025

AECOM

100 50 0 100 200 300
Meters

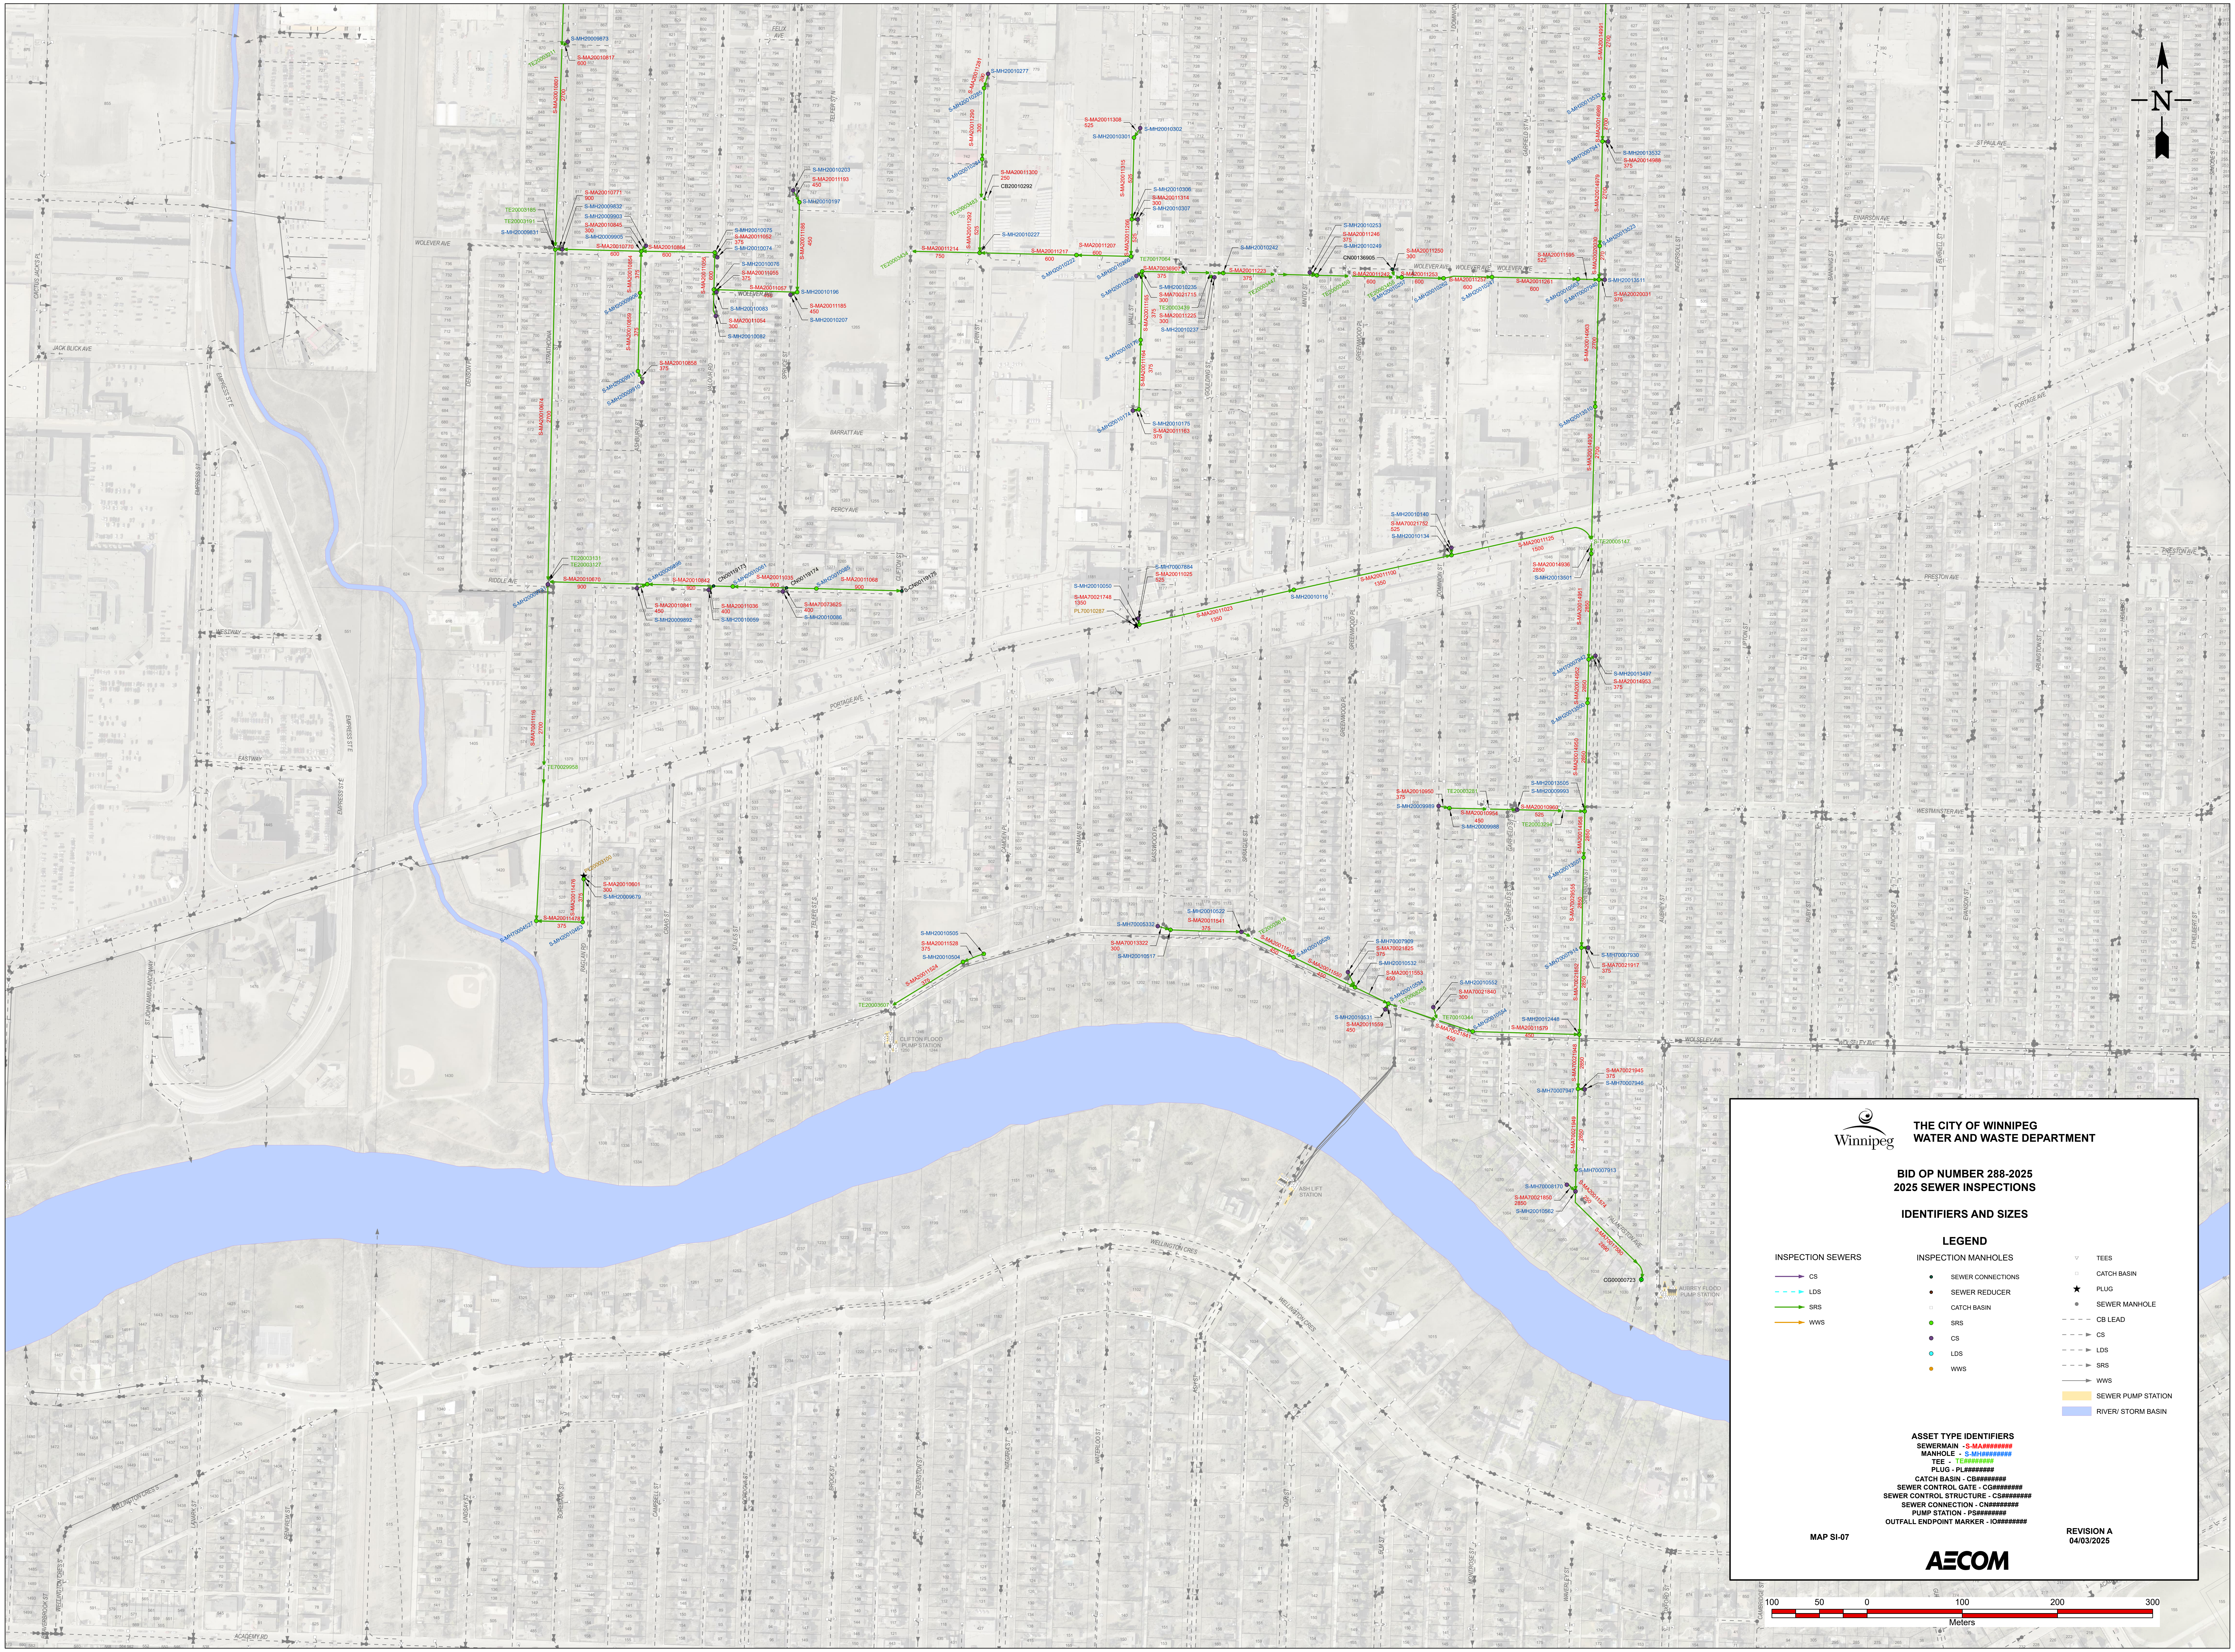
WOLSELEY AVE
PORTAGE AVE
BARRATT AVE
PERCY AVE
RIDDLE AVE
WESTWAY
EASTWAY
JACK BLICK AVE
EMPRESS ST
PRESTON AVE
WESTMINSTER AVE
ST PAUL AVE
WELLINGTON CRES
ACADEMY RD
CAMBRIDGE ST
CLIFTON FLOOD PUMP STATION
ASH LIFT STATION
AUBREY FLOOD PUMP STATION
N
100
50
0
100
200
300
Meters

THE CITY OF WINNIPEG
WATER AND WASTE DEPARTMENT

BID OP NUMBER 288-2025
2025 SEWER INSPECTIONS

IDENTIFIERS AND SIZES

LEGEND

INSPECTION SEWERS		INSPECTION MANHOLES			
→	CS	●	SEWER CONNECTIONS	▽	TEES
- - →	LDS	●	SEWER REDUCER	□	CATCH BASIN
→	SRS	□	CATCH BASIN	★	PLUG
→	WWS	●	SRS	●	SEWER MANHOLE
		●	CS	- - - -	CB LEAD
		●	LDS	- - - ▶	CS
		●	WWS	- - - ▶	LDS
				- - - ▶	SRS
				——▶	WWS
				▨	SEWER PUMP STATION
				▨	RIVER/ STORM BASIN

ASSET TYPE IDENTIFIERS

SEWERMAIN - S-MA#######
MANHOLE - S-MH#######
TEE - TE#######
PLUG - PL#######
CATCH BASIN - CB#######
SEWER CONTROL GATE - CG#######
SEWER CONTROL STRUCTURE - CS#######
SEWER CONNECTION - CN#######
PUMP STATION - PS#######
OUTFALL ENDPOINT MARKER - IO#######

MAP SI-07

REVISION A
04/03/2025

AECOM

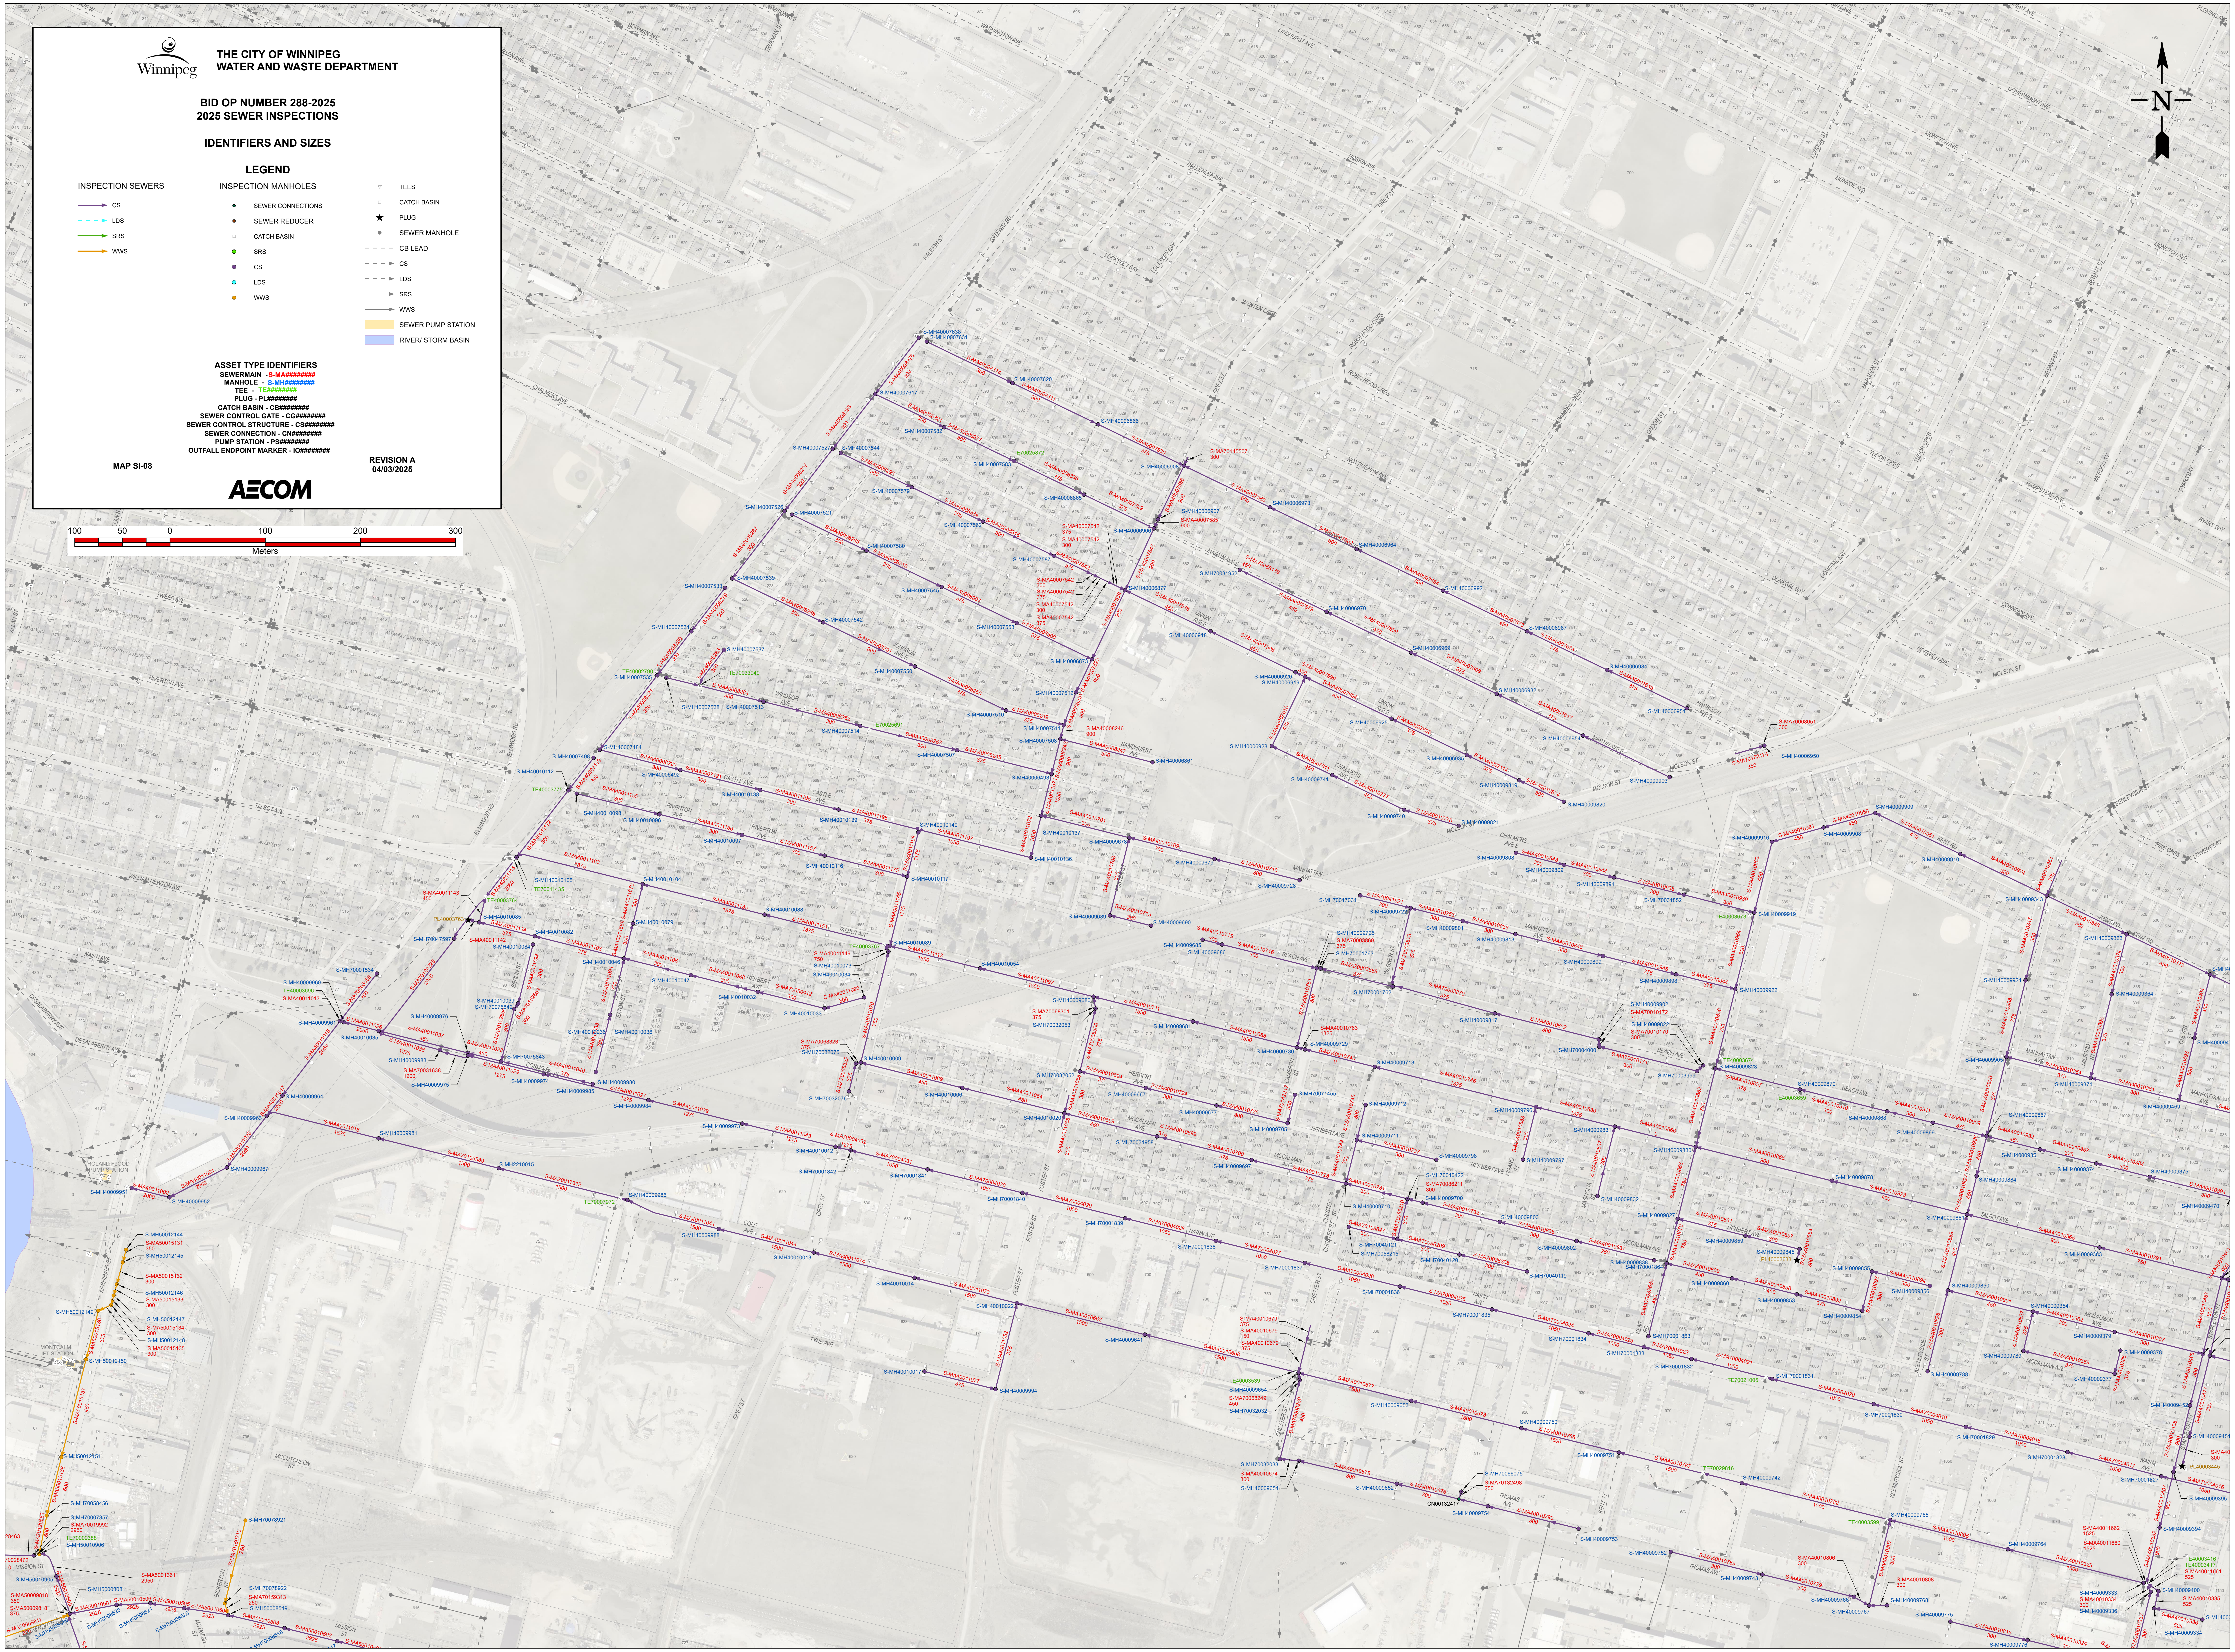

Winnipeg

THE CITY OF WINNIPEG
WATER AND WASTE DEPARTMENT

BID OP NUMBER 288-2025
2025 SEWER INSPECTIONS

IDENTIFIERS AND SIZES

LEGEND

INSPECTION SEWERS

- CS
- LDS
- SRS
- WWS

INSPECTION MANHOLES

- ● SEWER CONNECTIONS
- ● SEWER REDUCER
- □ CATCH BASIN
- ● SRS
- ● CS
- ● LDS
- ● WWS

- ▽ TEES
- □ CATCH BASIN
- ★ PLUG
- ● SEWER MANHOLE
- CB LEAD
- CS
- LDS
- SRS
- WWS
- 🟨 SEWER PUMP STATION
- 🟦 RIVER/ STORM BASIN

ASSET TYPE IDENTIFIERS
SEWERMAIN -S-MA########
MANHOLE - S-MH########
TEE - TE########
PLUG - PL########
CATCH BASIN - CB########
SEWER CONTROL GATE - CG########
SEWER CONTROL STRUCTURE - CS########
SEWER CONNECTION - CN########
PUMP STATION - PS########
OUTFALL ENDPOINT MARKER - IO########

MAP SI-08

REVISION A
04/03/2025

AECOM

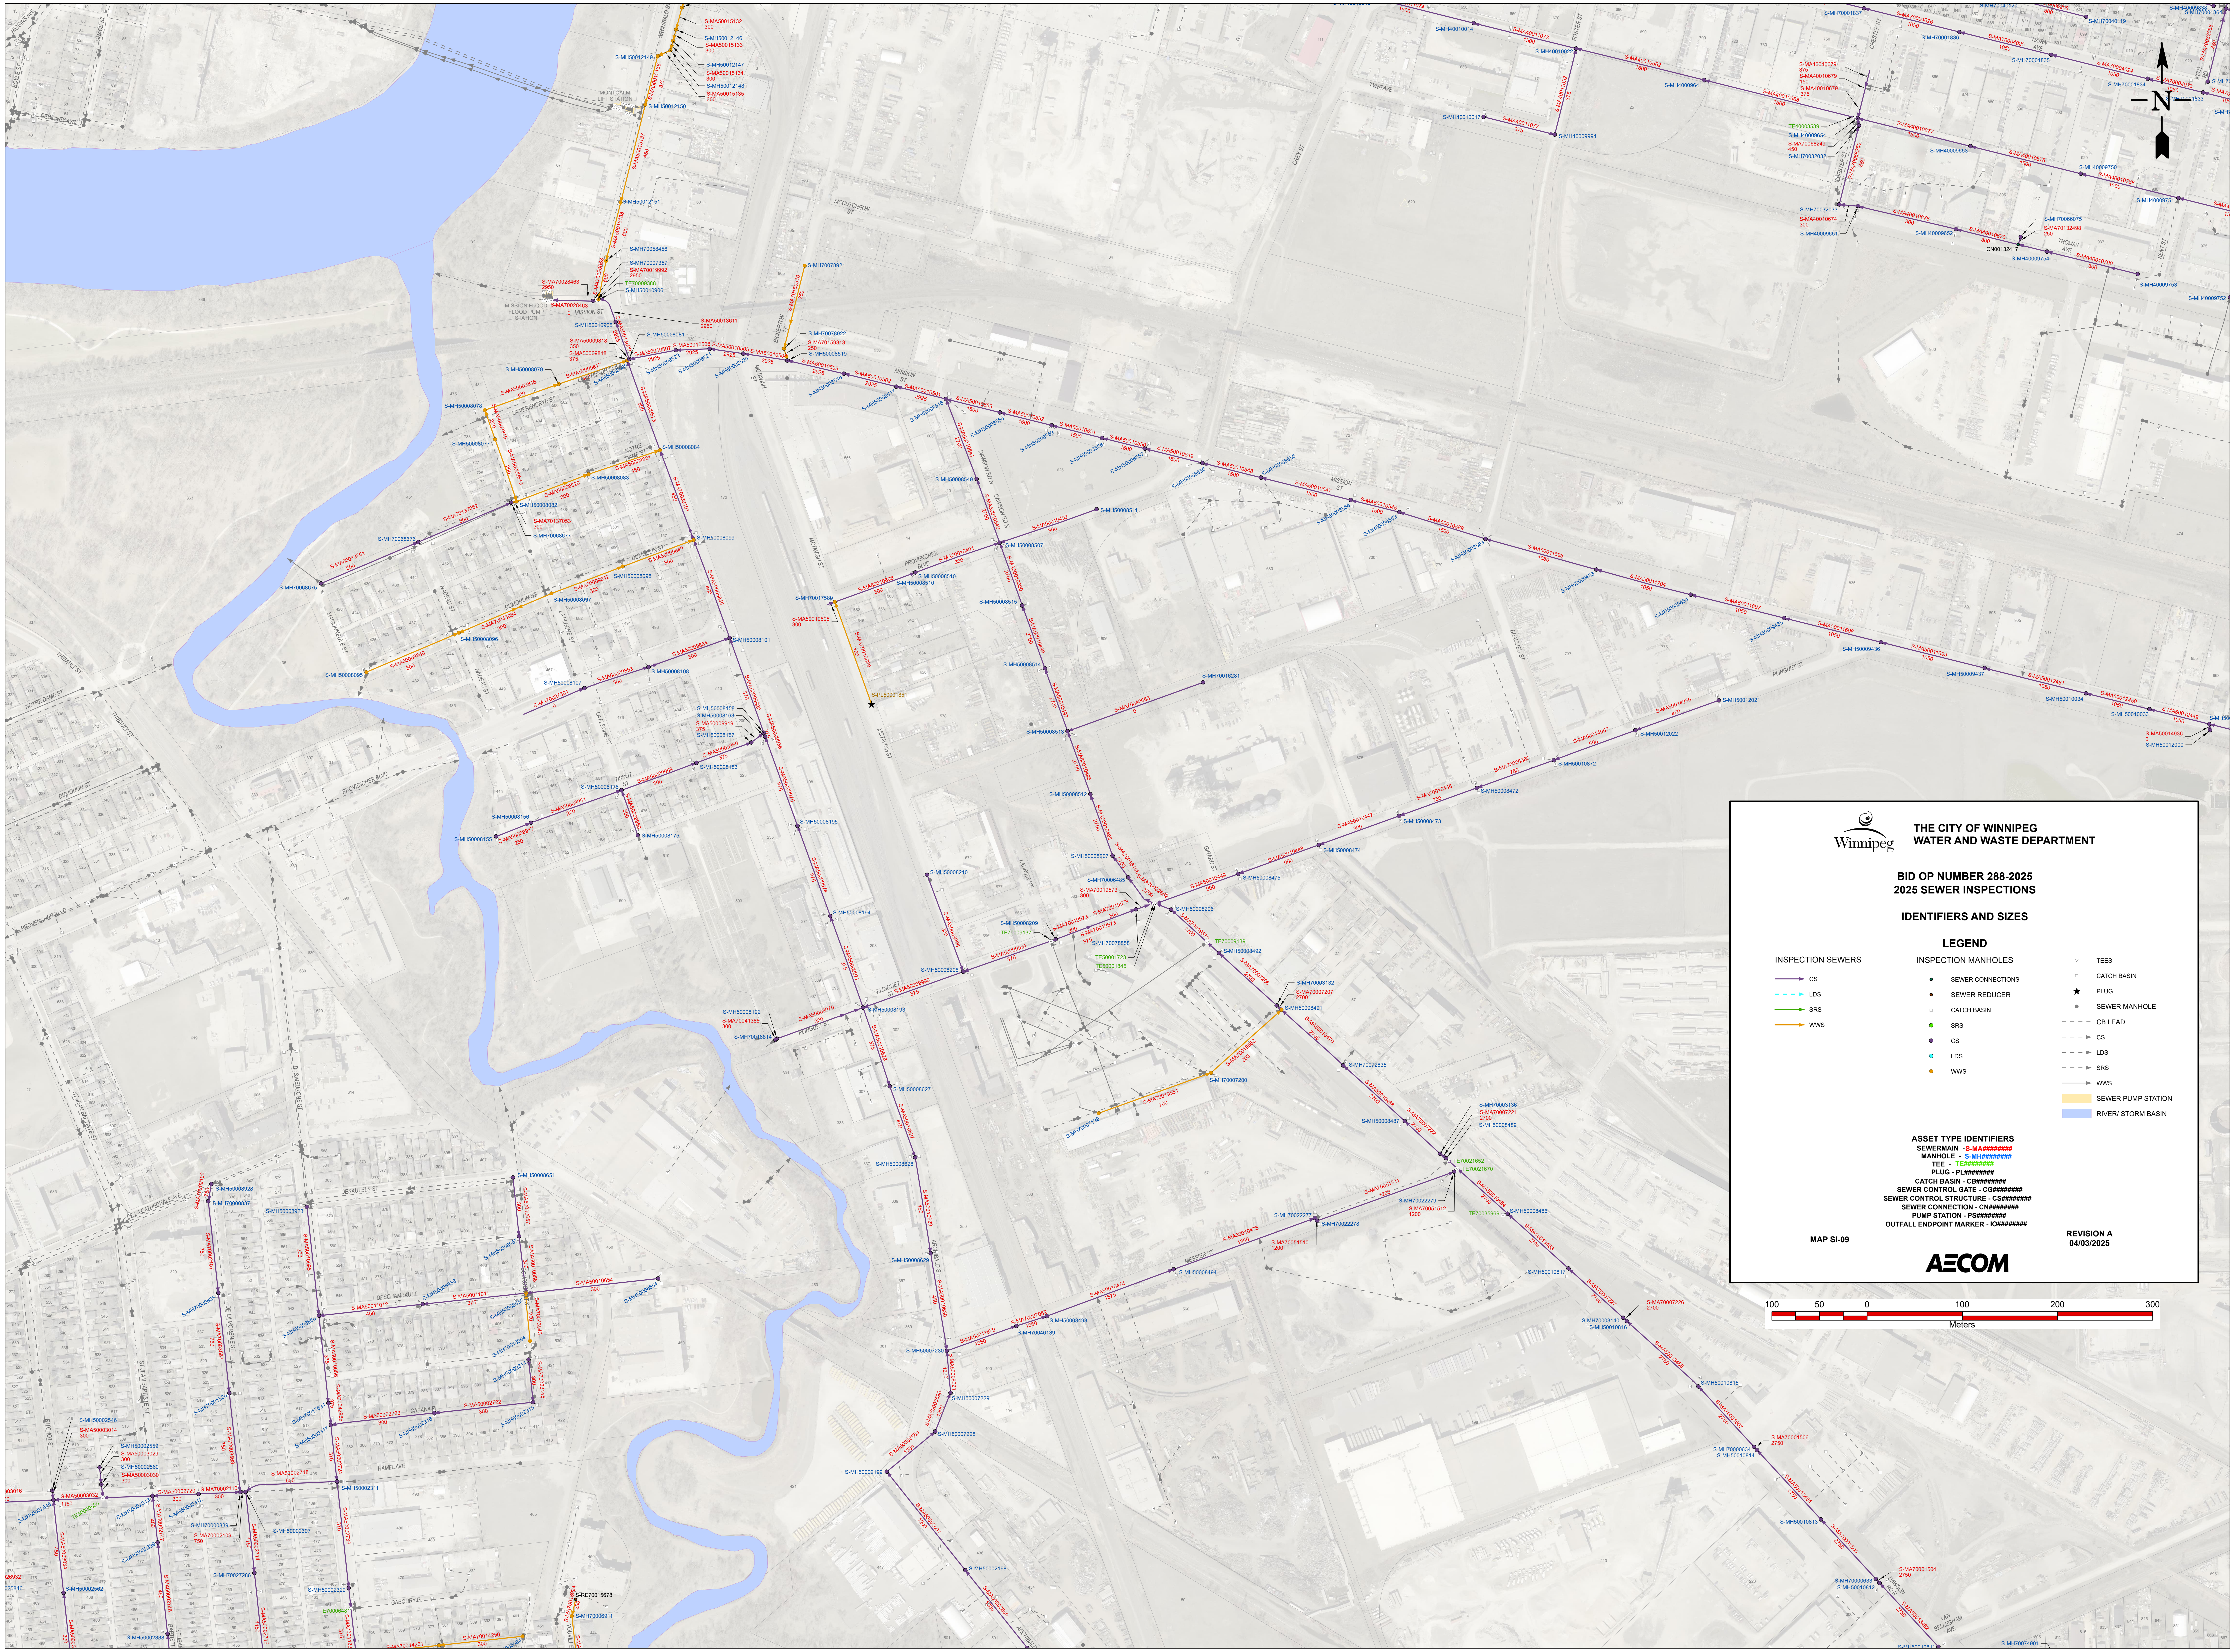
N
100 50 0 100 200 300
Meters
MISSION ST
PROVENCHER BLVD
PLINGUET ST
ARCHIBALD ST
MONTCALM LIFT STATION
MISSION FLOOD PUMP STATION
S-MA50014936
0
S-MH50012000
S-MH50010815

THE CITY OF WINNIPEG
WATER AND WASTE DEPARTMENT

BID OP NUMBER 288-2025
2025 SEWER INSPECTIONS

IDENTIFIERS AND SIZES

LEGEND

INSPECTION SEWERS
- → CS
- - - → LDS
- → SRS
- → WWS

INSPECTION MANHOLES
- ● SEWER CONNECTIONS
- ● SEWER REDUCER
- □ CATCH BASIN
- ● SRS
- ● CS
- ○ LDS
- ● WWS

- ▽ TEES
- □ CATCH BASIN
- ★ PLUG
- ● SEWER MANHOLE
- – – – – CB LEAD
- – – – ► CS
- – – – ► LDS
- – – – ► SRS
- ——► WWS
- 🟨 SEWER PUMP STATION
- 🟦 RIVER/ STORM BASIN

ASSET TYPE IDENTIFIERS
SEWERMAIN - S-MA########
MANHOLE - S-MH########
TEE - TE########
PLUG - PL########
CATCH BASIN - CB########
SEWER CONTROL GATE - CG########
SEWER CONTROL STRUCTURE - CS########
SEWER CONNECTION - CN########
PUMP STATION - PS########
OUTFALL ENDPOINT MARKER - IO########

MAP SI-09

REVISION A
04/03/2025

AECOM

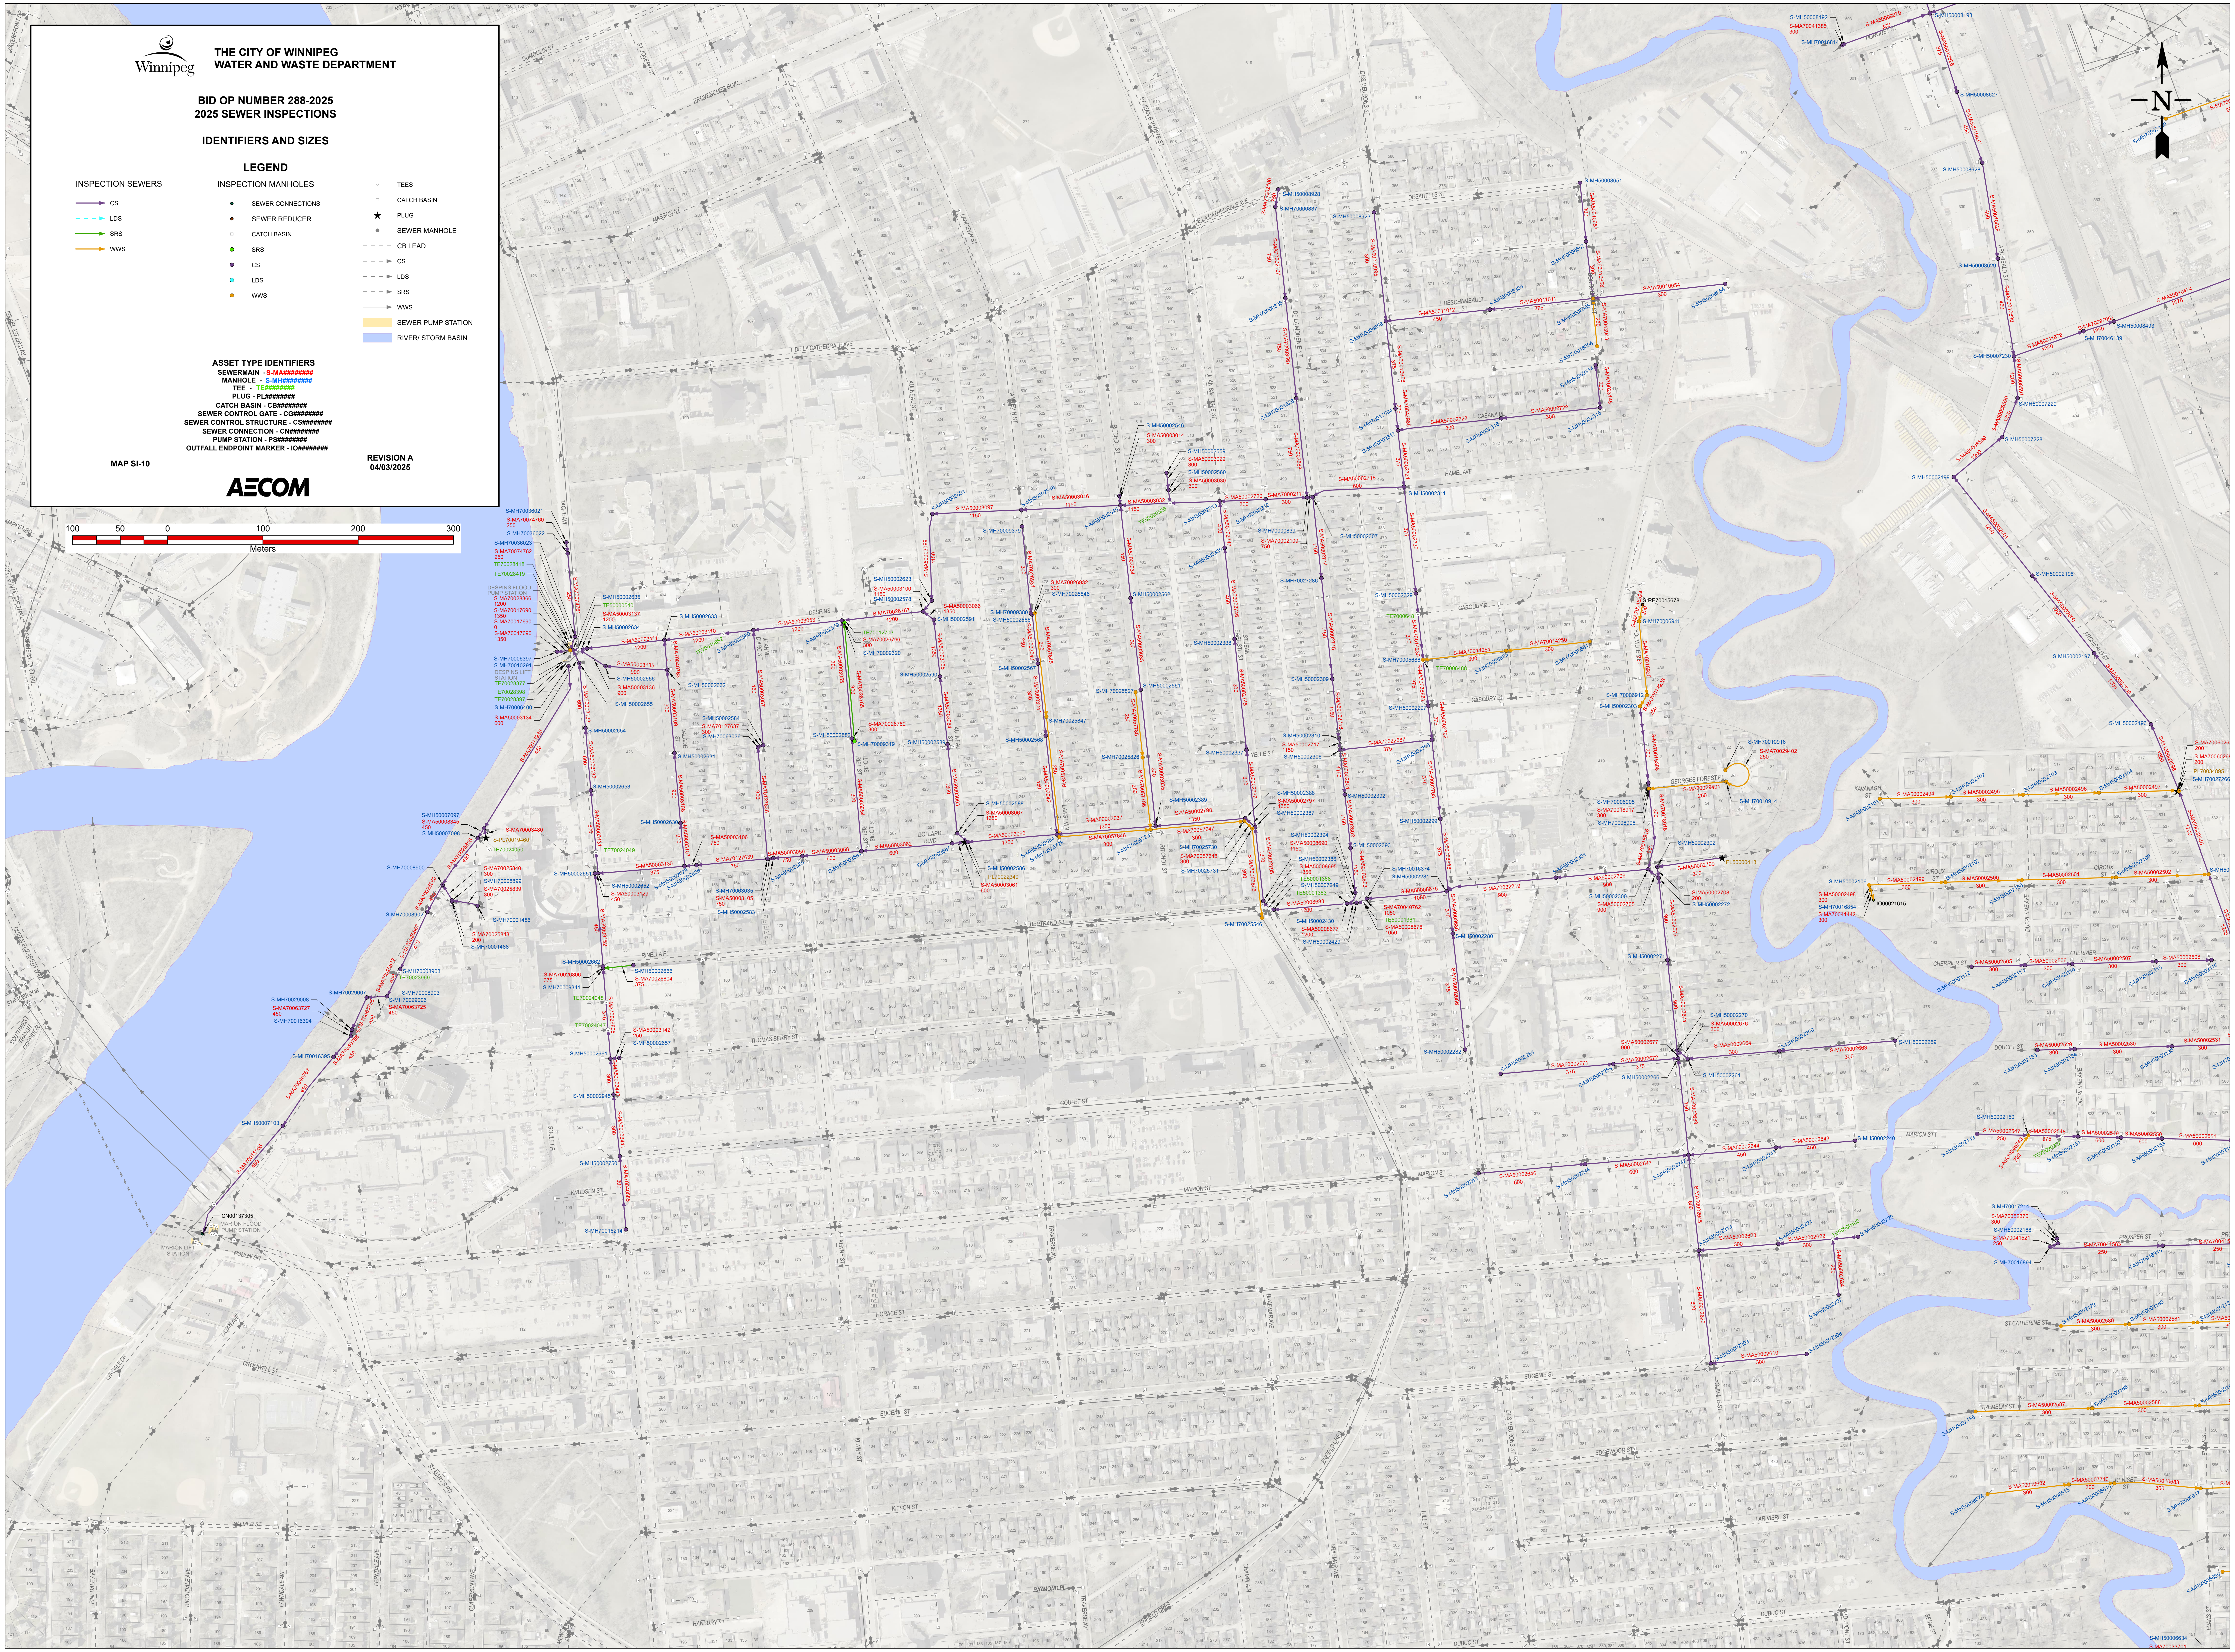
100
50
0
100
200
300
Meters
N
DESPINS FLOOD PUMP STATION
DESPINS LIFT STATION
MARION FLOOD PUMP STATION
MARION LIFT STATION
DESCHAMBAULT ST
HAMEL AVE
GABOURY PL
GOSSELIN ST
LANGEVIN ST
BERTRAND ST
DESPINS ST
BOLLARD BLVD
THOMAS BERRY ST
GOULET ST
MARION ST
KNUDSEN ST
HORACE ST
EUGENIE ST
KITSON ST
HANBURY ST
CROMWELL ST
DUBUC ST
GEORGES FOREST PL
KAVANAGH ST
GIROUX ST
CHERRIER ST
DOUCET ST
ST CATHERINE ST
TREMBLAY ST
PROSPER ST
LARIVIERE ST
DESAUTELS ST
PROVENCHER BLVD
TACHE AVE
LANGEVIN ST

THE CITY OF WINNIPEG
WATER AND WASTE DEPARTMENT

BID OP NUMBER 288-2025
2025 SEWER INSPECTIONS

IDENTIFIERS AND SIZES

LEGEND

INSPECTION SEWERS

Symbol	Label
→ (purple)	CS
⇢ (cyan, dashed)	LDS
→ (green)	SRS
→ (orange)	WWS

INSPECTION MANHOLES

Symbol	Label
●	SEWER CONNECTIONS
●	SEWER REDUCER
□	CATCH BASIN
●	SRS
●	CS
●	LDS
●	WWS

Symbol	Label
▽	TEES
□	CATCH BASIN
★	PLUG
●	SEWER MANHOLE
- - - -	CB LEAD
- - - ►	CS
- - - ►	LDS
- - - ►	SRS
——►	WWS
🟨	SEWER PUMP STATION
🟦	RIVER/ STORM BASIN

ASSET TYPE IDENTIFIERS
SEWERMAIN - S-MA########
MANHOLE - S-MH########
TEE - TE########
PLUG - PL########
CATCH BASIN - CB########
SEWER CONTROL GATE - CG########
SEWER CONTROL STRUCTURE - CS########
SEWER CONNECTION - CN########
PUMP STATION - PS########
OUTFALL ENDPOINT MARKER - IO########

MAP SI-10

REVISION A
04/03/2025

AECOM

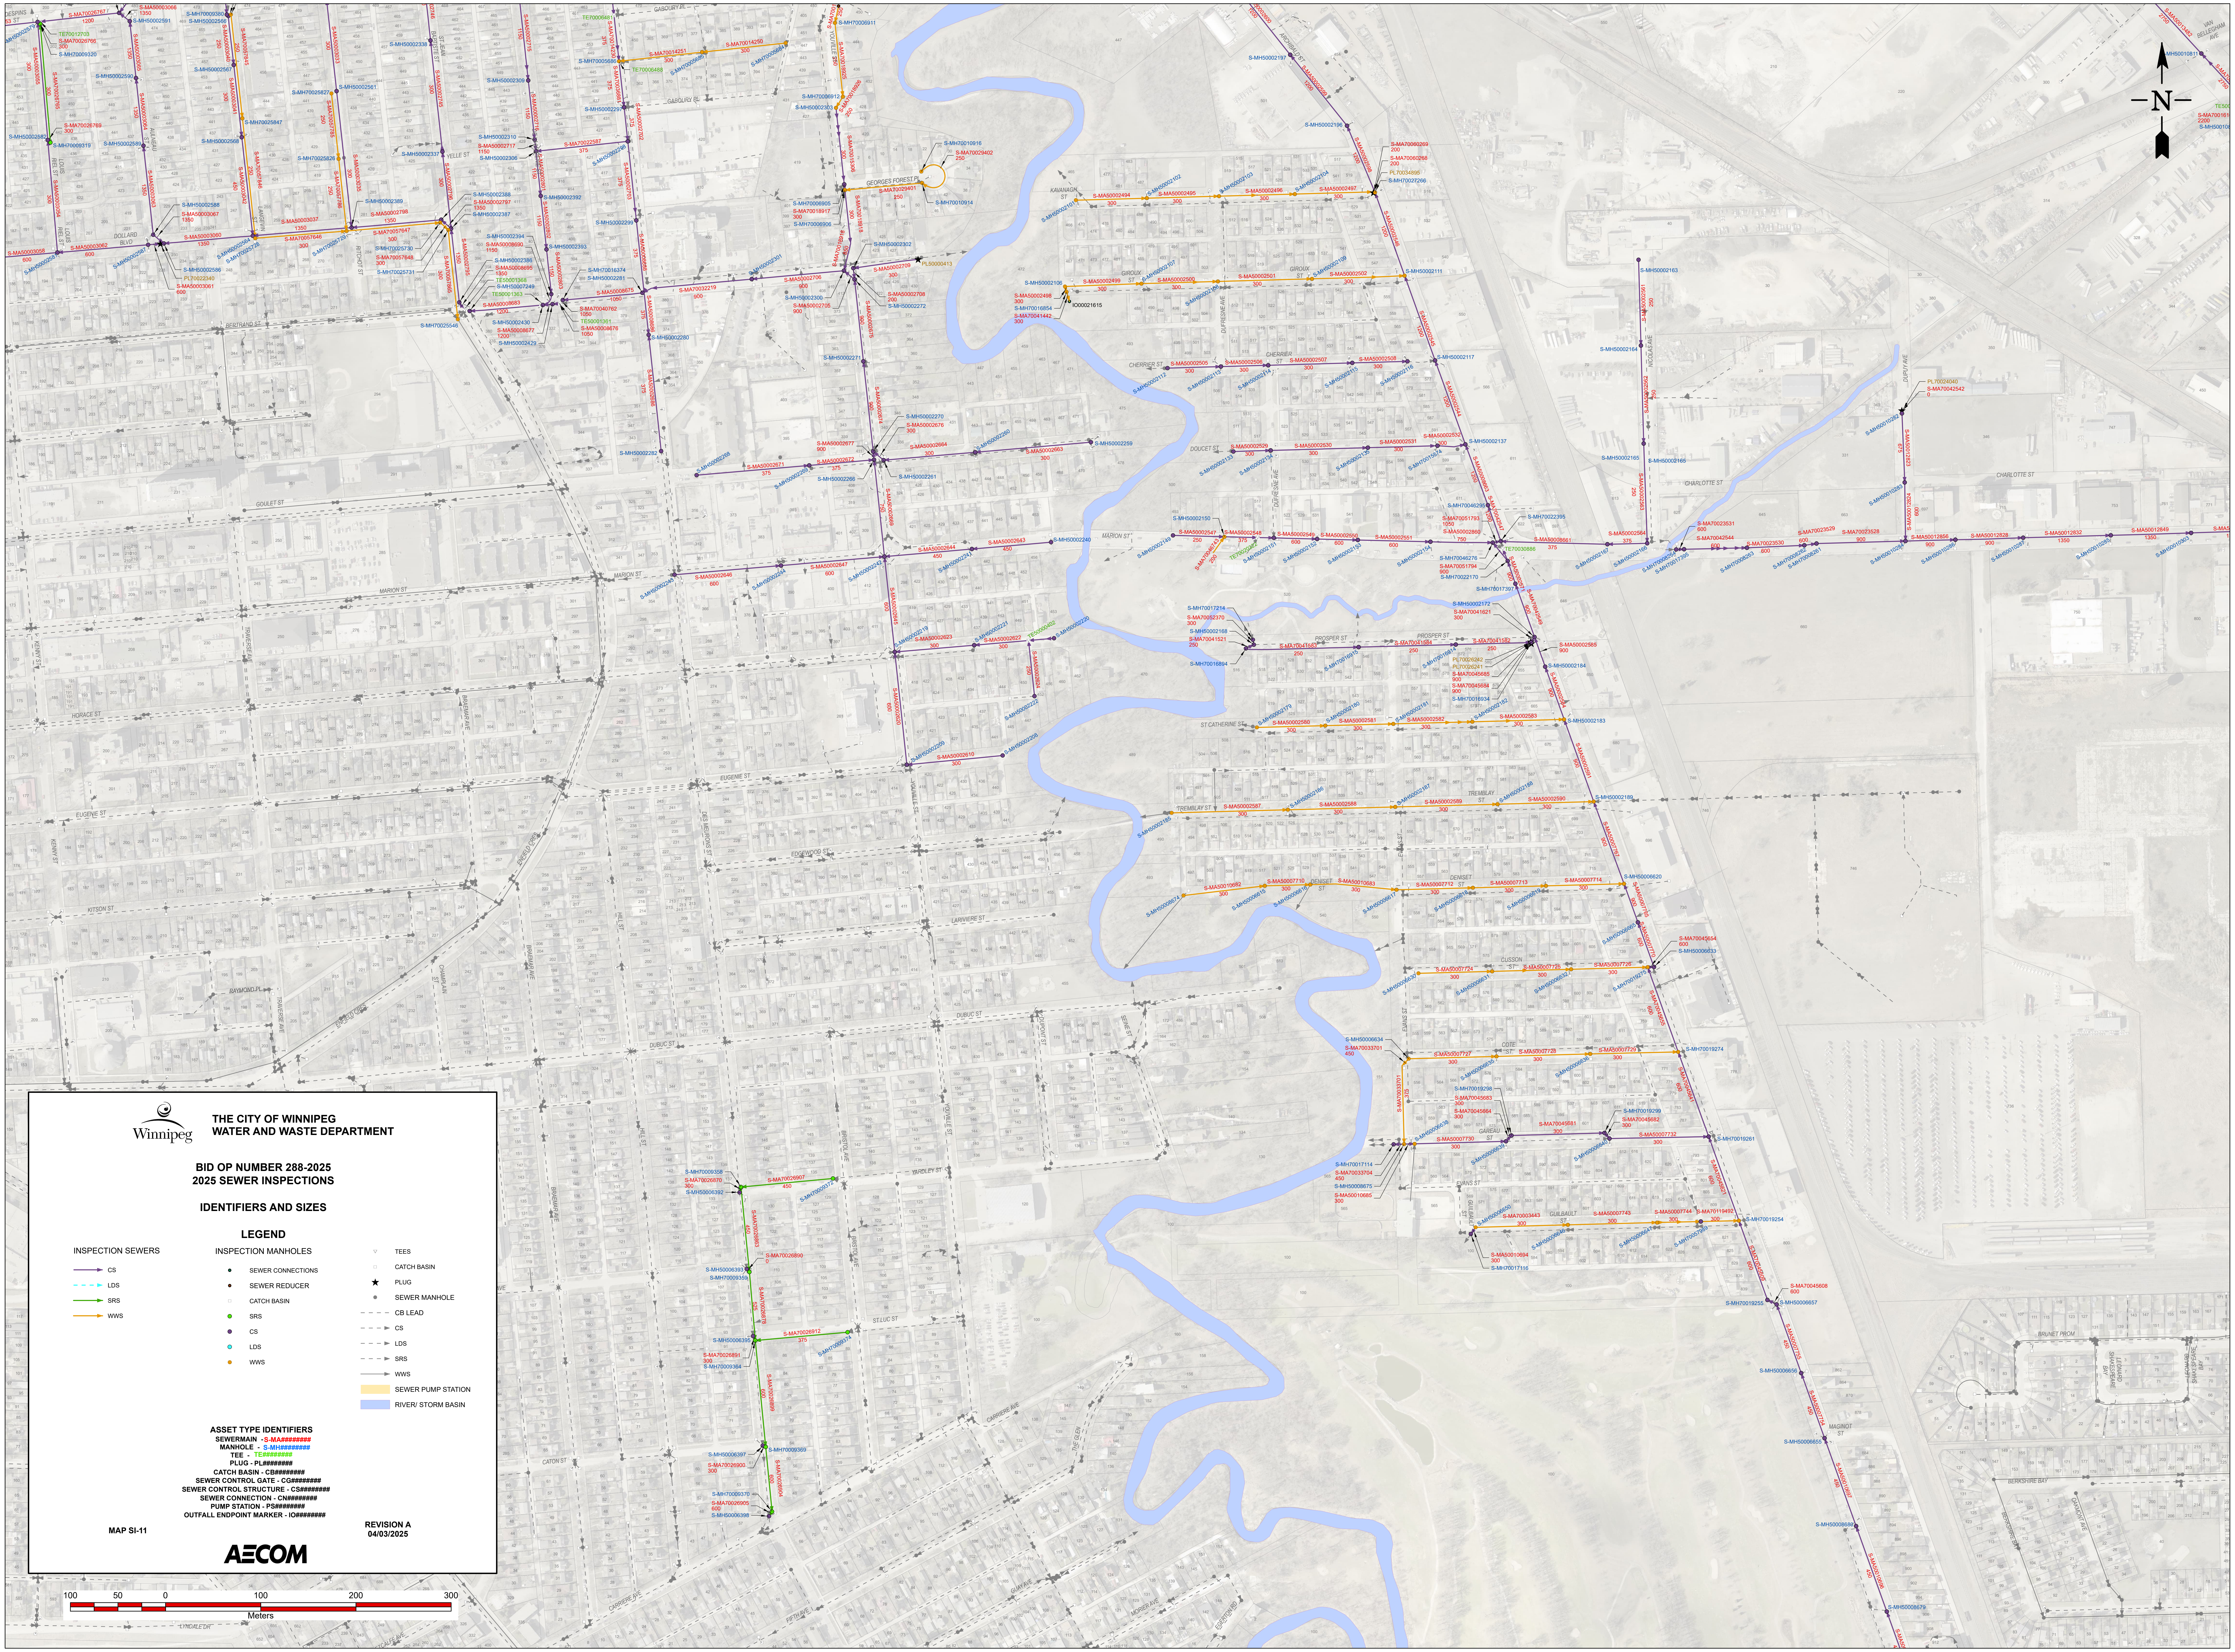
N
GABOURY ST
GEORGES FOREST PL
KAVANAGH ST
GIROUX ST
CHERRIER ST
DOUCET ST
CHARLOTTE ST
MARION ST
PROSPER ST
ST CATHERINE ST
TREMBLAY ST
DEMSEY ST
CLOUSON ST
COTE ST
GAREAU ST
GUILBAULT ST
BRUNET PROM
MASINGIT ST
BERKSHIRE BAY
DOLLARD BLVD
BERTRAND ST
GOULET ST
HORACE ST
EUGENIE ST
KITSON ST
RAYMOND PL
DUBUC ST
ST LUC ST
CATON ST
CARRIERE AVE
ENFIELD CRES
LYNDALE DR

THE CITY OF WINNIPEG
WATER AND WASTE DEPARTMENT

BID OP NUMBER 288-2025
2025 SEWER INSPECTIONS

IDENTIFIERS AND SIZES

LEGEND

INSPECTION SEWERS
CS
LDS
SRS
WWS
INSPECTION MANHOLES
SEWER CONNECTIONS
SEWER REDUCER
CATCH BASIN
SRS
CS
LDS
WWS
TEES
CATCH BASIN
PLUG
SEWER MANHOLE
CB LEAD
CS
LDS
SRS
WWS
SEWER PUMP STATION
RIVER/ STORM BASIN
100
50
0
100
200
300
Meters

ASSET TYPE IDENTIFIERS
SEWERMAIN - S-MA########
MANHOLE - S-MH########
TEE - TE########
PLUG - PL########
CATCH BASIN - CB########
SEWER CONTROL GATE - CG########
SEWER CONTROL STRUCTURE - CS########
SEWER CONNECTION - CN########
PUMP STATION - PS########
OUTFALL ENDPOINT MARKER - IO########

MAP SI-11

REVISION A
04/03/2025

AECOM

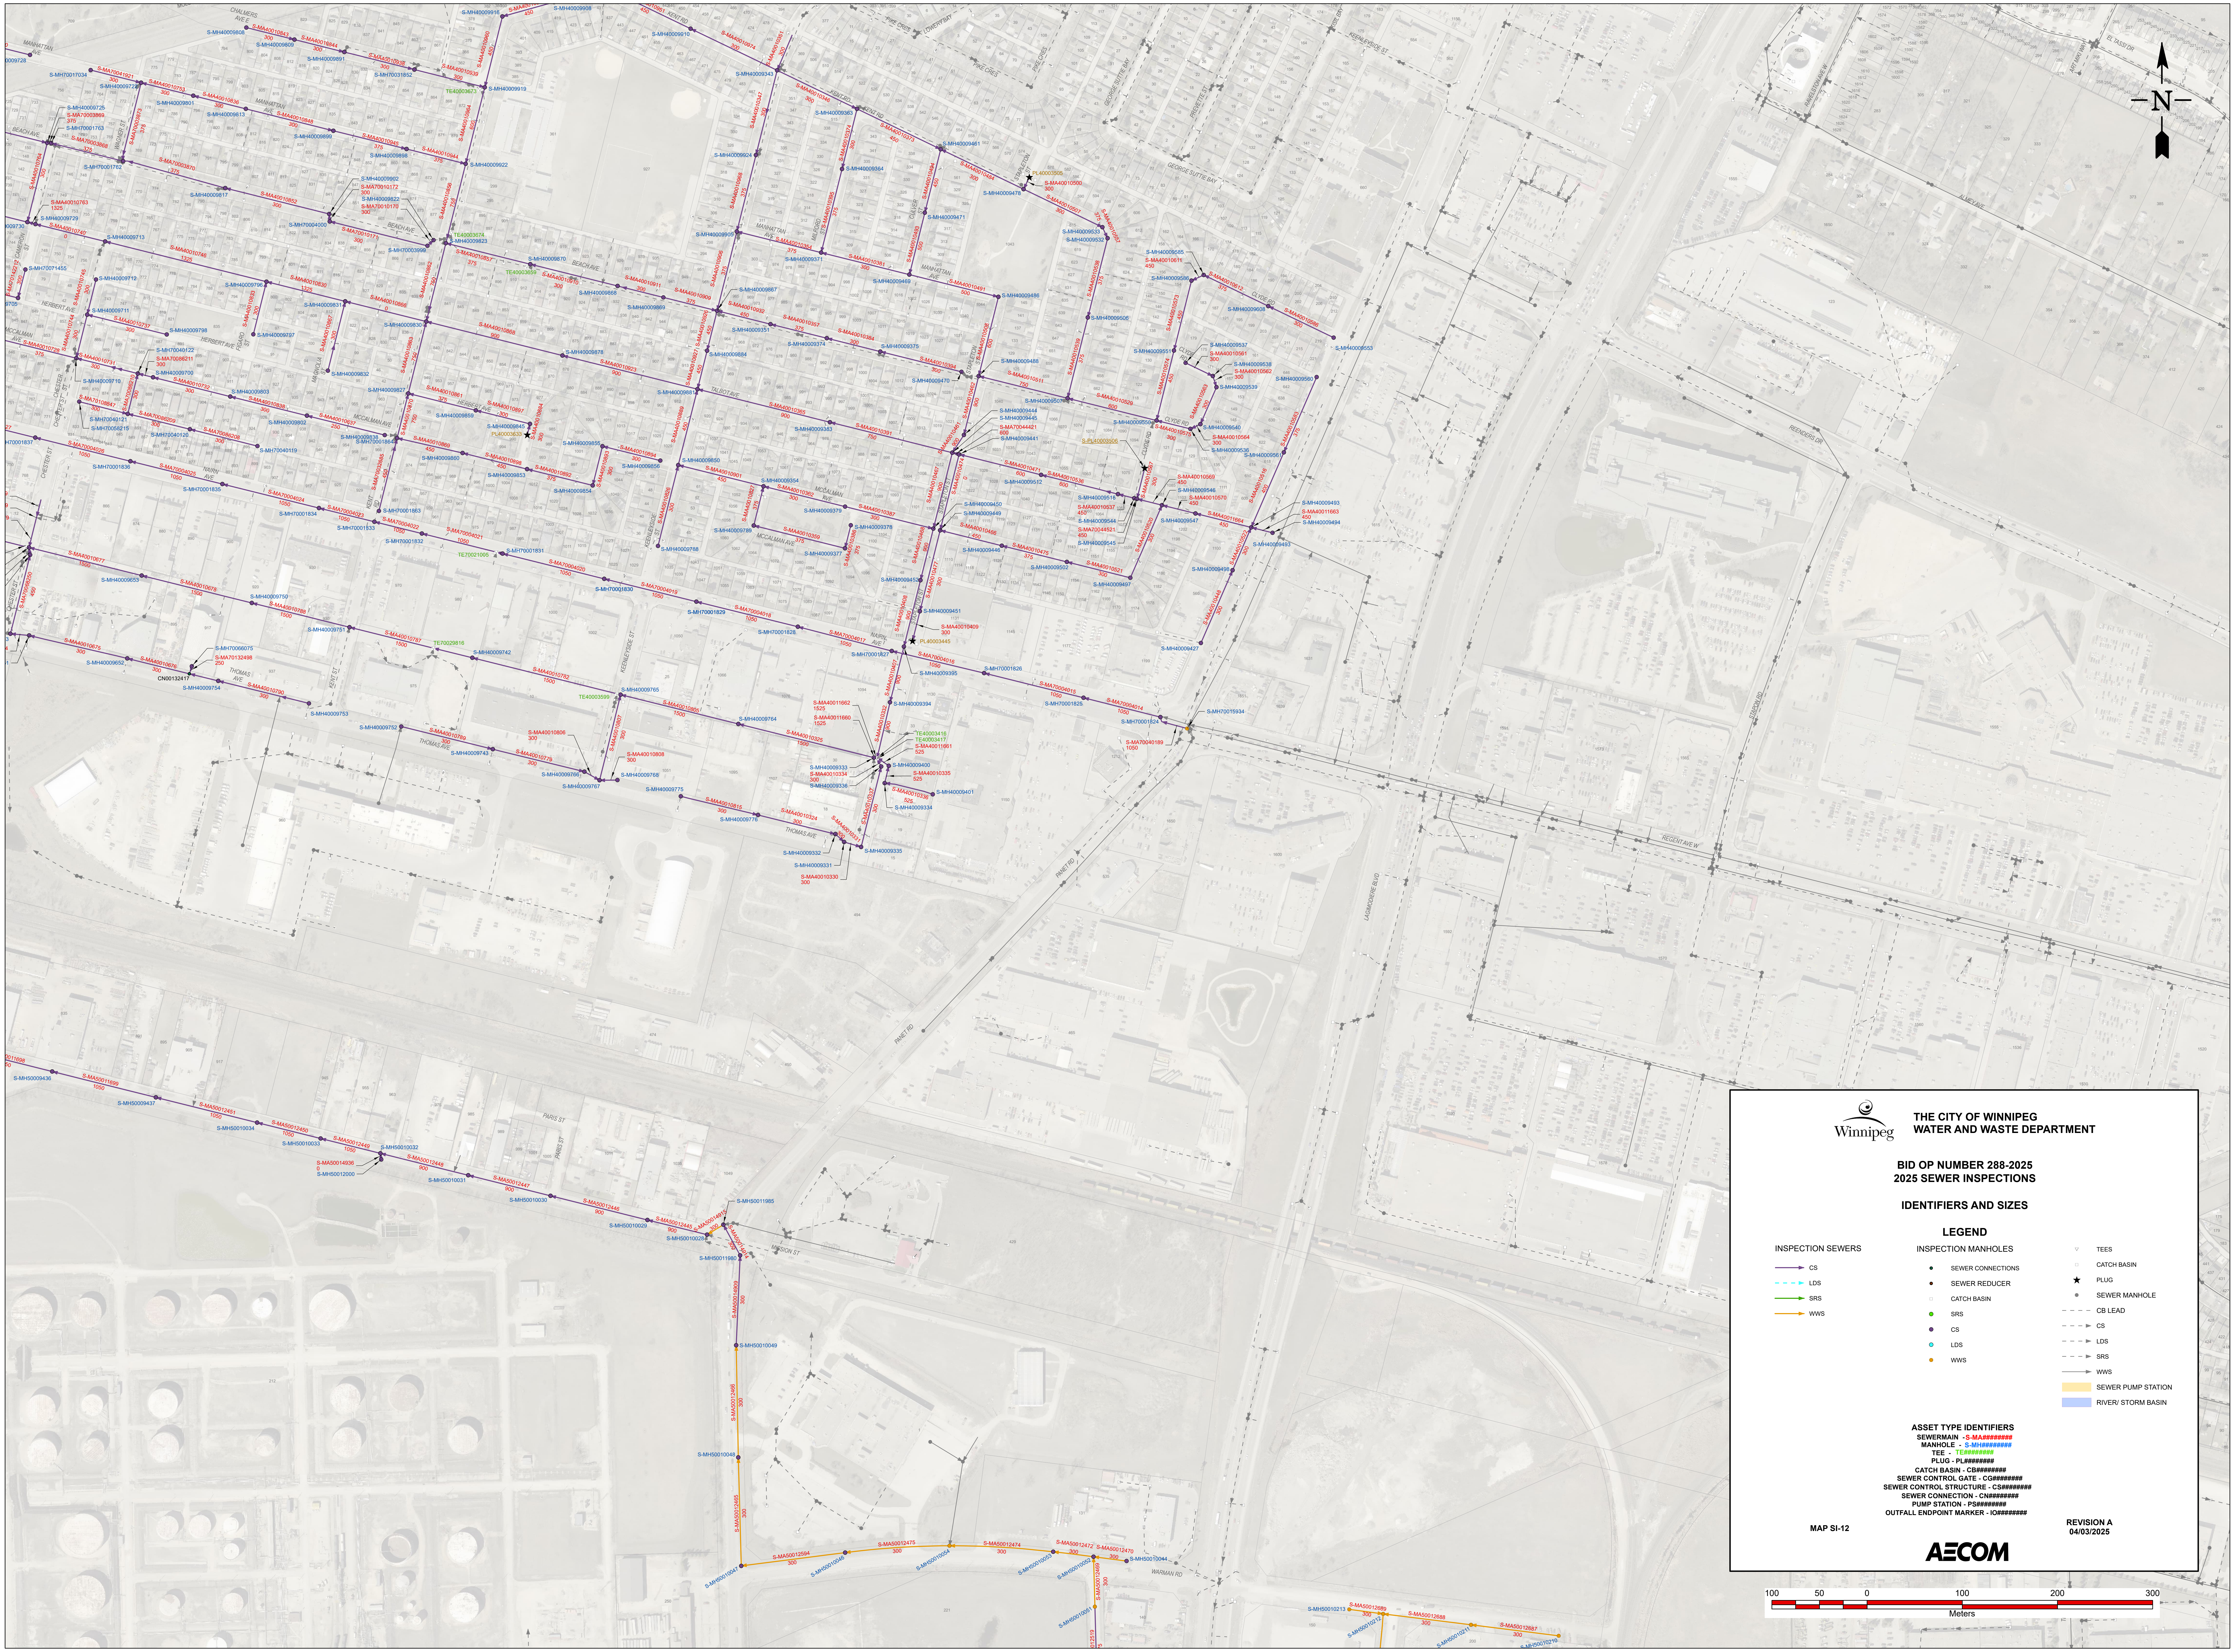

Winnipeg

THE CITY OF WINNIPEG
WATER AND WASTE DEPARTMENT

BID OP NUMBER 288-2025
2025 SEWER INSPECTIONS

IDENTIFIERS AND SIZES

LEGEND

INSPECTION SEWERS
- CS
- LDS
- SRS
- WWS

INSPECTION MANHOLES
- ● SEWER CONNECTIONS
- ● SEWER REDUCER
- □ CATCH BASIN
- ● SRS
- ● CS
- ● LDS
- ● WWS

- ▽ TEES
- □ CATCH BASIN
- ★ PLUG
- ● SEWER MANHOLE
- CB LEAD
- CS
- LDS
- SRS
- WWS
- 🟨 SEWER PUMP STATION
- 🟦 RIVER/ STORM BASIN

ASSET TYPE IDENTIFIERS
SEWERMAIN - S-MA#######
MANHOLE - S-MH#######
TEE - TE#######
PLUG - PL#######
CATCH BASIN - CB#######
SEWER CONTROL GATE - CG#######
SEWER CONTROL STRUCTURE - CS#######
SEWER CONNECTION - CN#######
PUMP STATION - PS#######
OUTFALL ENDPOINT MARKER - IO#######

MAP SI-12

REVISION A
04/03/2025

AECOM

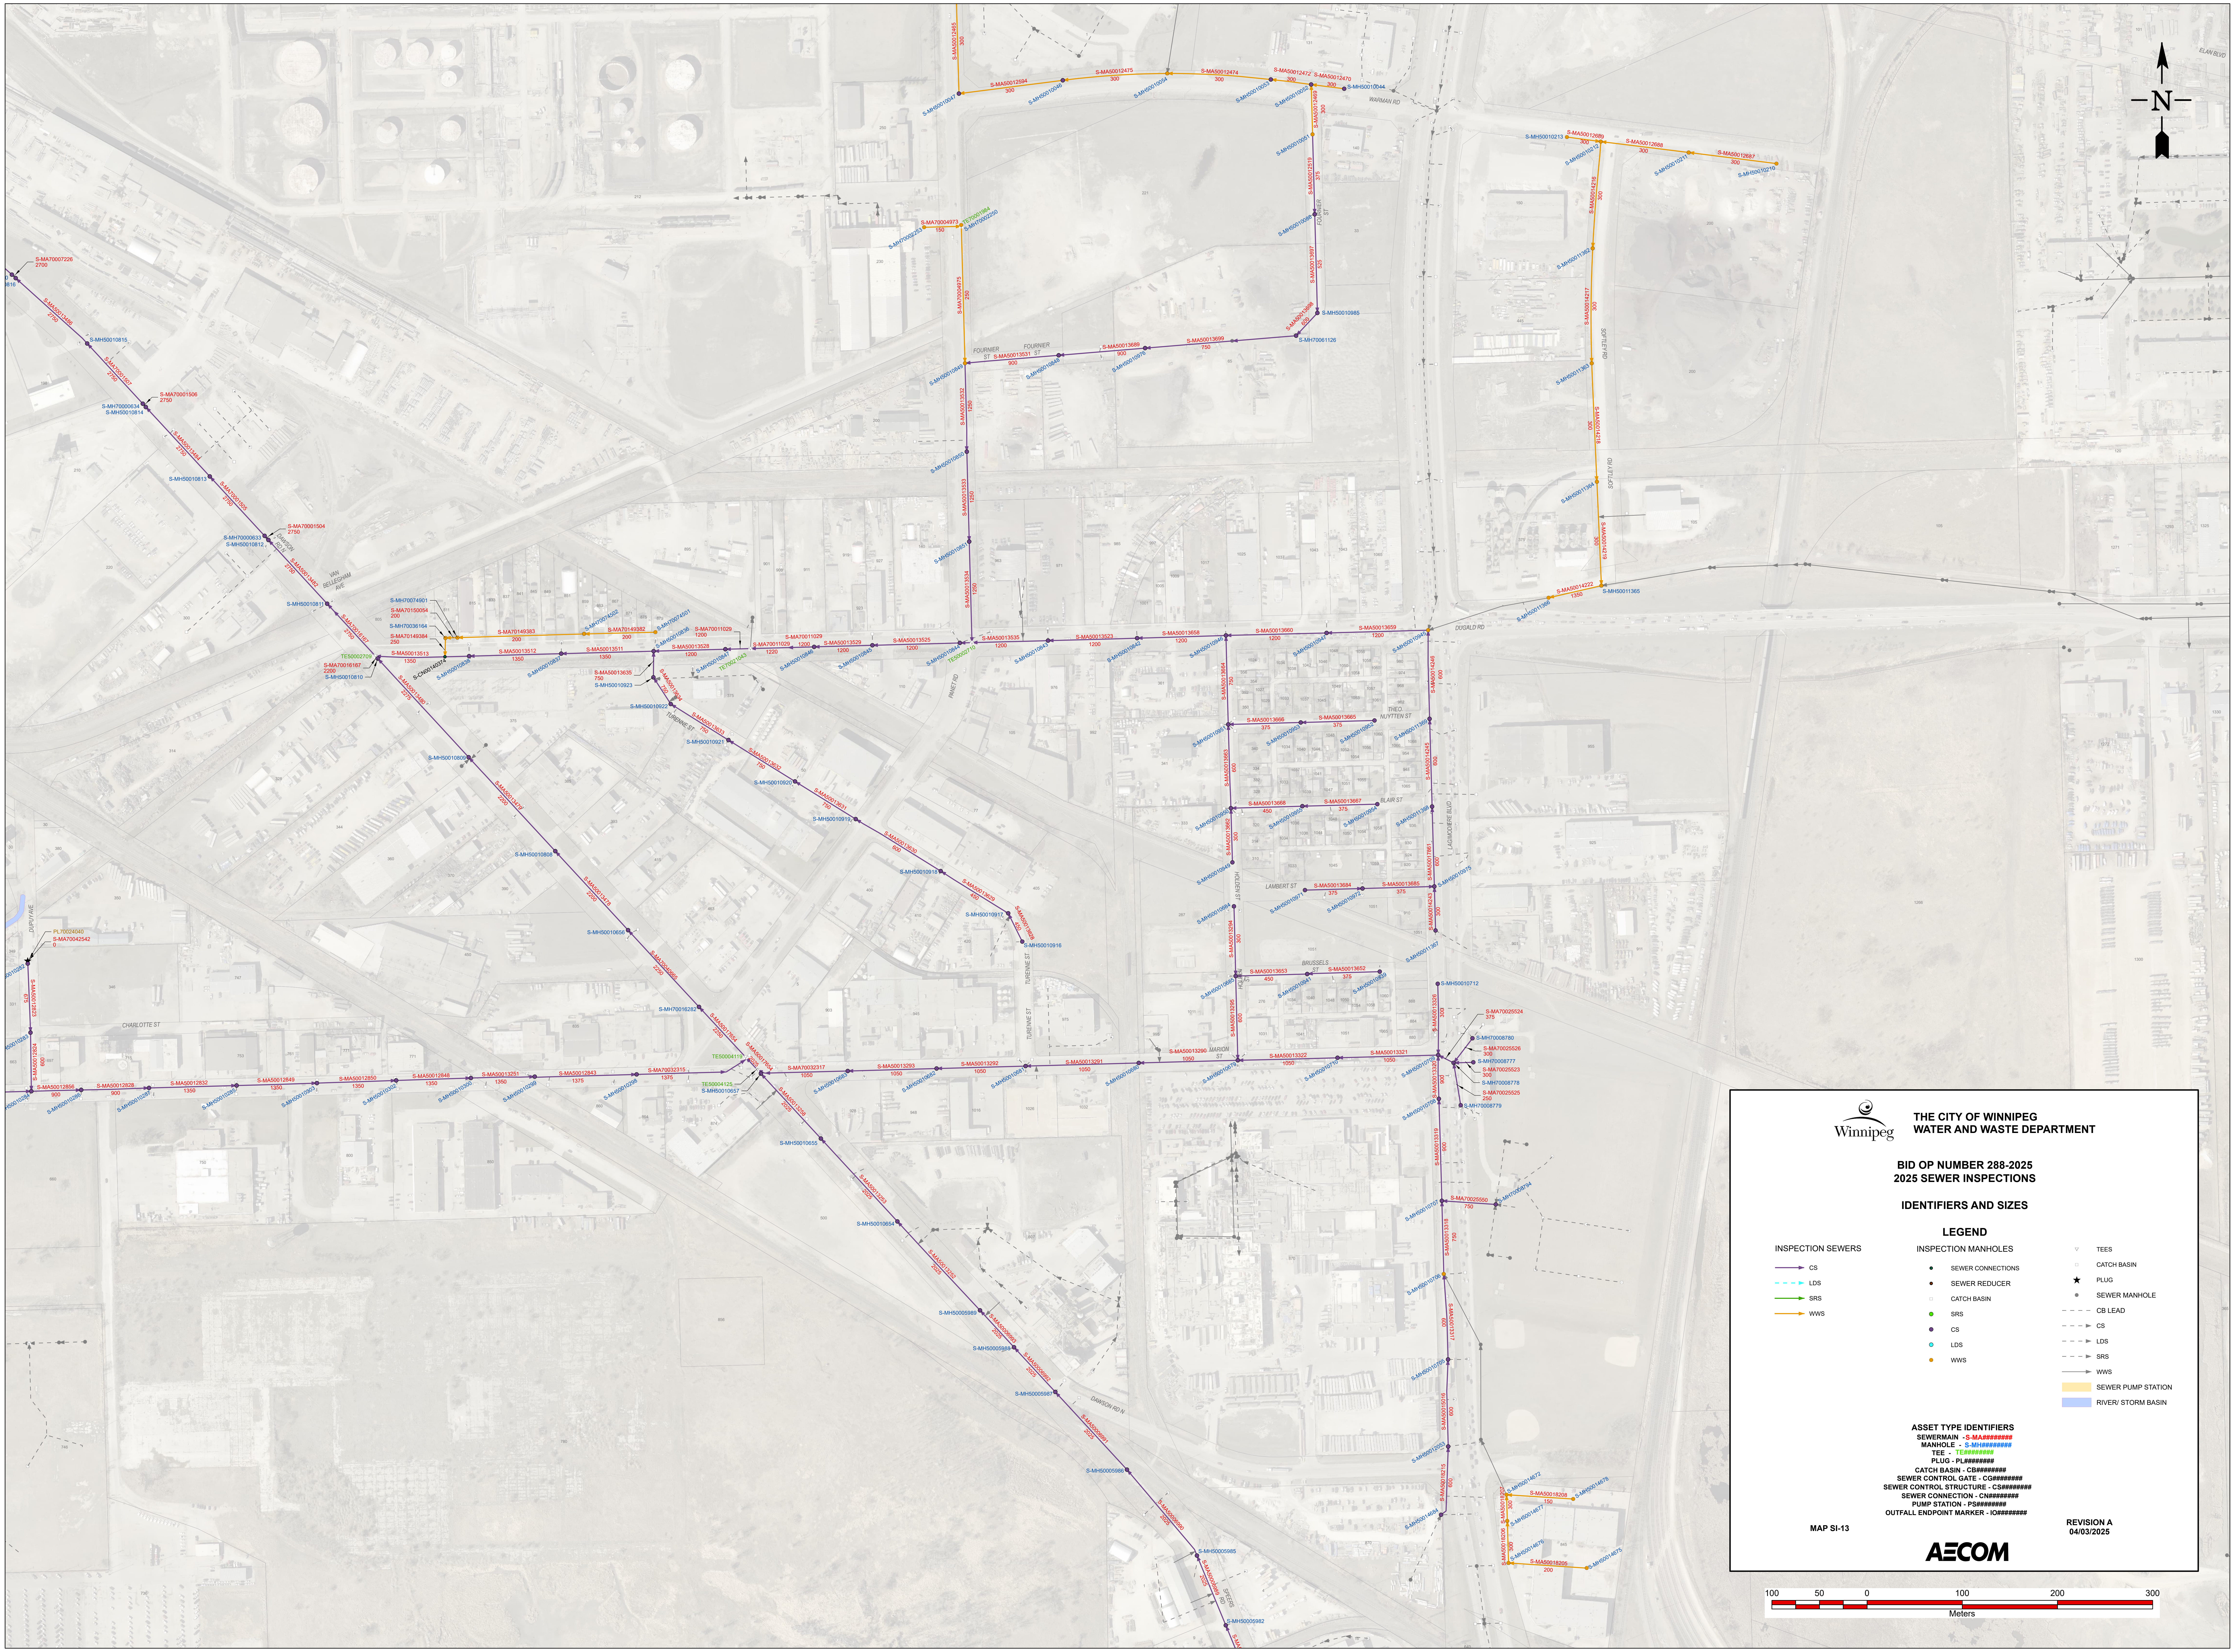
N
FOURNIER ST
WARMAN RD
DUGALD RD
SOFTLEY RD
THEO NUYTTEN ST
BLAIR ST
LAMBERT ST
BRUSSELS ST
MARION ST
CHARLOTTE ST
TURENNE ST
PANET RD
LAGIMODIERE BLVD
DAWSON RD N
VAN BELLEGHEM AVE
100 50 0 100 200 300
Meters

THE CITY OF WINNIPEG
WATER AND WASTE DEPARTMENT

BID OP NUMBER 288-2025
2025 SEWER INSPECTIONS

IDENTIFIERS AND SIZES

LEGEND

INSPECTION SEWERS
- CS
- LDS
- SRS
- WWS

INSPECTION MANHOLES
- SEWER CONNECTIONS
- SEWER REDUCER
- CATCH BASIN
- SRS
- CS
- LDS
- WWS

- ▽ TEES
- □ CATCH BASIN
- ★ PLUG
- ● SEWER MANHOLE
- CB LEAD
- CS
- LDS
- SRS
- WWS
- SEWER PUMP STATION
- RIVER/ STORM BASIN

ASSET TYPE IDENTIFIERS
SEWERMAIN - S-MA########
MANHOLE - S-MH########
TEE - TE########
PLUG - PL########
CATCH BASIN - CB########
SEWER CONTROL GATE - CG########
SEWER CONTROL STRUCTURE - CS########
SEWER CONNECTION - CN########
PUMP STATION - PS########
OUTFALL ENDPOINT MARKER - IO########

MAP SI-13

REVISION A
04/03/2025

AECOM

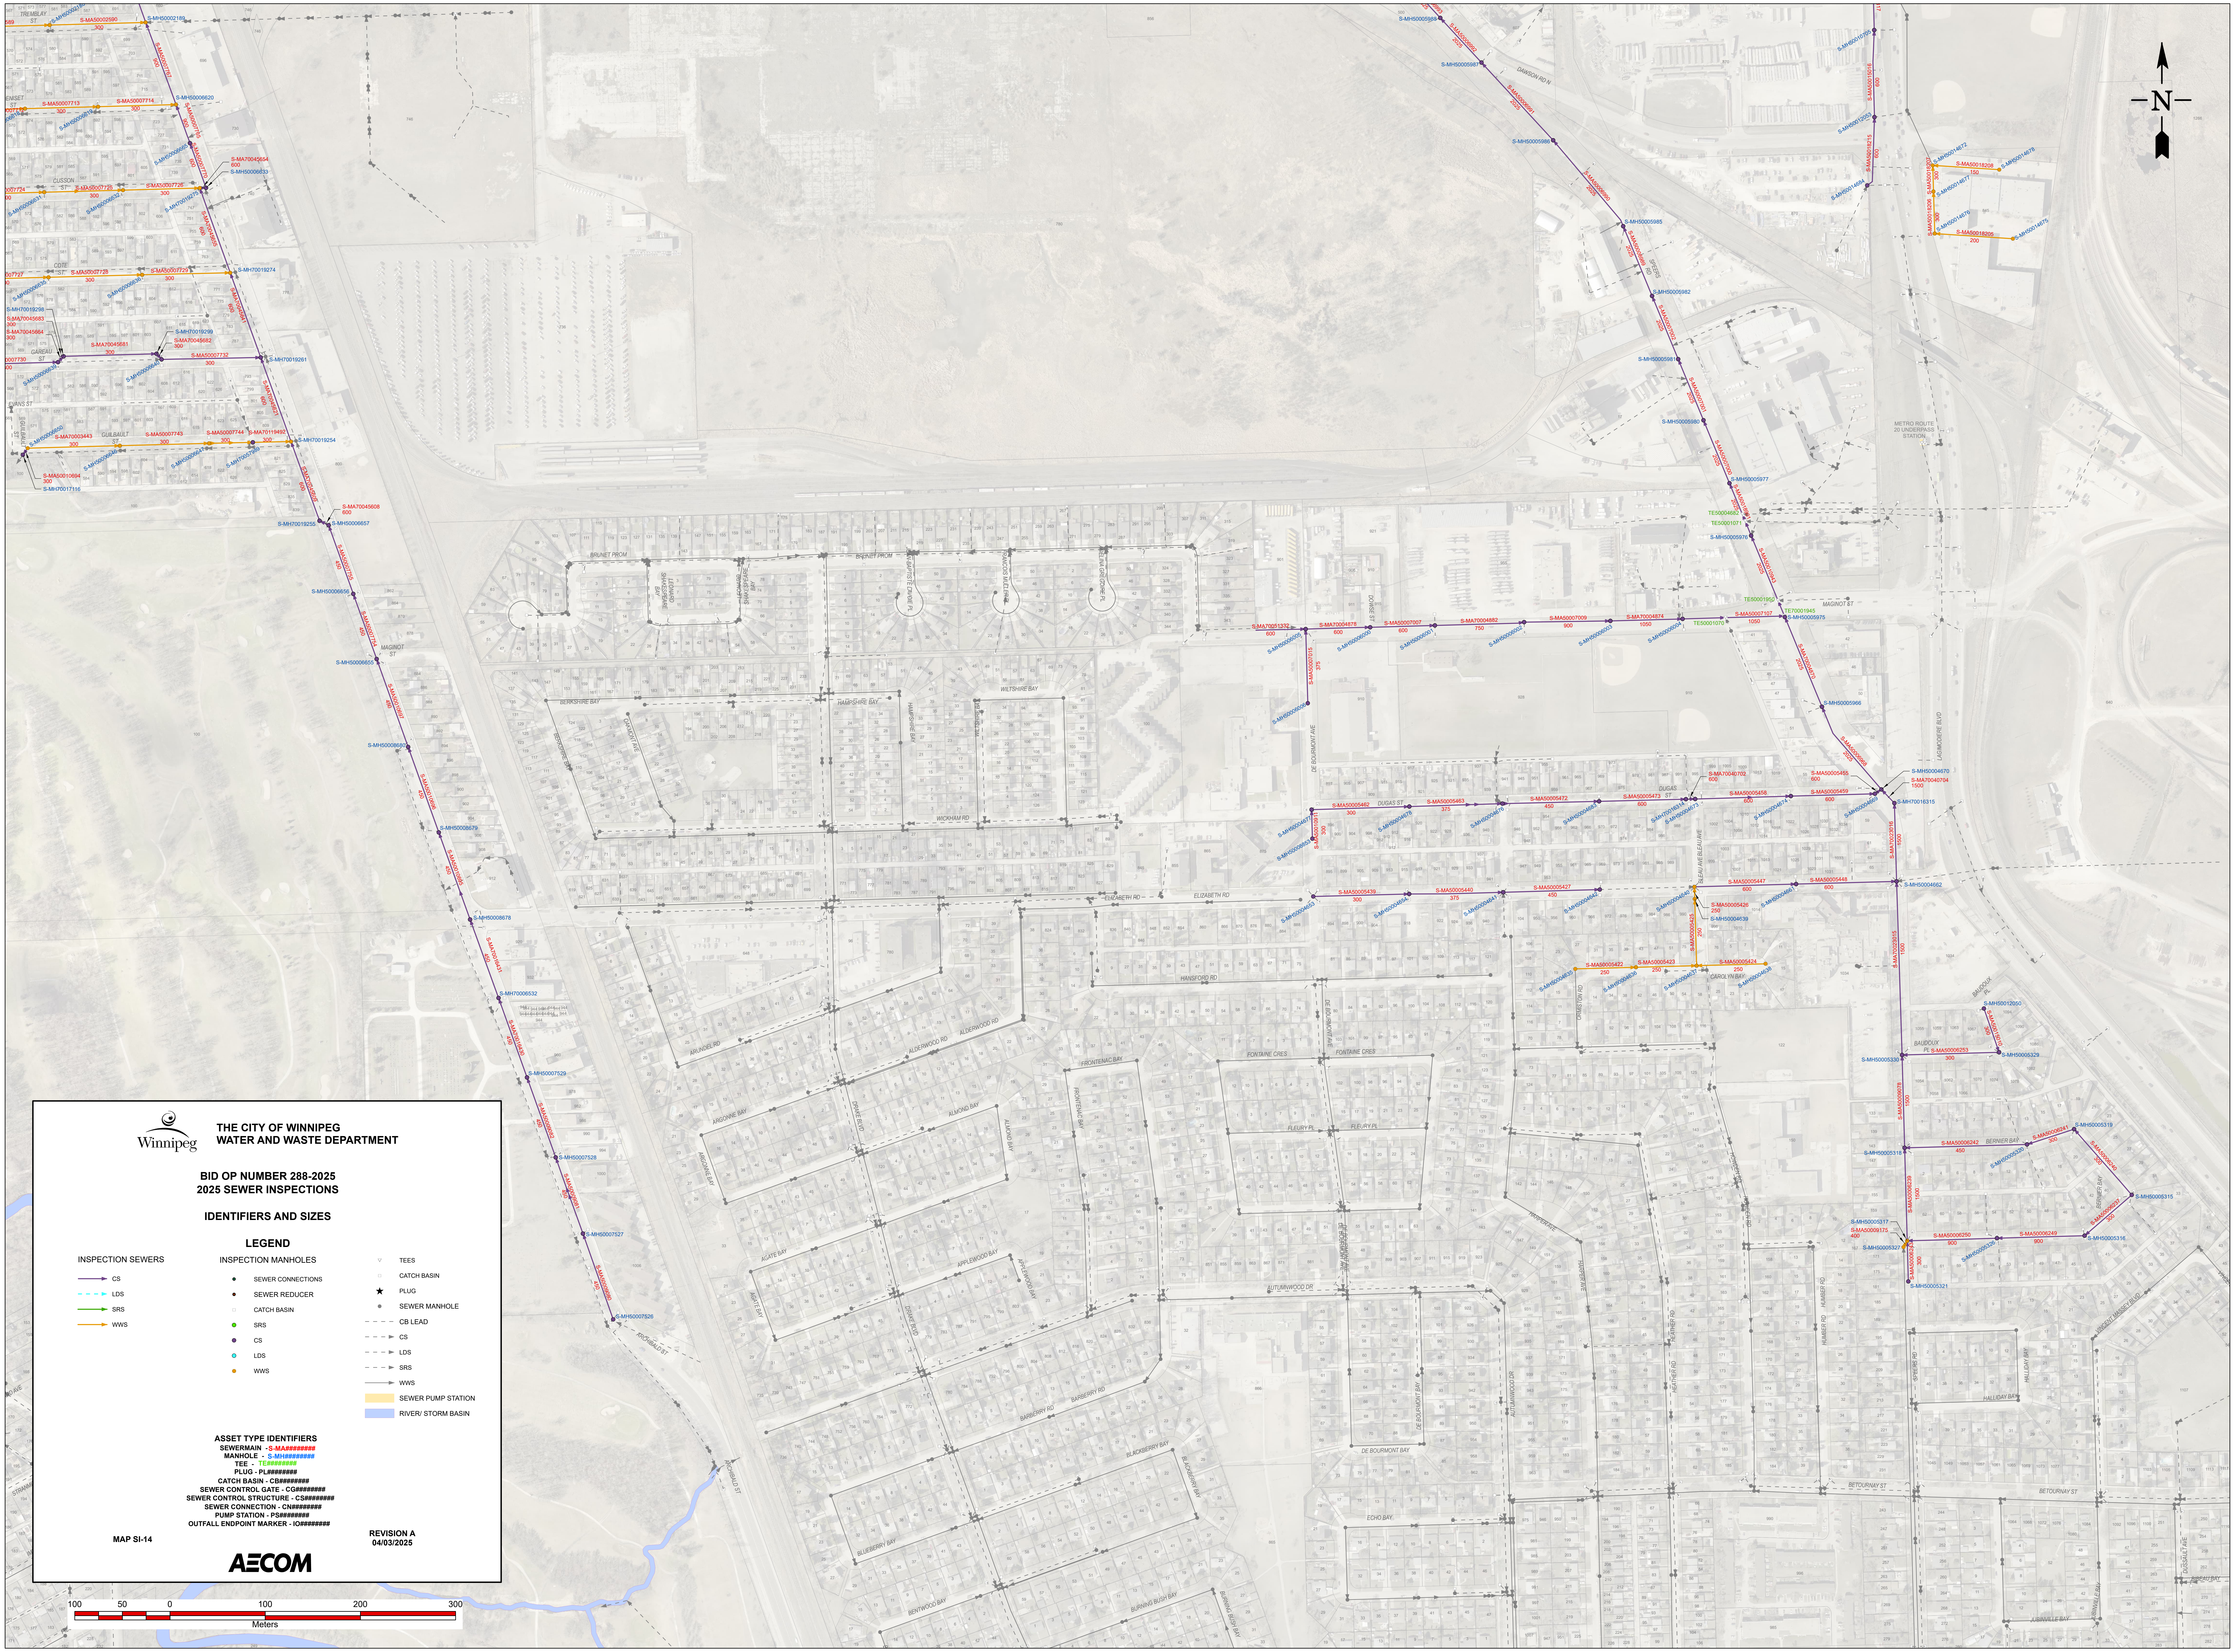
N
TREMBLAY ST
CUSSON ST
COTE ST
CAREAU ST
GUILBAULT ST
BRUNET PROM
MAGNOT ST
MAGINOT ST
DAWSON RD N
BERKSHIRE BAY
HAMPSHIRE BAY
WILTSHIRE BAY
WICKHAM RD
DUGAS ST
ELIZABETH RD
HANSFORD RD
DE BOURMONT AVE
FONTAINE CRES
FLEURY PL
CAROLYN BAY
BAUDOUX PL
BERNIER BAY
ARUNDEL RD
ALDERWOOD RD
ARGONNE BAY
ALMOND BAY
AGATE BAY
APPLEWOOD BAY
LUTHANWOOD DR
BARBERRY RD
BLACKBERRY BAY
BLUEBERRY BAY
BRENTWOOD BAY
BURNING BUSH BAY
DE BOURMONT BAY
ECHO BAY
BETOURNAY ST
HALLIDAY BAY
LAGIMODIERE BLVD
METRO ROUTE 20 UNDERPASS STATION
ARCHIBALD ST
100 50 0 100 200 300
Meters

THE CITY OF WINNIPEG
WATER AND WASTE DEPARTMENT

BID OP NUMBER 288-2025
2025 SEWER INSPECTIONS

IDENTIFIERS AND SIZES

LEGEND

INSPECTION SEWERS
- CS
- LDS
- SRS
- WWS

INSPECTION MANHOLES
- ● SEWER CONNECTIONS
- ● SEWER REDUCER
- ☐ CATCH BASIN
- ● SRS
- ● CS
- ● LDS
- ● WWS

- ▽ TEES
- ☐ CATCH BASIN
- ★ PLUG
- ● SEWER MANHOLE
- CB LEAD
- CS
- LDS
- SRS
- WWS
- ▨ SEWER PUMP STATION
- ▨ RIVER/ STORM BASIN

ASSET TYPE IDENTIFIERS
SEWERMAIN - S-MA########
MANHOLE - S-MH########
TEE - TE########
PLUG - PL########
CATCH BASIN - CB########
SEWER CONTROL GATE - CG########
SEWER CONTROL STRUCTURE - CS########
SEWER CONNECTION - CN########
PUMP STATION - PS########
OUTFALL ENDPOINT MARKER - IO########

MAP SI-14

REVISION A
04/03/2025

AECOM

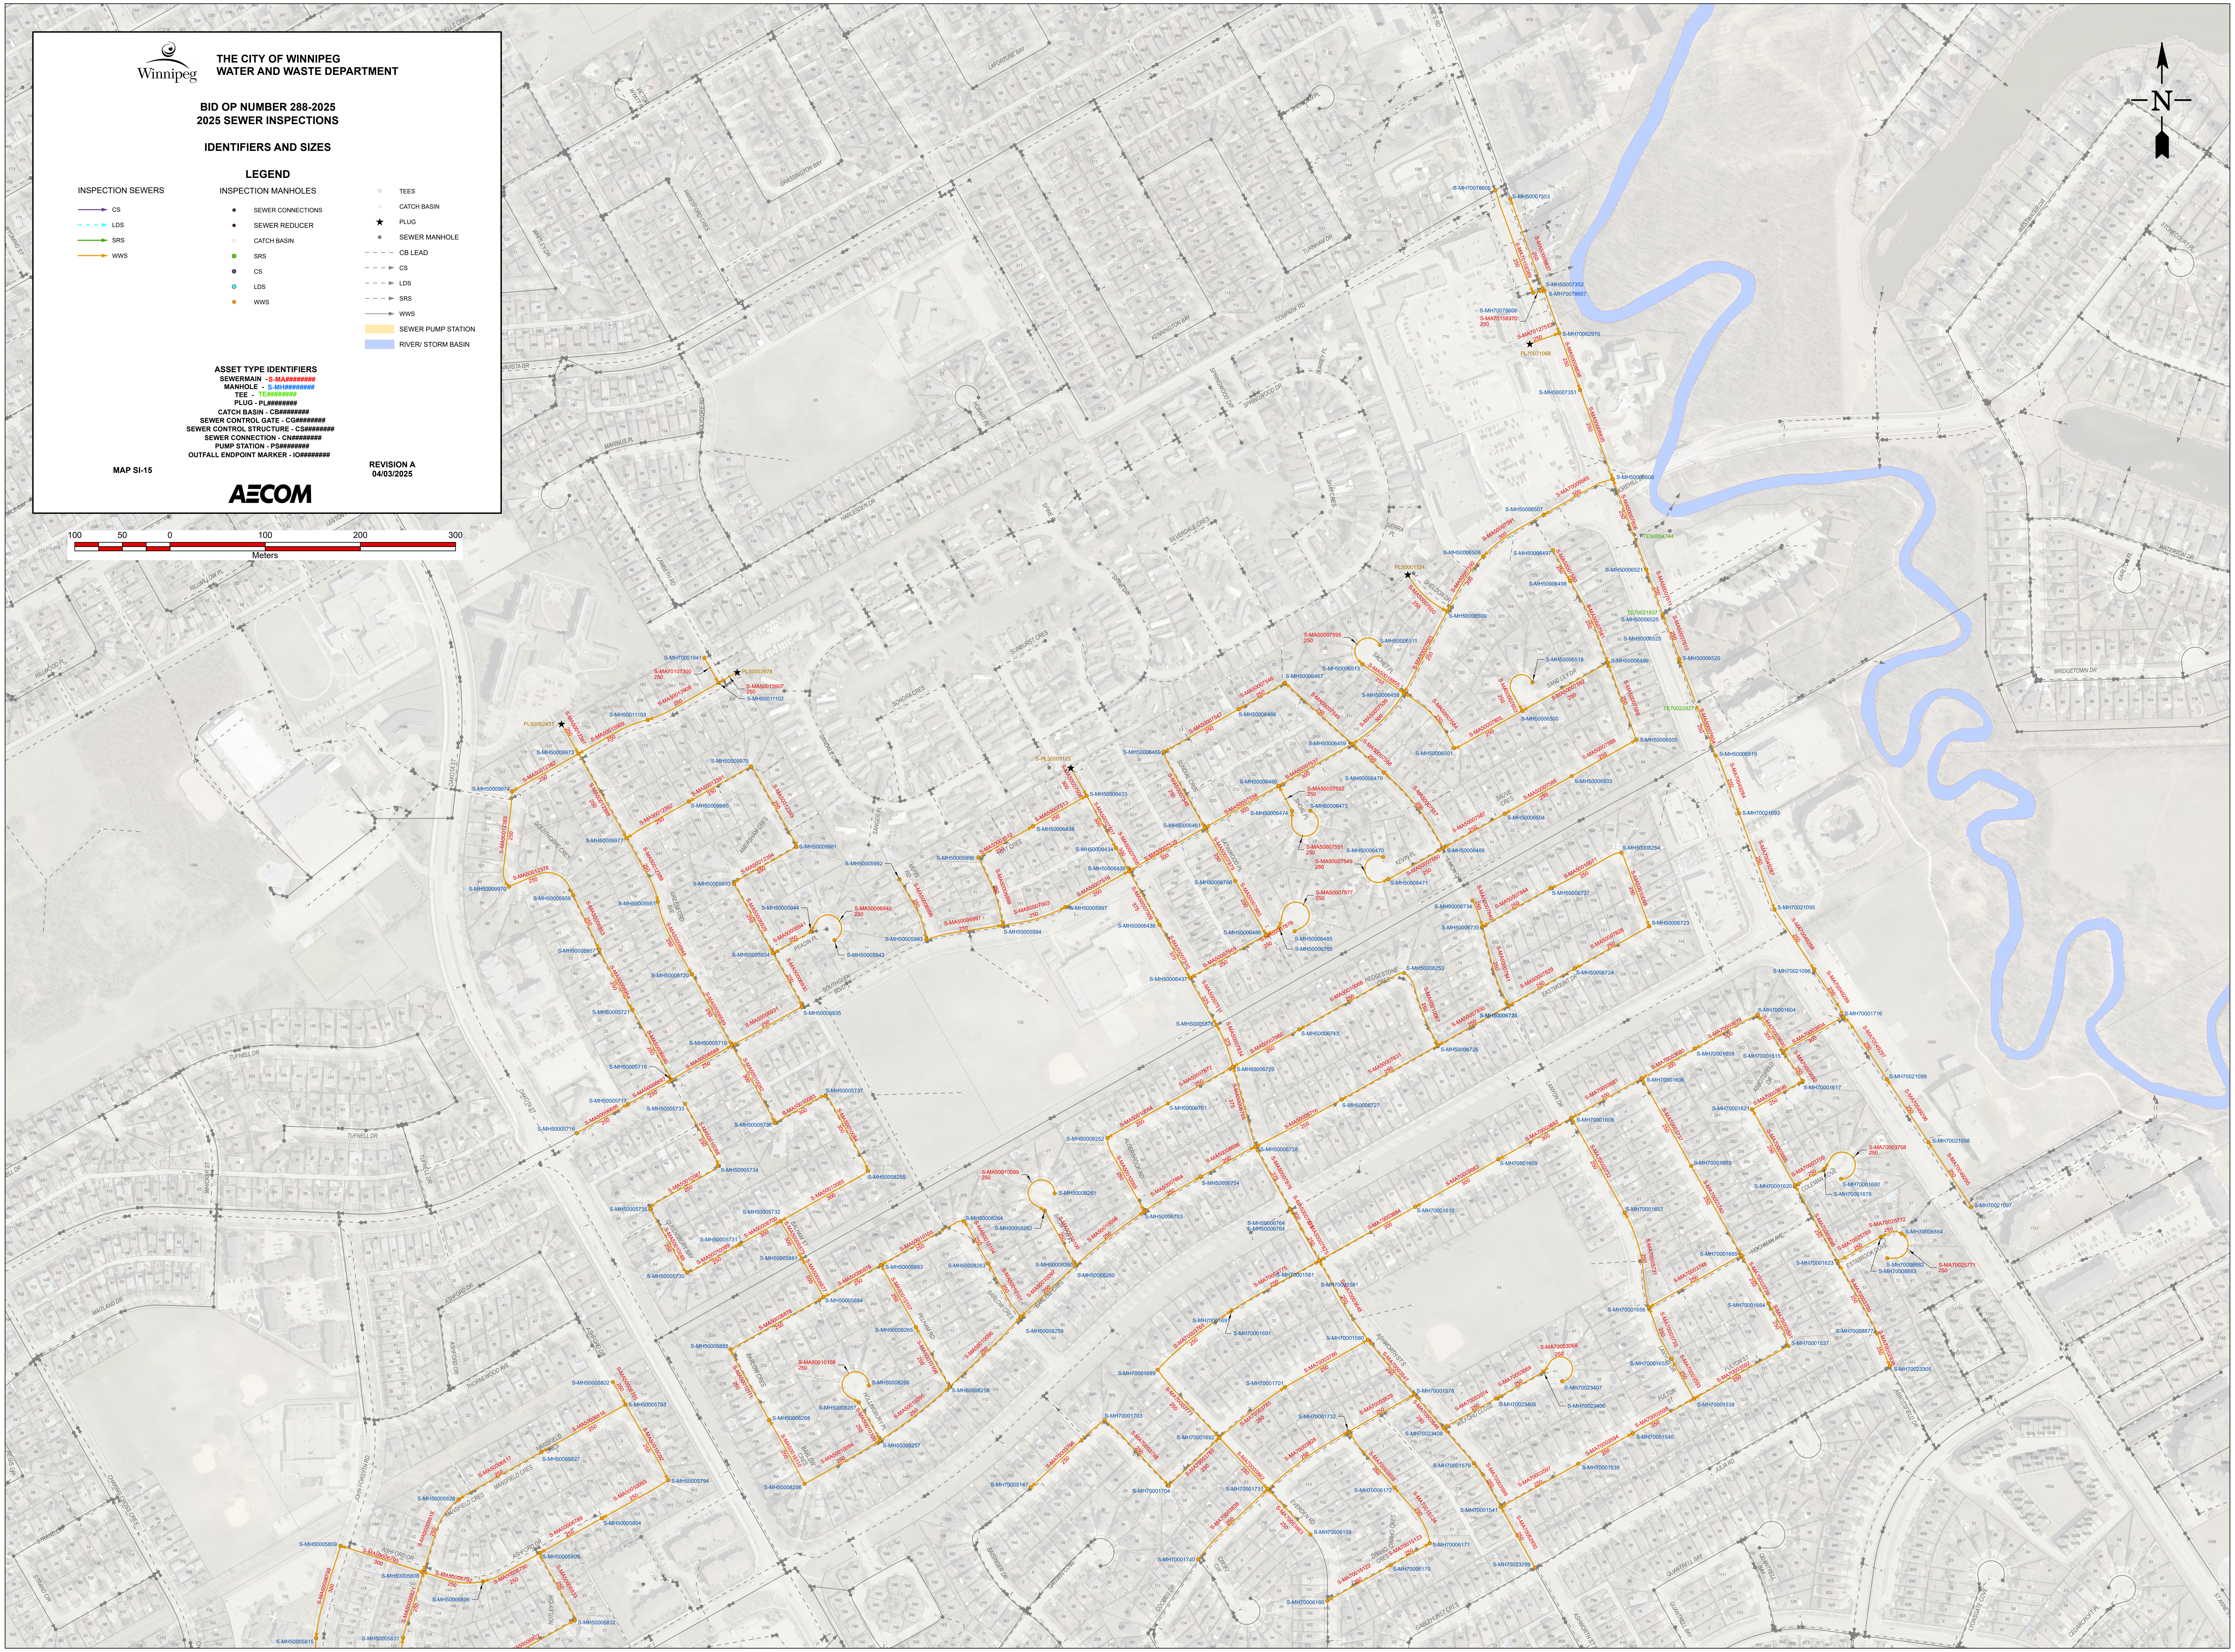

Winnipeg

THE CITY OF WINNIPEG
WATER AND WASTE DEPARTMENT

BID OP NUMBER 288-2025
2025 SEWER INSPECTIONS

IDENTIFIERS AND SIZES

LEGEND

INSPECTION SEWERS
- CS
- LDS
- SRS
- WWS

INSPECTION MANHOLES
- SEWER CONNECTIONS
- SEWER REDUCER
- CATCH BASIN
- SRS
- CS
- LDS
- WWS

- ▽ TEES
- □ CATCH BASIN
- ★ PLUG
- ● SEWER MANHOLE
- CB LEAD
- CS
- LDS
- SRS
- WWS
- SEWER PUMP STATION
- RIVER/ STORM BASIN

ASSET TYPE IDENTIFIERS
SEWERMAIN - S-MA########
MANHOLE - S-MH########
TEE - TE########
PLUG - PL########
CATCH BASIN - CB########
SEWER CONTROL GATE - CG########
SEWER CONTROL STRUCTURE - CS########
SEWER CONNECTION - CN########
PUMP STATION - PS########
OUTFALL ENDPOINT MARKER - IO########

MAP SI-15

REVISION A
04/03/2025

AECOM

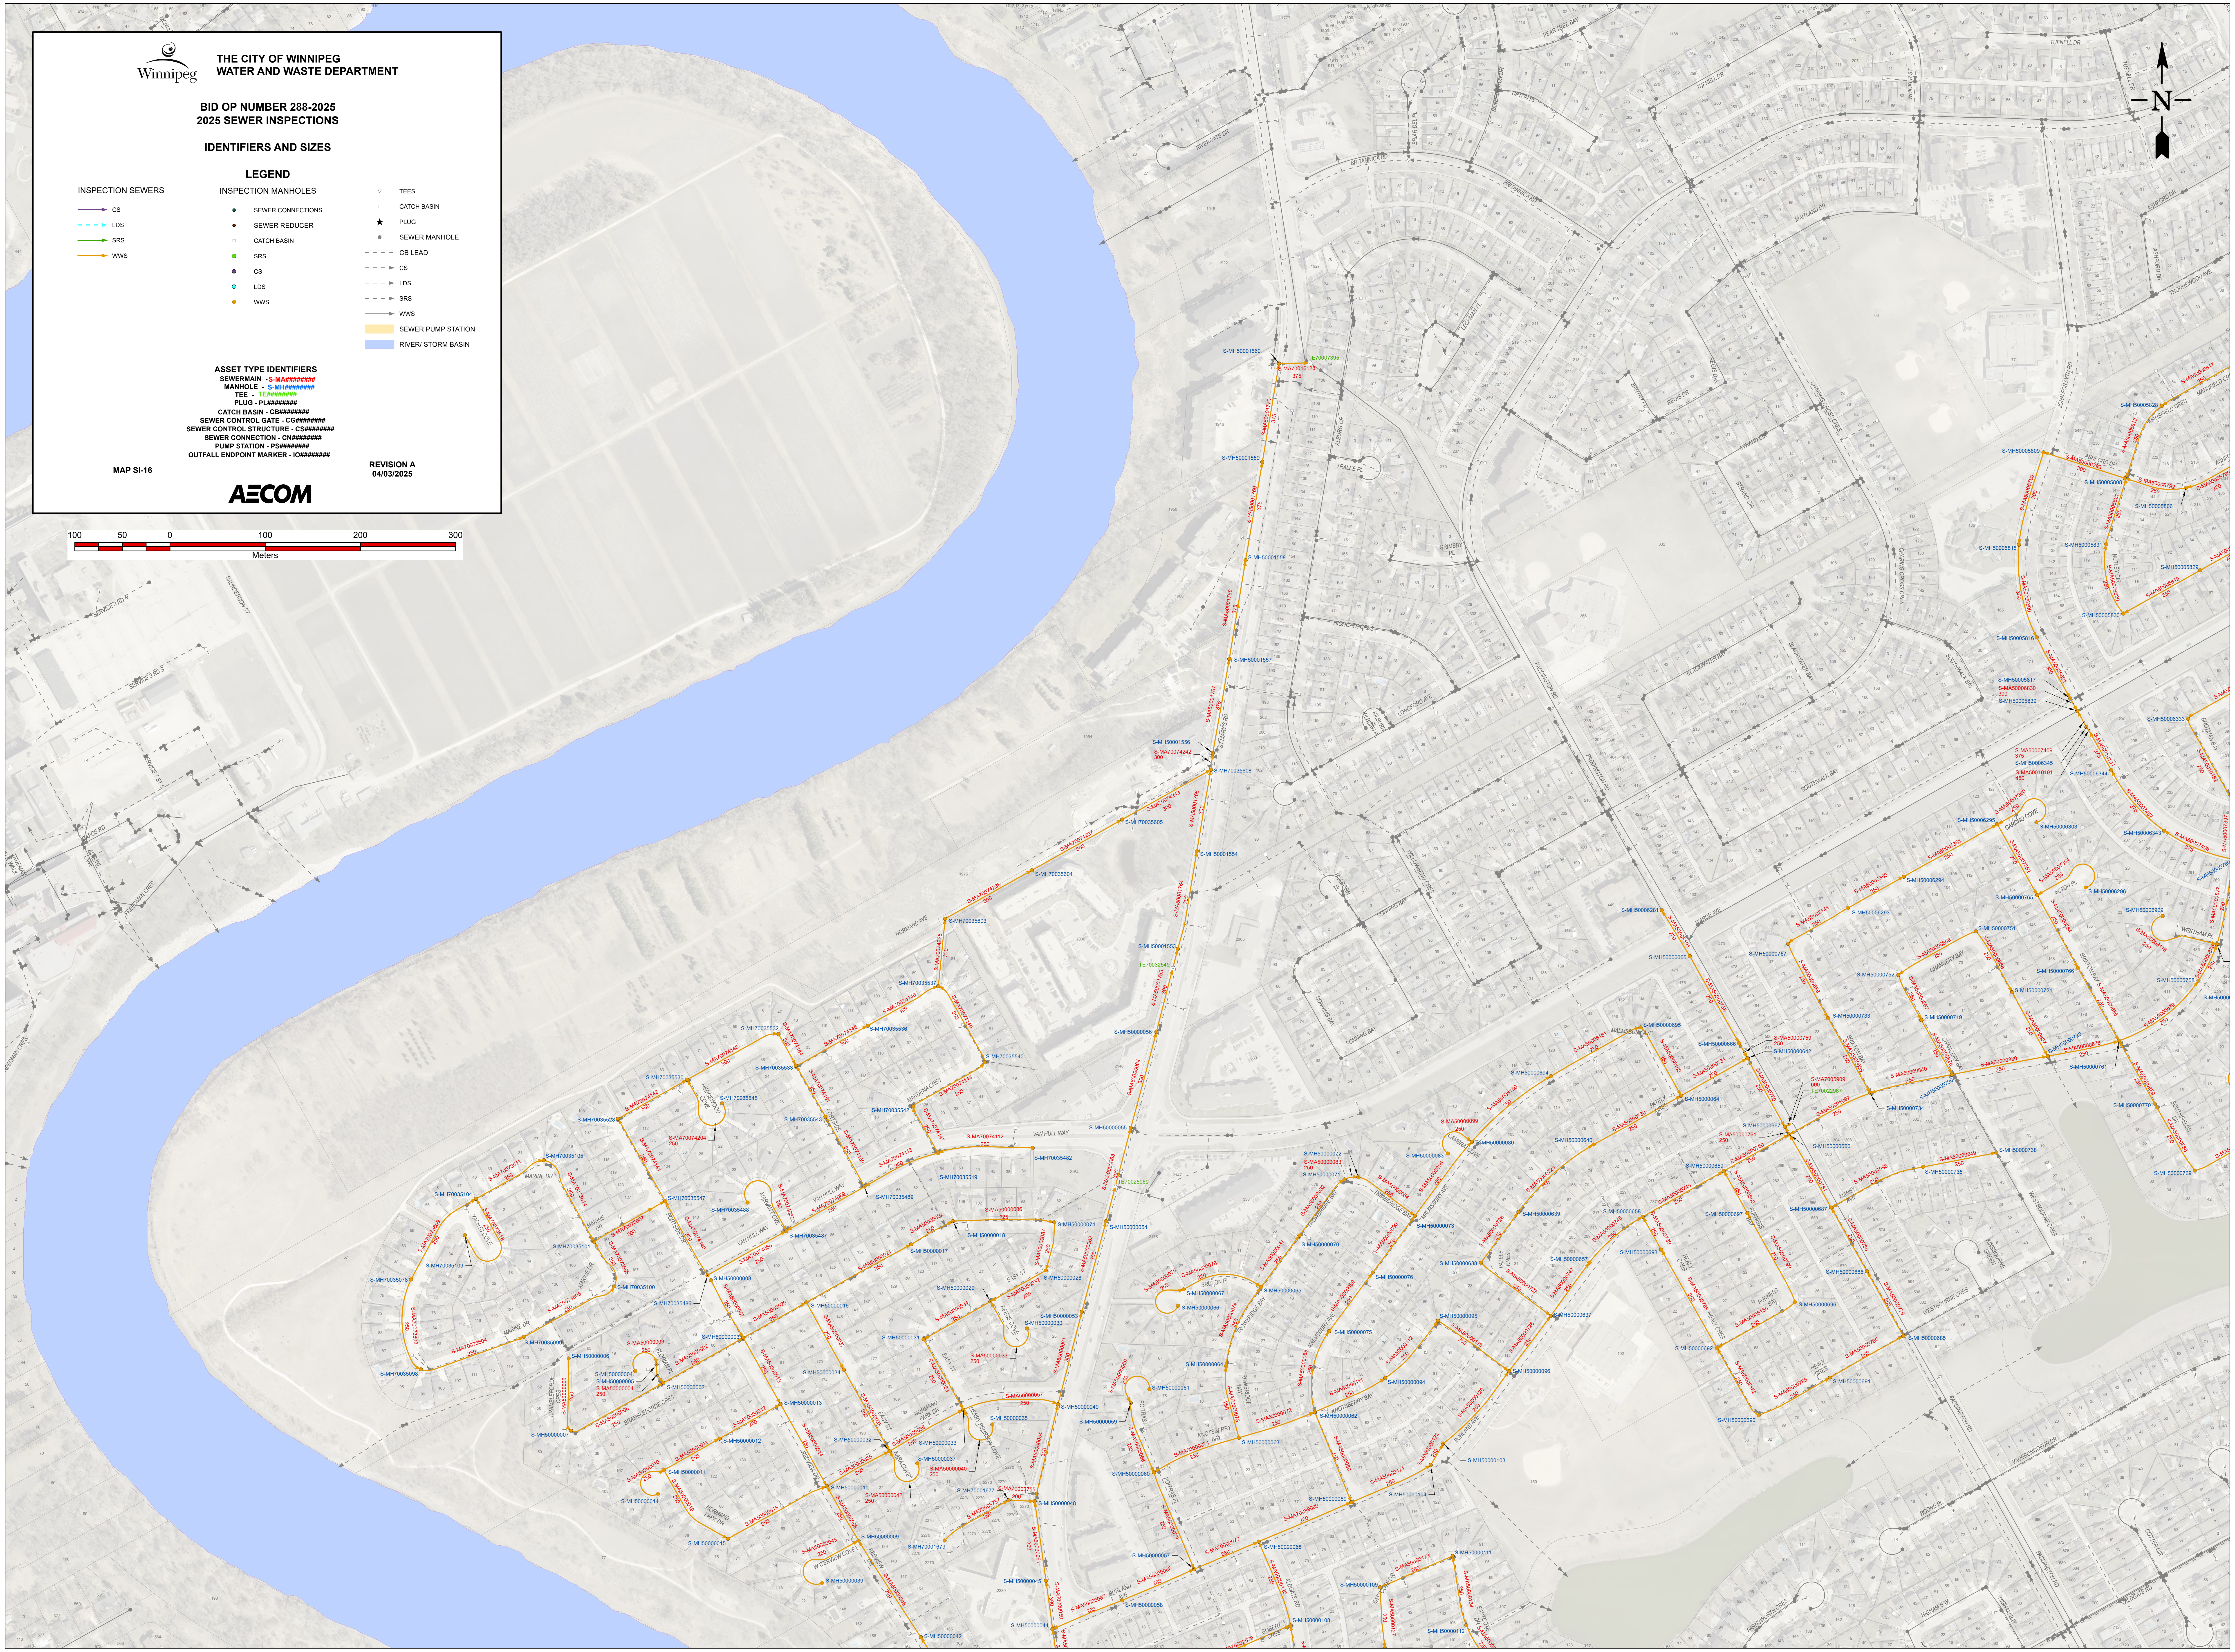

THE CITY OF WINNIPEG
WATER AND WASTE DEPARTMENT

BID OP NUMBER 288-2025
2025 SEWER INSPECTIONS

IDENTIFIERS AND SIZES

LEGEND

INSPECTION SEWERS
- CS
- LDS
- SRS
- WWS

INSPECTION MANHOLES
- SEWER CONNECTIONS
- SEWER REDUCER
- CATCH BASIN
- SRS
- CS
- LDS
- WWS

- ▽ TEES
- □ CATCH BASIN
- ★ PLUG
- ● SEWER MANHOLE
- CB LEAD
- CS
- LDS
- SRS
- WWS
- SEWER PUMP STATION
- RIVER/ STORM BASIN

ASSET TYPE IDENTIFIERS
SEWERMAIN - S-MA########
MANHOLE - S-MH########
TEE - TE########
PLUG - PL########
CATCH BASIN - CB########
SEWER CONTROL GATE - CG########
SEWER CONTROL STRUCTURE - CS########
SEWER CONNECTION - CN########
PUMP STATION - PS########
OUTFALL ENDPOINT MARKER - IO########

MAP SI-16

REVISION A
04/03/2025

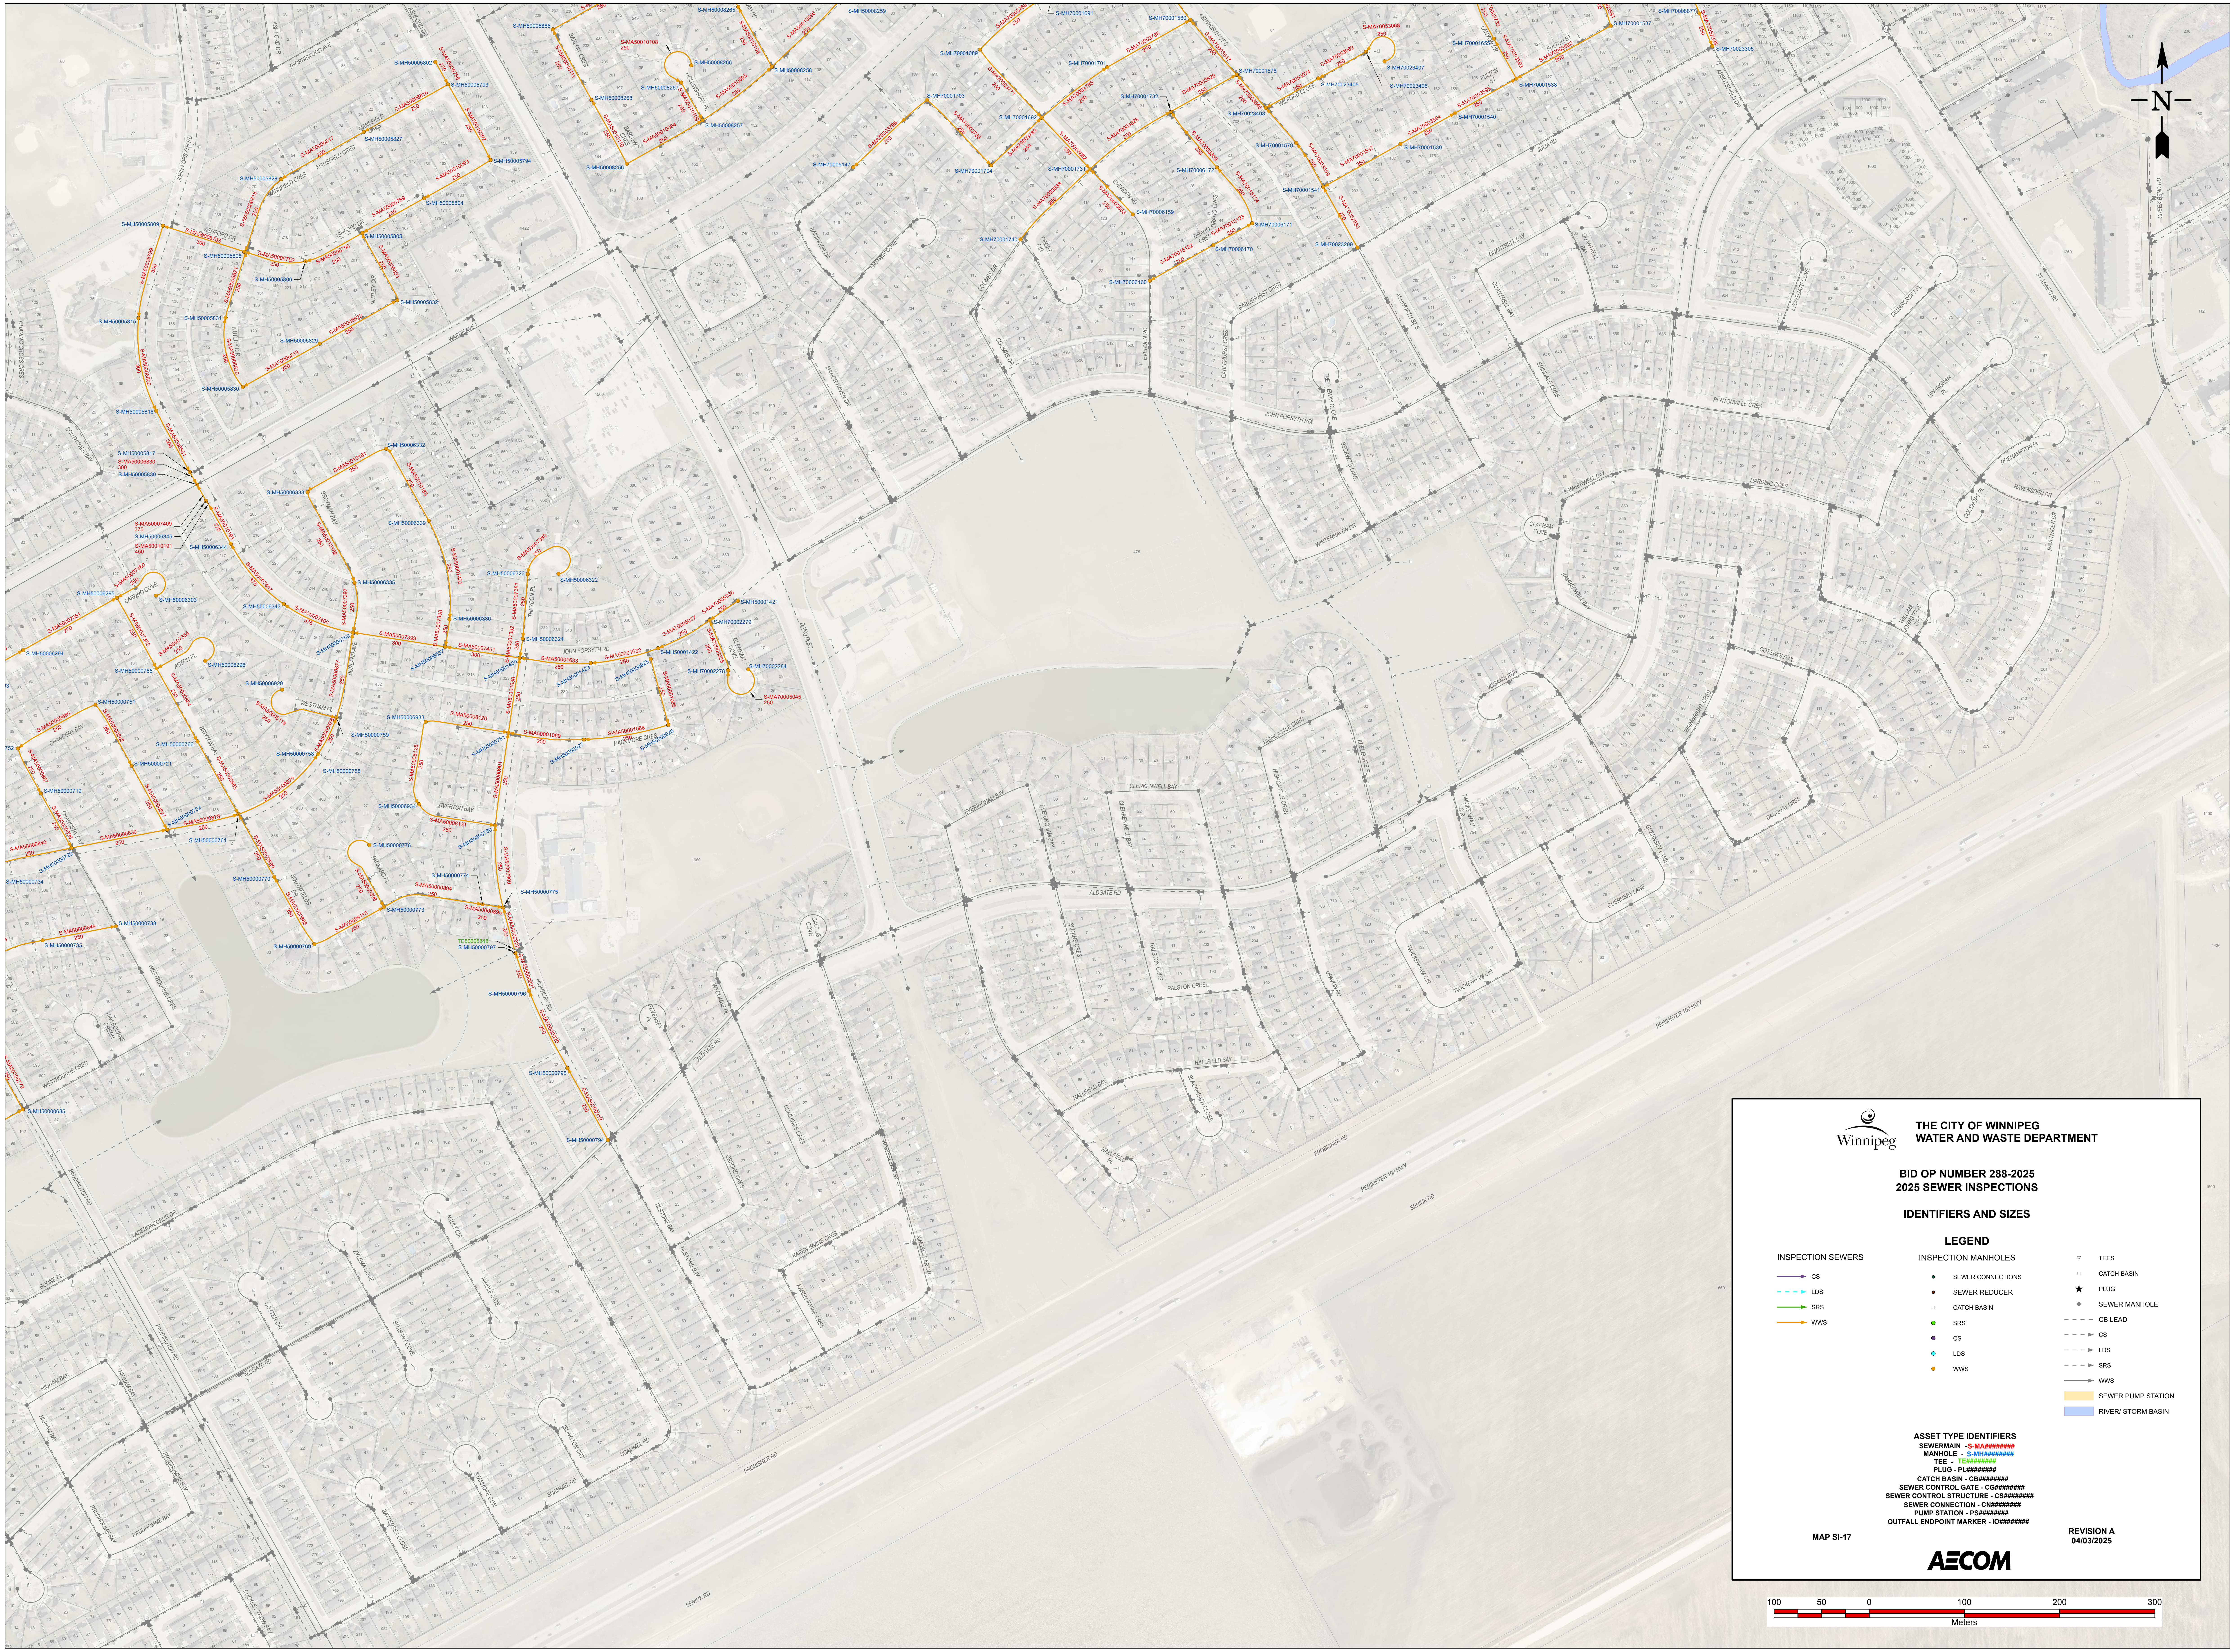
N
JOHN FORSYTH RD
ALDGATE RD
RALSTON CRES
HALLFIELD BAY
PENTONVILLE CRES
FROBISHER RD
PERIMETER 100 HWY

THE CITY OF WINNIPEG
WATER AND WASTE DEPARTMENT

BID OP NUMBER 288-2025
2025 SEWER INSPECTIONS

IDENTIFIERS AND SIZES

LEGEND

INSPECTION SEWERS
- CS
- LDS
- SRS
- WWS

INSPECTION MANHOLES
- SEWER CONNECTIONS
- SEWER REDUCER
- CATCH BASIN
- SRS
- CS
- LDS
- WWS

- TEES
- CATCH BASIN
- PLUG
- SEWER MANHOLE
- CB LEAD
- CS
- LDS
- SRS
- WWS
- SEWER PUMP STATION
- RIVER/ STORM BASIN

ASSET TYPE IDENTIFIERS
SEWERMAIN - S-MA########
MANHOLE - S-MH########
TEE - TE########
PLUG - PL########
CATCH BASIN - CB########
SEWER CONTROL GATE - CG########
SEWER CONTROL STRUCTURE - CS########
SEWER CONNECTION - CN########
PUMP STATION - PS########
OUTFALL ENDPOINT MARKER - IO########

MAP SI-17

REVISION A
04/03/2025

AECOM

100 50 0 100 200 300
Meters

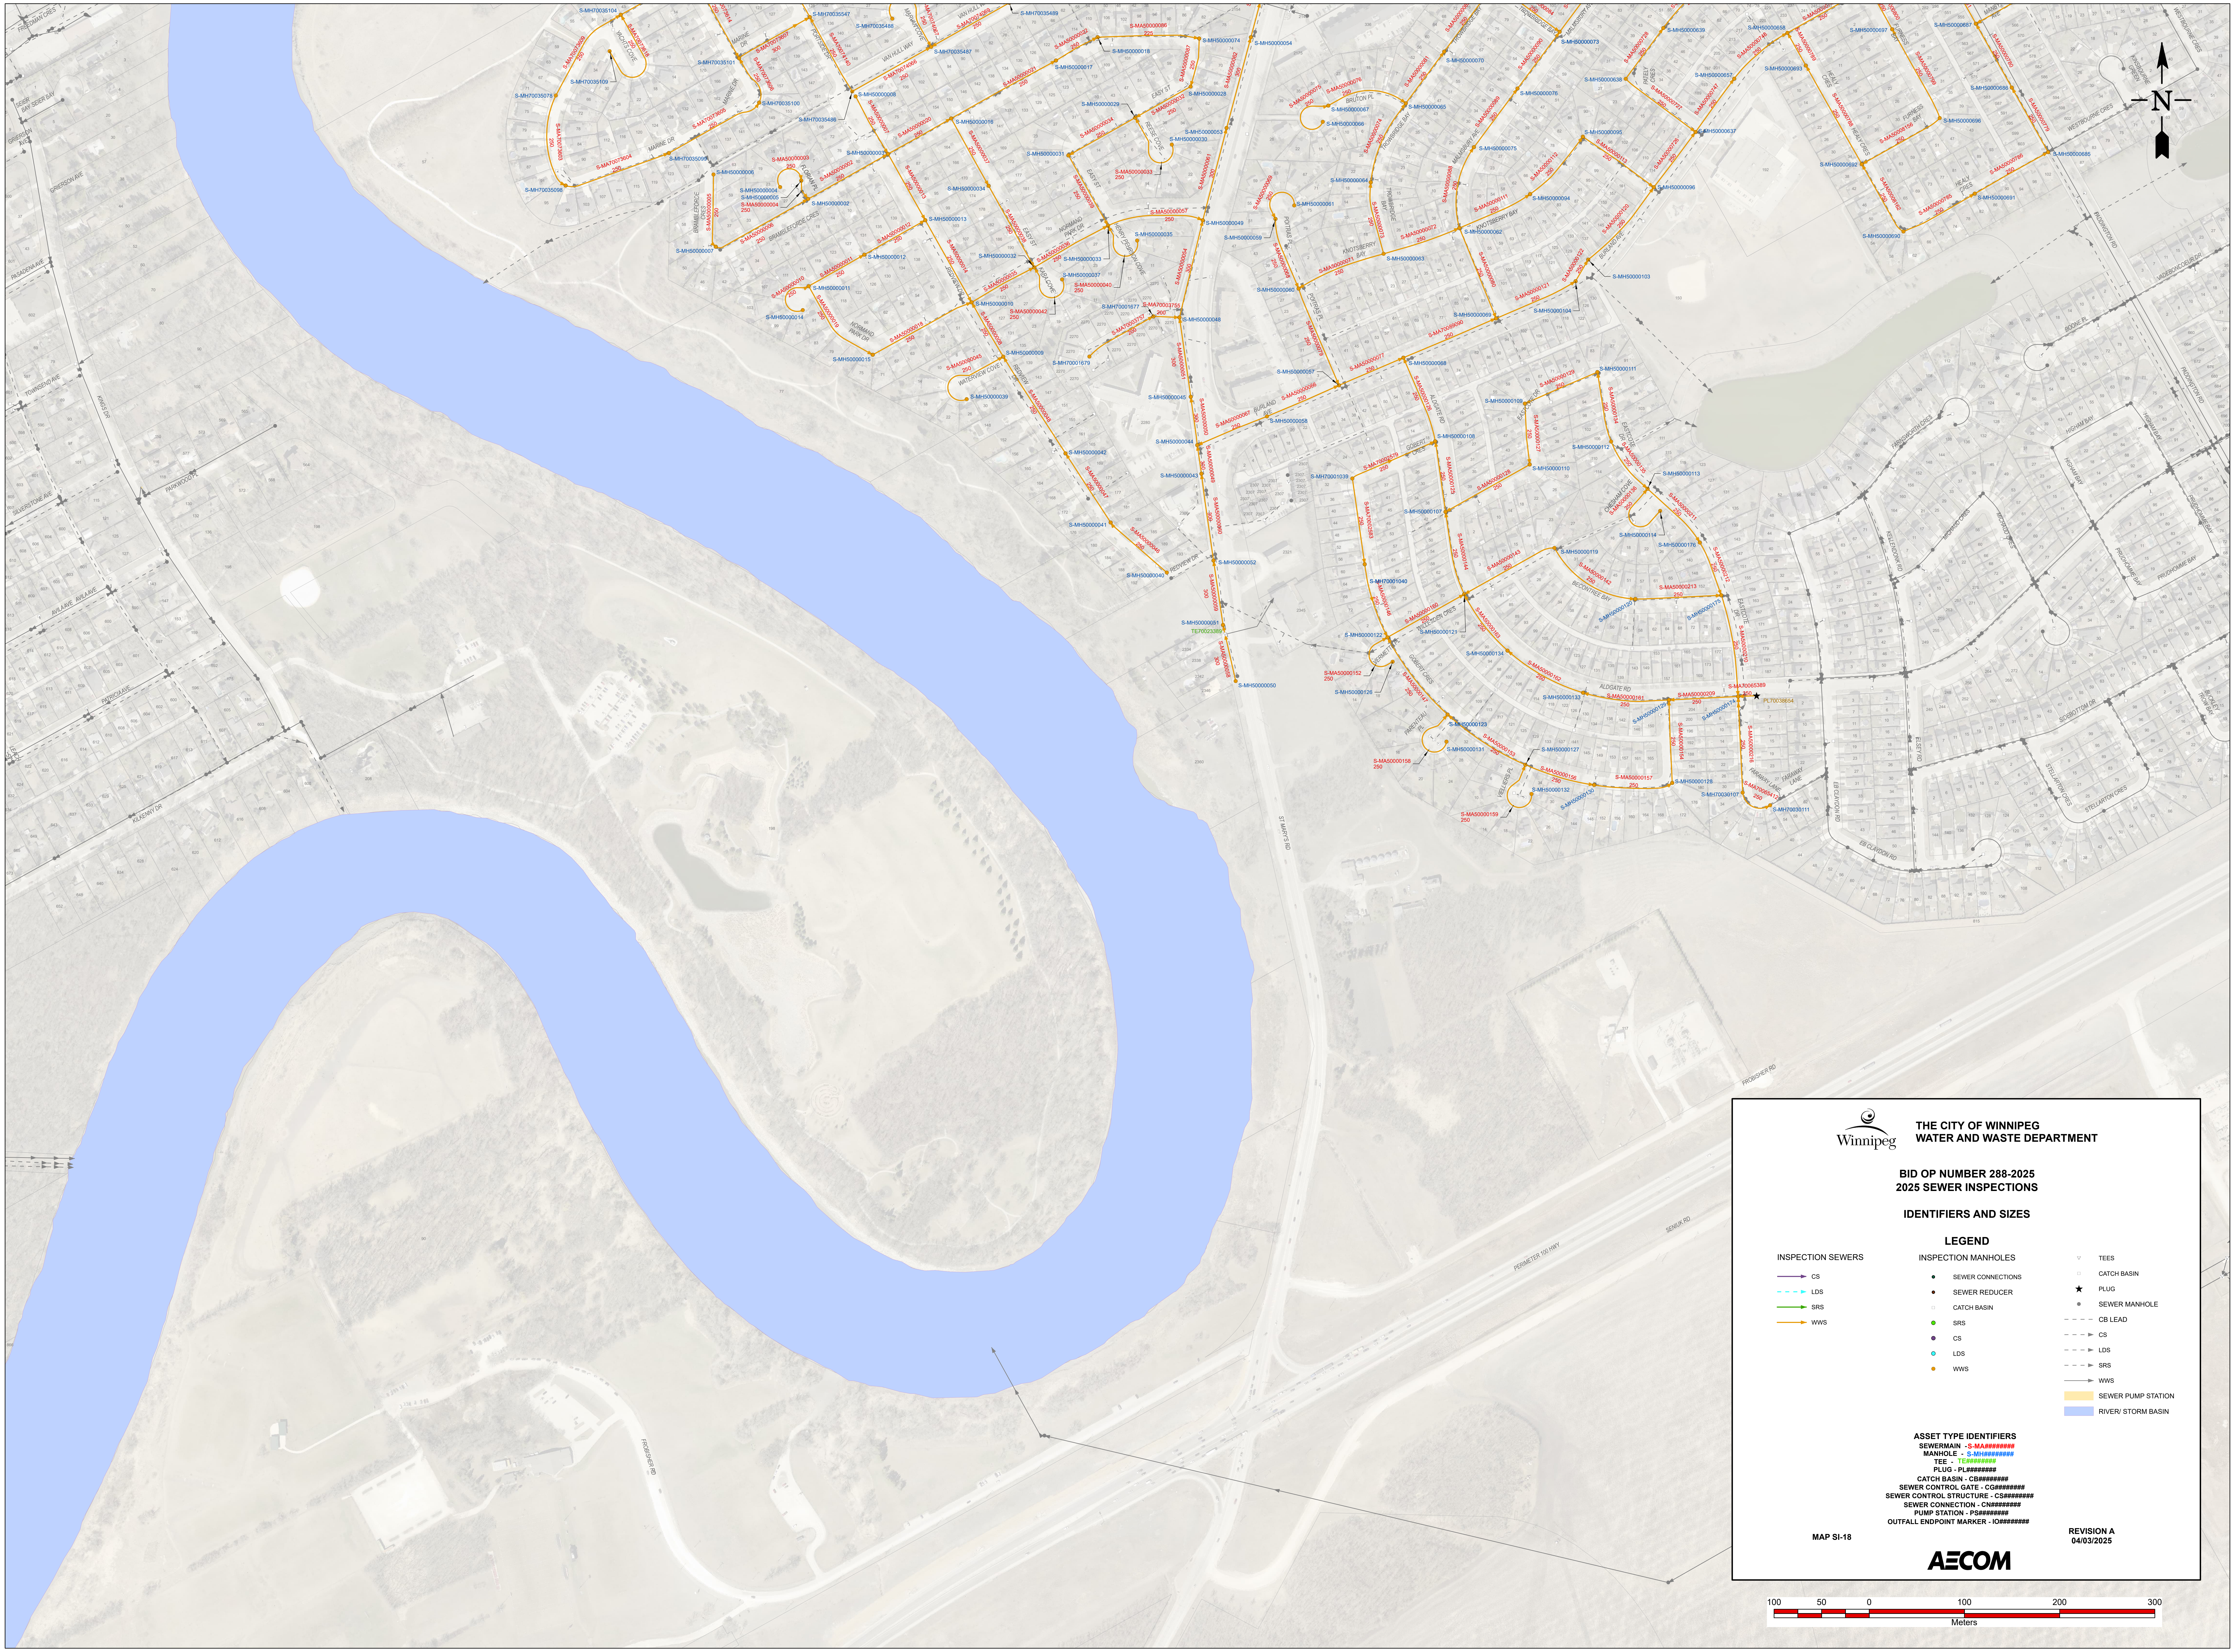
N
ST MARY'S RD
PERIMETER 100 HWY
FROBISHER RD
SENKIW RD
ALDGATE RD
100
50
0
100
200
300
Meters

THE CITY OF WINNIPEG
WATER AND WASTE DEPARTMENT

BID OP NUMBER 288-2025
2025 SEWER INSPECTIONS

IDENTIFIERS AND SIZES

LEGEND

INSPECTION SEWERS

- → CS
- ⇢ LDS
- → SRS
- → WWS

INSPECTION MANHOLES

- ● SEWER CONNECTIONS
- ● SEWER REDUCER
- □ CATCH BASIN
- ● SRS
- ● CS
- ○ LDS
- ● WWS

- ▽ TEES
- □ CATCH BASIN
- ★ PLUG
- ● SEWER MANHOLE
- – – – – CB LEAD
- – – –► CS
- – – –► LDS
- – – –► SRS
- ——► WWS
- 🟨 SEWER PUMP STATION
- 🟦 RIVER/ STORM BASIN

ASSET TYPE IDENTIFIERS
SEWERMAIN - S-MA########
MANHOLE - S-MH########
TEE - TE########
PLUG - PL########
CATCH BASIN - CB########
SEWER CONTROL GATE - CG########
SEWER CONTROL STRUCTURE - CS########
SEWER CONNECTION - CN########
PUMP STATION - PS########
OUTFALL ENDPOINT MARKER - IO########

MAP SI-18

REVISION A
04/03/2025

AECOM