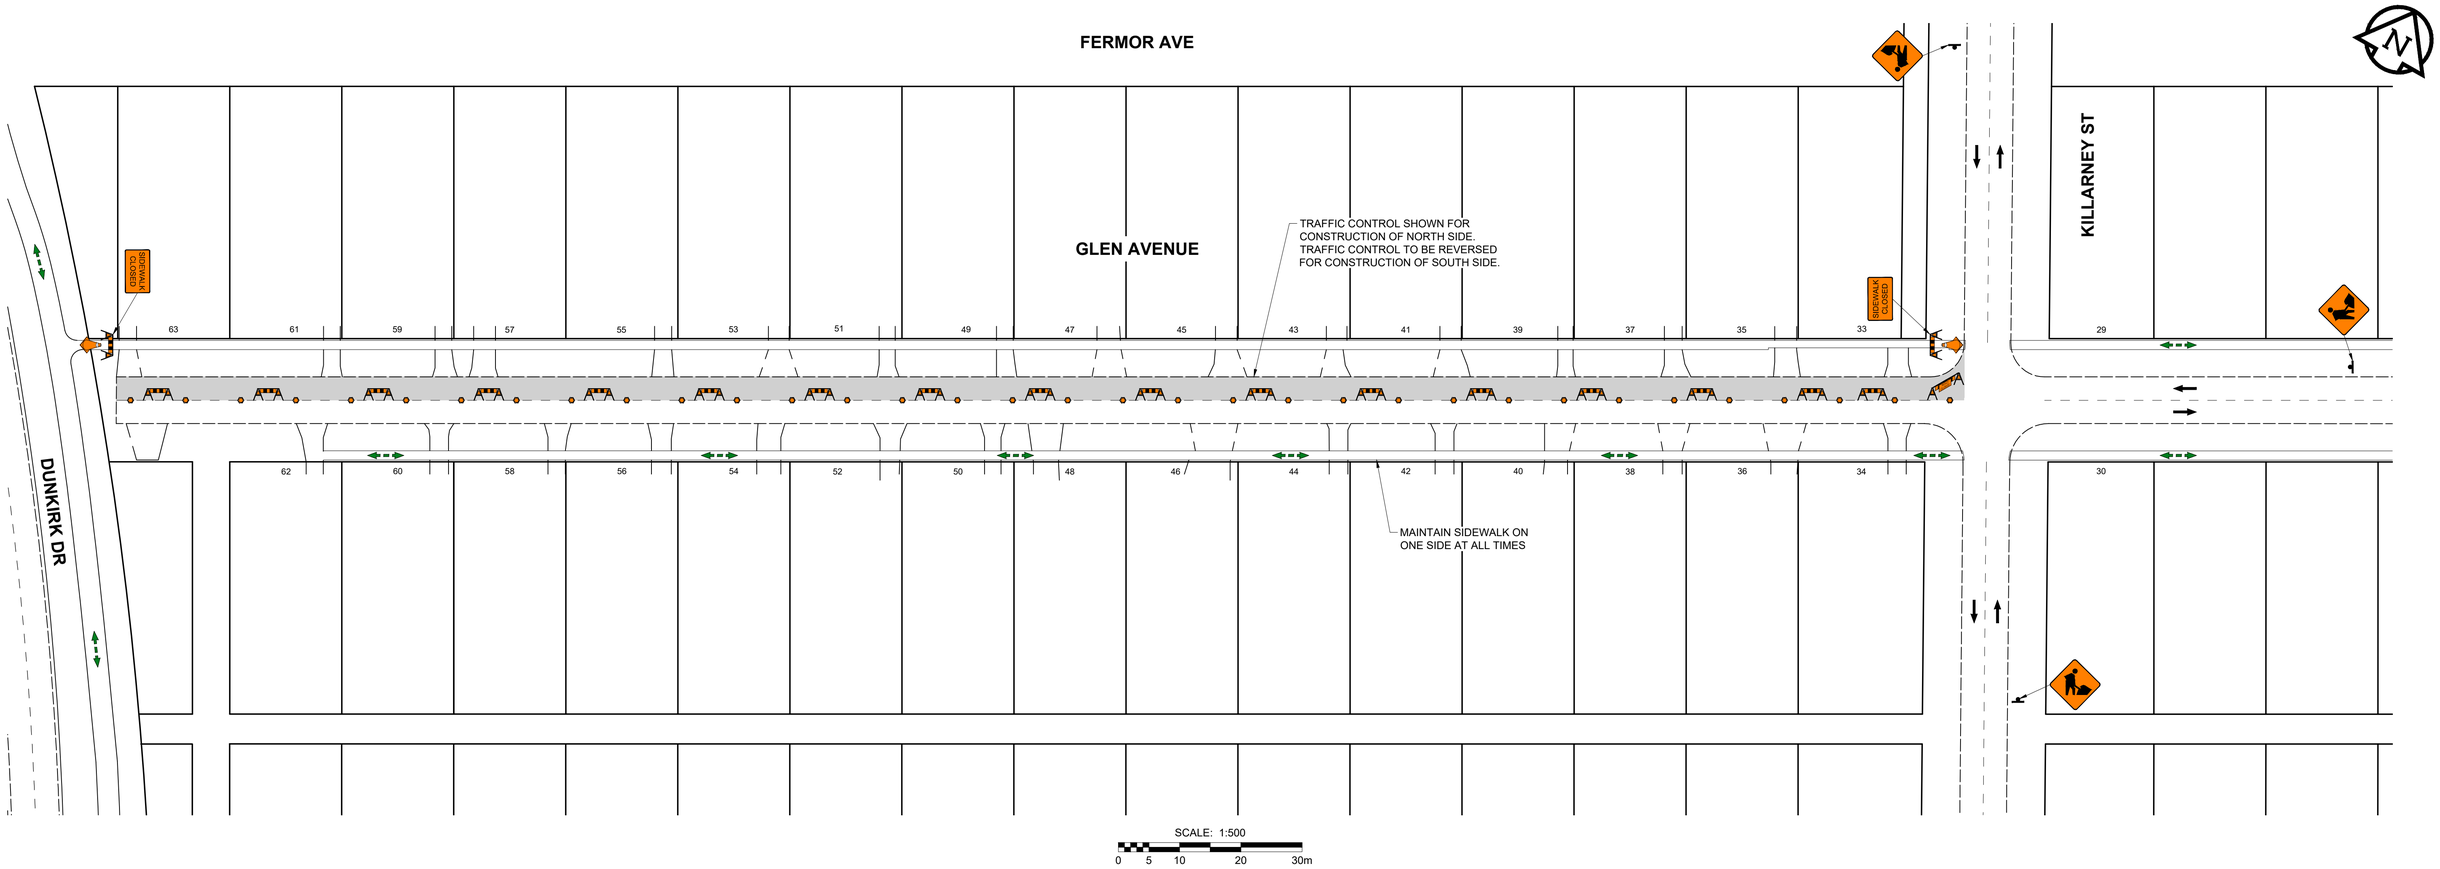


Stantec

*ISSUED FOR TENDER*

**GLEN AVENUE (1 OF 1)**
**FIGURE 2**

# THE CITY OF WINNIPEG

## 2026 LOCAL STREET RENEWAL PROGRAM

**ST VITAL PARK ROADS, ENGLISH PLACE AND VARIOUS OTHER LOCATIONS (TBO's)**

**TRAFFIC STAGING & SIGNAGE**

VERSION 1.0

A1 SIZE 594mm x 841mm
U:\132501008\0300_drawing\0302_sheet_files\02_civil\36-R-099B\Staging and Traffic Signage\01008c - 36-R-099B - Staging and Traffic Signage - GLEN.dwg Last Saved: 3/6/2026 9:58 AM by dslane Plotted: 3/6/2026 10:01 AM by Lane, Dave