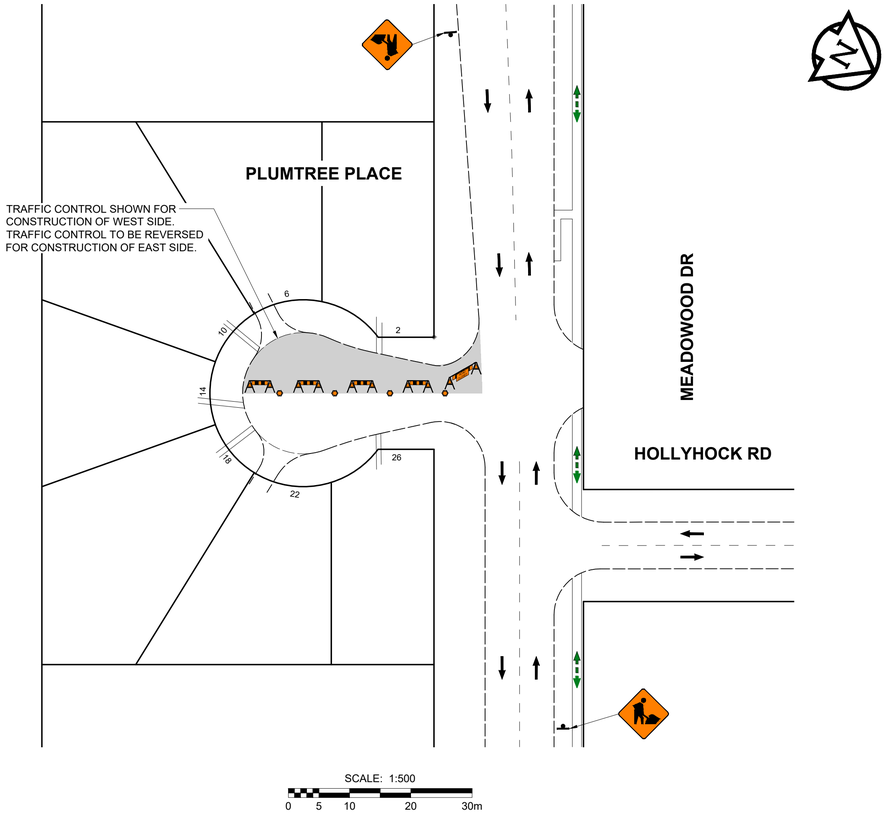

Stantec

ISSUED FOR TENDER

PLUMTREE PLACE (1 OF 1)
FIGURE 5

THE CITY OF WINNIPEG

2026 LOCAL STREET RENEWAL PROGRAM

ST VITAL PARK ROADS, ENGLISH PLACE AND VARIOUS OTHER LOCATIONS (TBO's)

TRAFFIC STAGING & SIGNAGE

VERSION 1.0

A1 SIZE 594mm x 841mm
U:\132501008\0300_drawing\0302_sheet_files\02_civil\26-R-098\Staging and Traffic Signage\01008x - 26-R-098 - Staging and Traffic Signage - PLUMTREE.dwg Last Saved: 3/5/2026 4:15 PM by dalane Plotted: 3/6/2026 10:02 AM by Lane, Dave