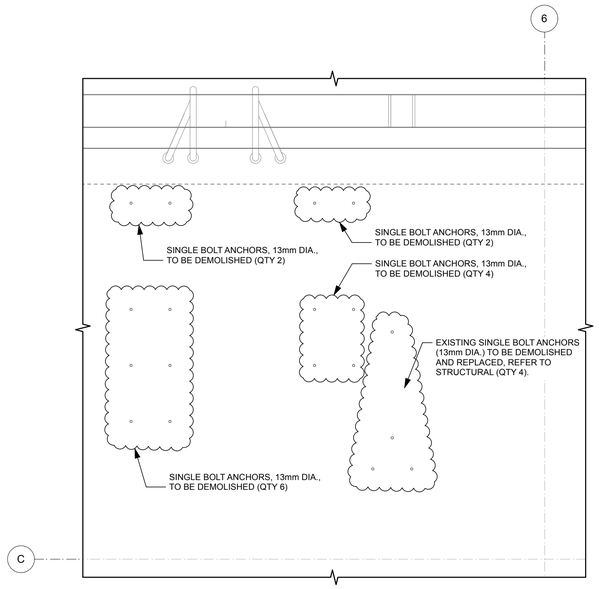

1 A2.3 ENLARGED DEMOLITION PLAN - SINGLE BOLT ANCHORS
1:25

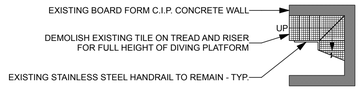

2 A2.3 ENLARGED DEMOLITION PLAN - DIVING PLATFORM STAIR A
1:75

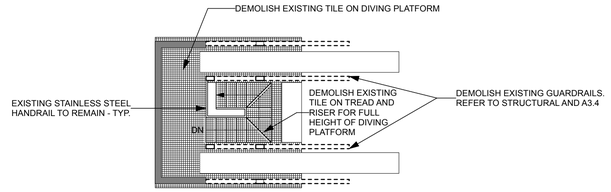

NOTE: PLATFORM CONTAINS 13 STAIRS TOTAL

3 A2.3 ENLARGED DEMOLITION PLAN - DIVING PLATFORM STAIR A
1:75

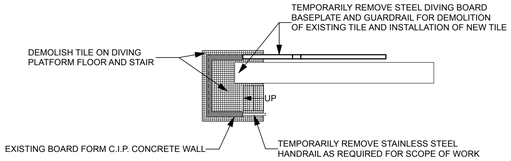

4 A2.3 ENLARGED DEMOLITION PLAN - DIVING PLATFORM STAIR C & D
1:75

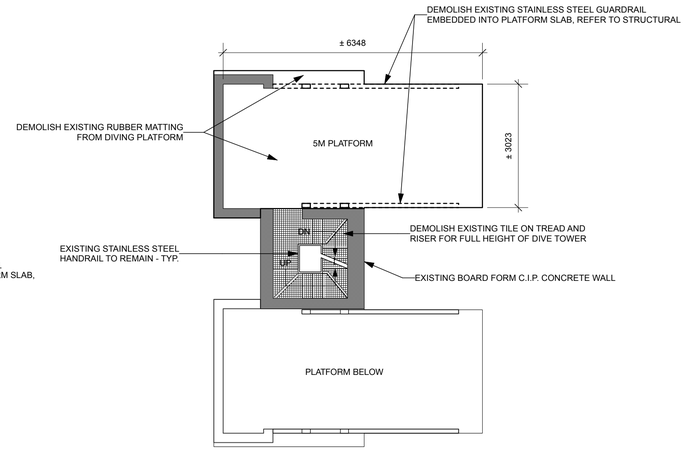

5 A2.3 ENLARGED DEMOLITION PLAN - DIVING PLATFORM STAIR B
1:75

6 A2.3 ENLARGED DEMOLITION PLAN - DIVING PLATFORM STAIR B
1:75

7 A2.3 ENLARGED DEMOLITION PLAN - DIVING PLATFORM STAIR B
1:75

8 A2.3 ENLARGED DEMOLITION PLAN - DIVING PLATFORM STAIR B
1:75

9 A2.3 ENLARGED DEMOLITION PLAN - DIVING PLATFORM STAIR B
1:75

NOTE: PLATFORM CONTAINS 51 RISERS TOTAL

10 A2.3 SECTION - DIVING PLATFORM STAIR B
1:75

| x | architecture inc.
330 Portage Avenue, Suite 310 Winnipeg Manitoba R3C 0A5 204 318 2010

3			
2			
1			
0	ISSUED FOR CONSTRUCTION		2026-07-28

SEAL

MAA Digital Signature Applied

MAA Digital Signature Applied

2026-07-28 DATE	ES DESIGNED	ES DRAWN	2026-07-28 TC CHECKED	TC APPROVED

Winnipeg

THE CITY OF WINNIPEG
ASSETS & PROJECT MANAGEMENT DEPARTMENT
MUNICIPAL ACCOMMODATIONS DIVISION
3-65 GARRY STREET, R3C 4K4

PROJECT
PAN AM POOL
MAIN TANK RENEWAL

25 POSEIDON BAY

SHEET TITLE
DIVING PLATFORM STAIR AND SINGLE BOLT ANCHOR DEMOLITION PLAN

SCALE	PROJECT No:	SHEET No:
AS SHOWN	2024-0660	A2.3

DRAWING SHEET SIZE: A1 (594x841) PLOT 1:1