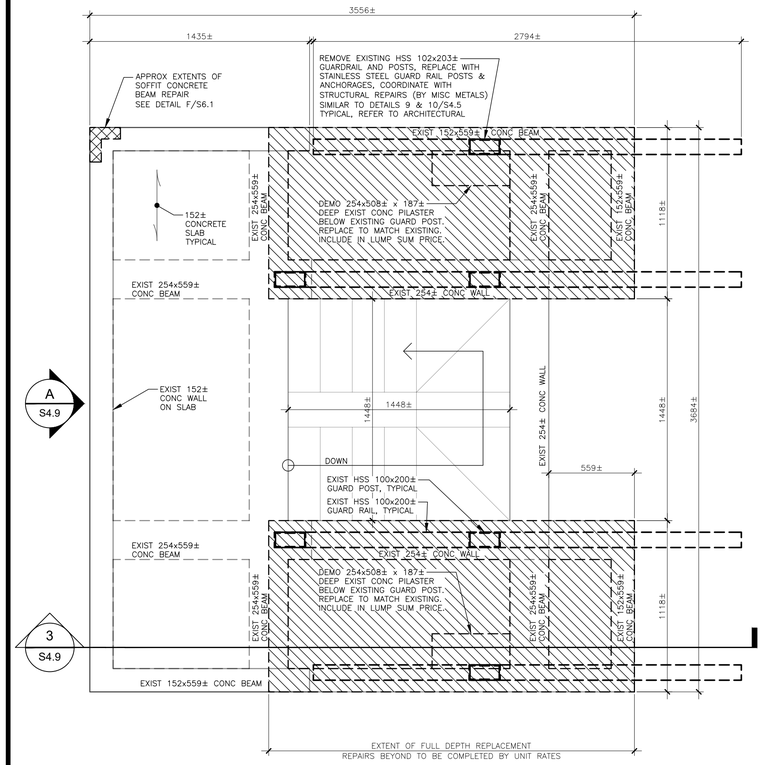

1 S4.6 PLATFORM 'A' PLAN VIEW
1:20

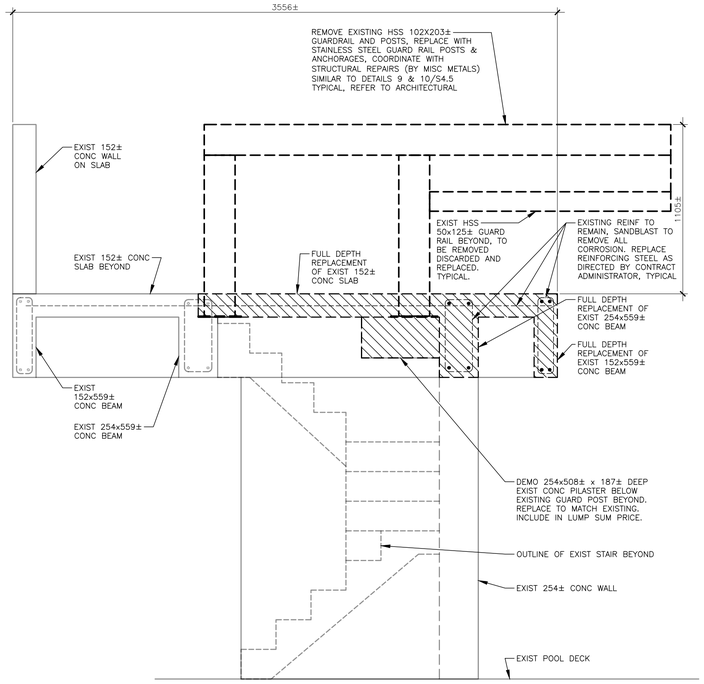

3 S4.6 PLATFORM 'A' SECTION
1:20

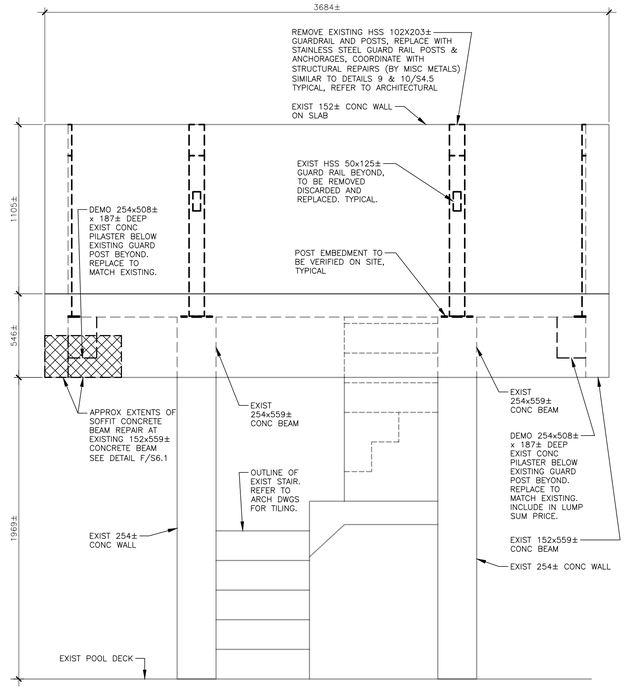

A S4.6 PLATFORM 'A' WEST ELEVATION
1:20

NOTE:
LOCATIONS OF CONCRETE REPAIRS SHOWN SCHEMATICALLY ON SECTION. ACTUAL LOCATIONS AND EXTENTS TO BE SITE DETERMINED BY CONTRACT ADMINISTRATOR IN THE PRESENCE OF AND WITH THE ASSISTANCE OF THE CONTRACTOR.

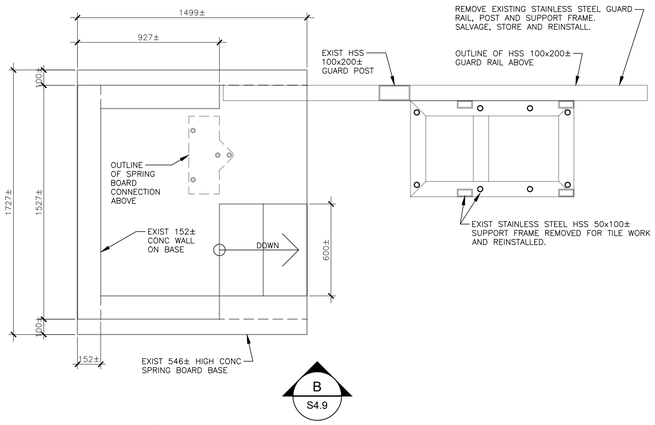

2 S4.6 PLATFORM 'C' & 'D' PLAN VIEW
1:20

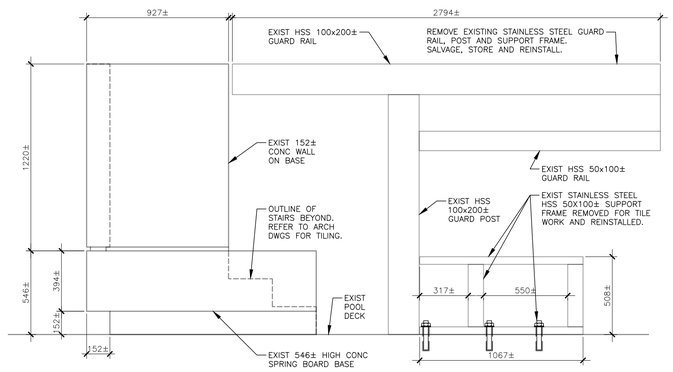

B S4.6 PLATFORM 'C' & 'D' SOUTH ELEVATION
1:20

2024-0660

CrosierKilgour
Structural Engineering & Building Performance

ENGINEERS GEOSCIENTISTS MANITOBA
Certificate of Authorization
Crosier Kilgour & Partners Ltd.
No. 235

No.	REVISION/DESCRIPTION	BY	DATE
0	ISSUED FOR CONSTRUCTION	DJM	2026-08-17

SEAL

PROVINCE OF MANITOBA
D.J. MIZAK
Member 20801
REGISTERED PROFESSIONAL ENGINEER
2026-08-17

2026-08-17 DATE	TRB DESIGNED	MS/SAS DRAWN	SMC CHECKED	DJM APPROVED

Winnipeg

THE CITY OF WINNIPEG
ASSETS & PROJECT MANAGEMENT DEPARTMENT
MUNICIPAL ACCOMMODATIONS DIVISION
3-65 GARRY STREET, R3C 4K4

PROJECT
PAN AM POOL
POOL RENEWAL

25 POSEIDON BAY

SHEET TITLE
PLATFORMS 'A', 'C' AND 'D' PLANS, & ELEVATIONS - STRUCTURAL REPAIRS

SCALE	PROJECT No:	SHEET No:
AS SHOWN	2024-0660	S4.6

DRAWING SHEET SIZE: A1 (594x841) PLOT 1:1