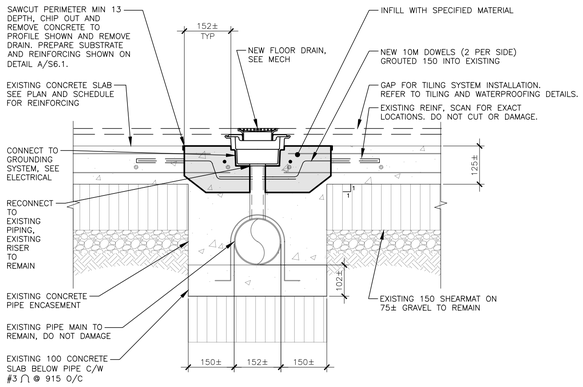

1 S5.1 TYPICAL DECK FLOOR DRAIN DETAIL
1:10 LUMP SUM PRICE

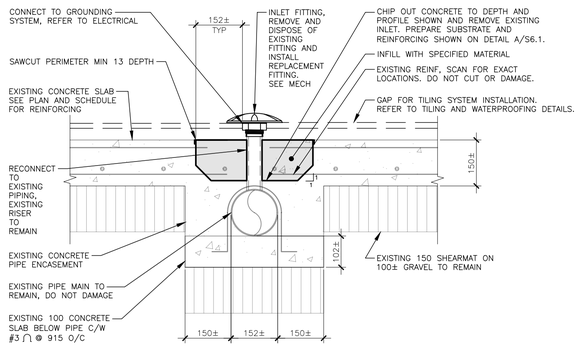

2 S5.1 TYPICAL INLET DETAIL
1:10 LUMP SUM PRICE

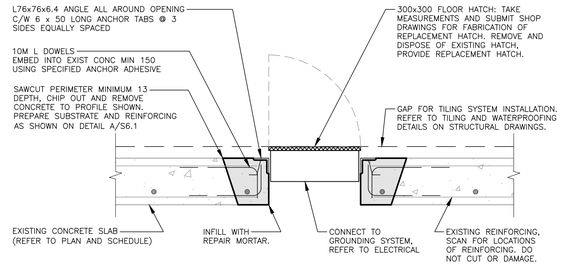

3 S5.1 FLOOR HATCH DETAIL
1:10 LUMP SUM PRICE

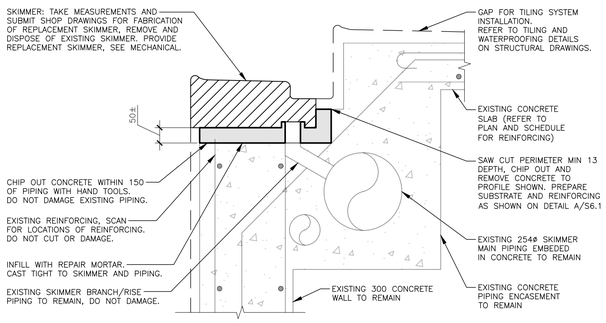

4 S5.1 TYPICAL SKIMMER DETAIL
1:10 LUMP SUM PRICE

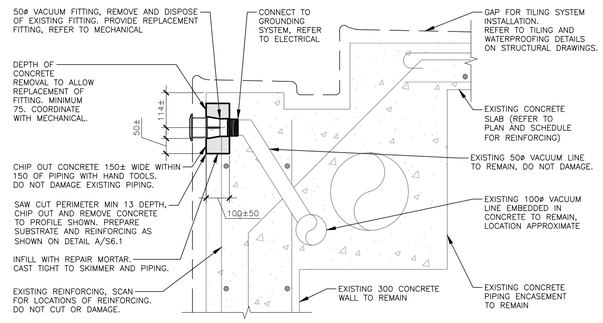

5 S5.1 TYPICAL VACUUM PORT DETAIL
1:10 LUMP SUM PRICE

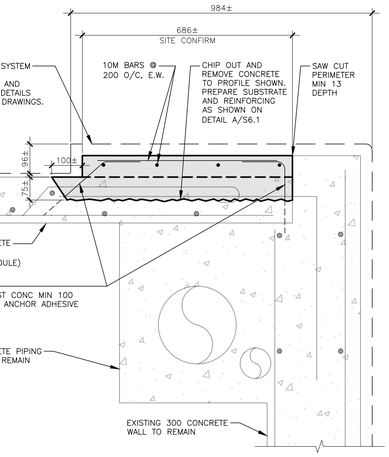

6 S5.1 TYPICAL STARTING BLOCK PLATFORM BASE DETAIL
1:10 LUMP SUM PRICE

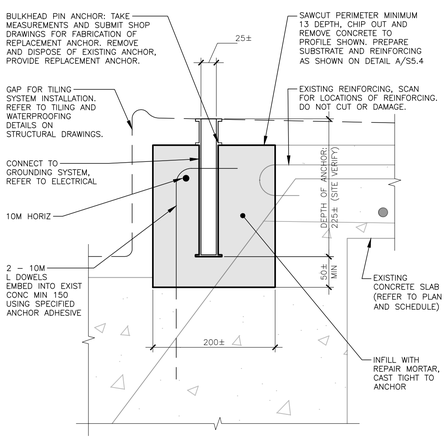

7 S5.1 TYPICAL BULKHEAD PIN ANCHOR DETAIL
1:5 LUMP SUM PRICE

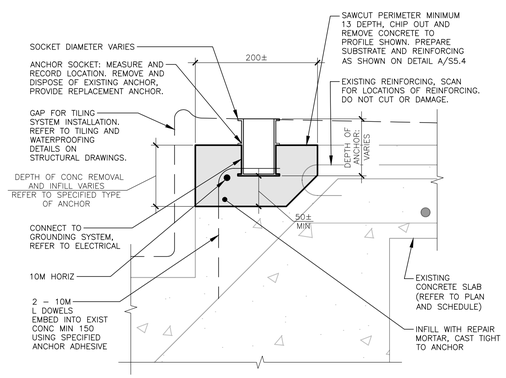

8 S5.1 TYPICAL ANCHOR SOCKET DETAIL
1:5 LUMP SUM PRICE

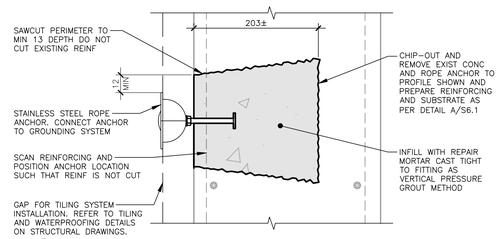

9 S5.1 TYPICAL ROPE ANCHOR DETAIL
1:5 LUMP SUM PRICE

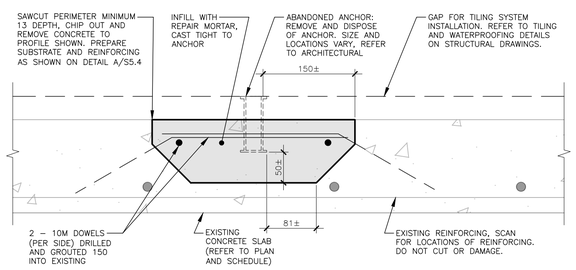

10 S5.1 TYPICAL ABANDONED ANCHOR DETAIL
1:5 LUMP SUM PRICE

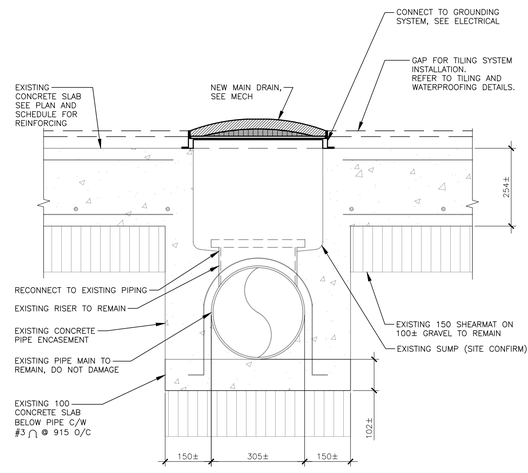

11 S5.1 TYPICAL MAIN DRAIN DETAIL
1:10 LUMP SUM PRICE

2024-0660

CrosierKilgour
Structural Engineering & Building Performance

ENGINEERS GEOSCIENTISTS MANITOBA
Certificate of Authorization
Crosier Kilgour & Partners Ltd.
No. 235

No.	REVISION/DESCRIPTION	BY	DATE
0	ISSUED FOR CONSTRUCTION	DJM	2026-08-17

SEAL

PROVINCE OF MANITOBA
D.J. MIZAK
Member 20801
REGISTERED PROFESSIONAL ENGINEER
2026-08-17

2026-08-17 DATE	TRB DESIGNED	MS/SAS DRAWN	SMC CHECKED	DJM APPROVED

Winnipeg

THE CITY OF WINNIPEG
ASSETS & PROJECT MANAGEMENT DEPARTMENT
MUNICIPAL ACCOMMODATIONS DIVISION
3-65 GARRY STREET, R3C 4K4

PROJECT
PAN AM POOL
POOL RENEWAL

25 POSEIDON BAY

SHEET TITLE
STRUCTURAL REPAIR DETAILS

SCALE	PROJECT No:	SHEET No:
AS SHOWN	2024-0660	S5.1

DRAWING SHEET SIZE: A1 (594x841) PLOT 1:1