


1 S5.2 THROUGH TANK WALL WINDOW INFILL DETAIL
1:20 LUMP SUM PRICE

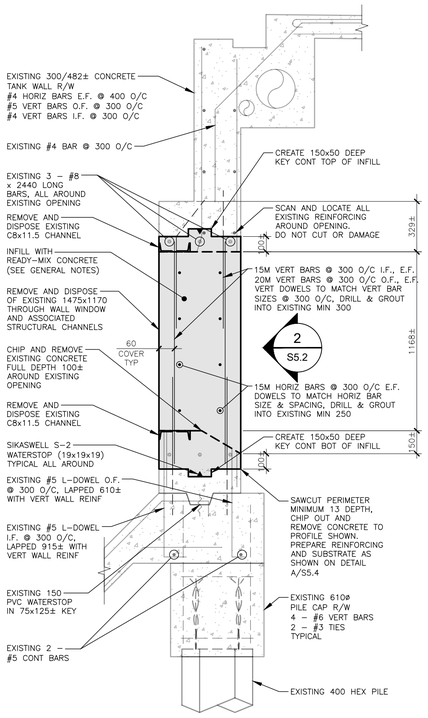


2 S5.2 THROUGH TANK WALL WINDOW INFILL ELEVATION
1:10 LUMP SUM PRICE




2 S5.2 THROUGH TANK WALL LIGHT INFILL DETAIL
1:20 LUMP SUM PRICE

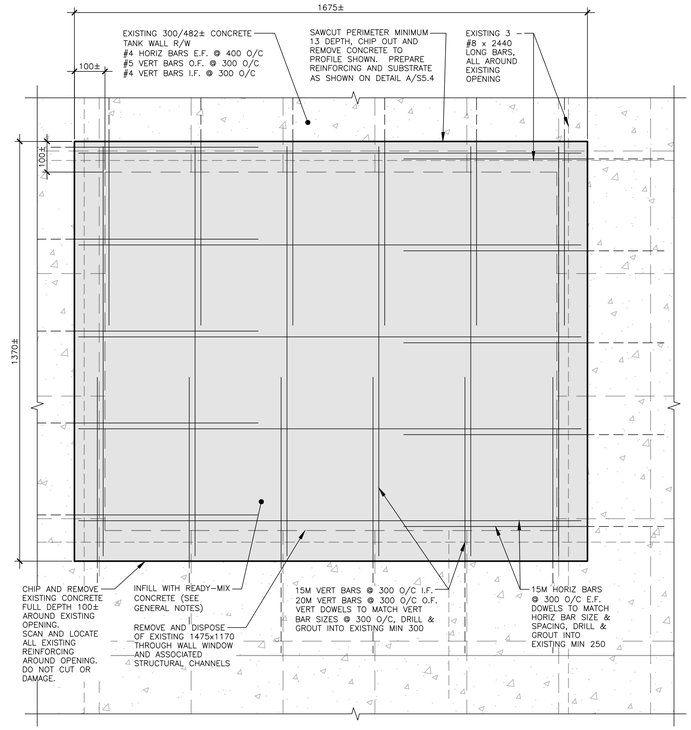


4 S5.2 THROUGH TANK WALL LIGHT INFILL ELEVATION
1:10 LUMP SUM PRICE

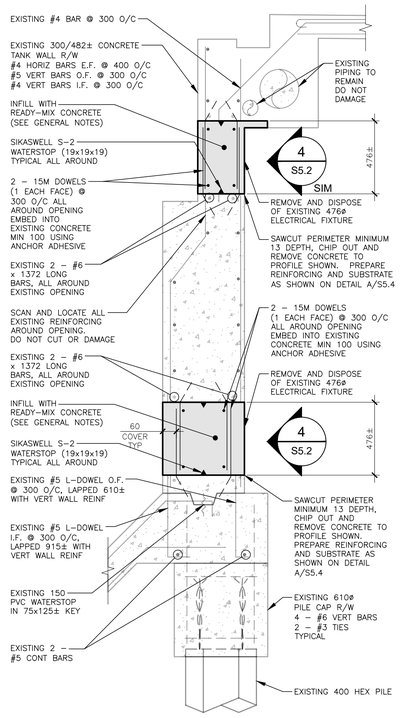


5 S5.2 FLOOR CONSTRUCTION JOINT
1:10 LUMP SUM PRICE

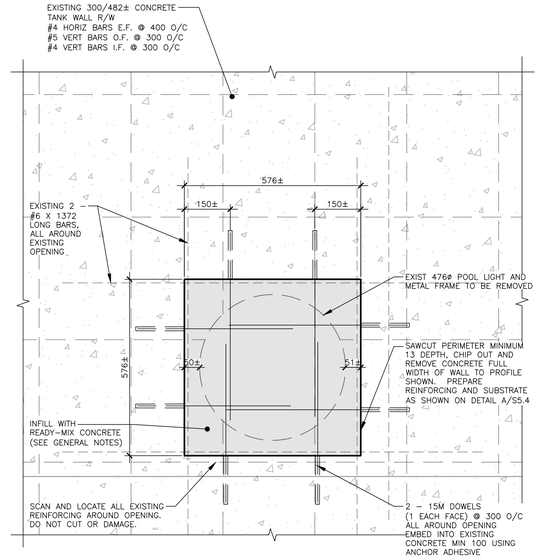


6 S5.2 WALL CONSTRUCTION JOINT
1:10 LUMP SUM PRICE

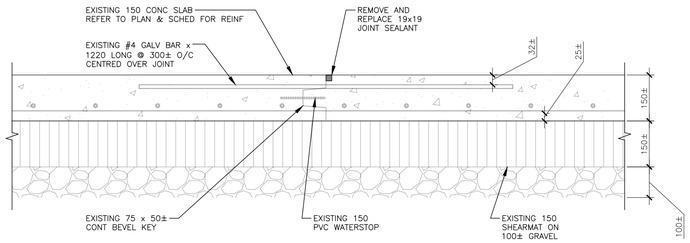


7 S5.2 ACCESSIBLE CHAIR LIFT ANCHOR DETAIL
1:10 LUMP SUM PRICE

2024-0660

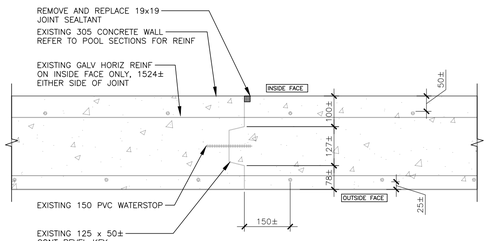CrosierKilgour
Structural Engineering & Building Performance

ENGINEERS GEOSCIENTISTS MANITOBA
Certificate of Authorization
Crosier Kilgour & Partners Ltd.
No. 235
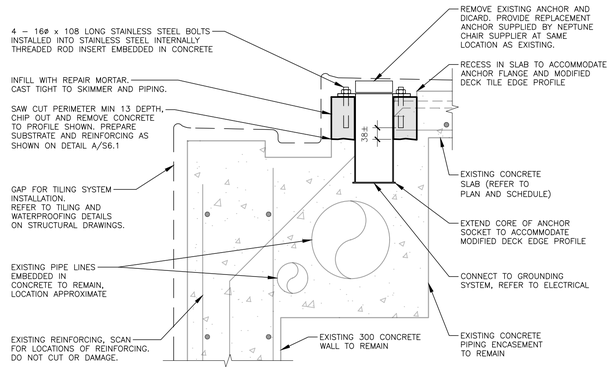
| No. | REVISION/DESCRIPTION | BY | DATE |
|---|---|---|---|
| | | | |
| | | | |
| 0 | ISSUED FOR CONSTRUCTION | DJM | 2026-08-17 |

SEAL

PROVINCE OF MANITOBA
D.J. MIZAK
Member
20801
REGISTERED PROFESSIONAL ENGINEER
2026-08-17

| DATE | DESIGNED | DRAWN | CHECKED | APPROVED |
|---|---|---|---|---|
| 2026-08-17 | TRB | MS/SAS | SMC | DJM |

THE CITY OF WINNIPEG
ASSETS & PROJECT MANAGEMENT DEPARTMENT
MUNICIPAL ACCOMMODATIONS DIVISION
3-65 GARRY STREET, R3C 4K4

PROJECT
PAN AM POOL
POOL RENEWAL

25 POSEIDON BAY

SHEET TITLE
STRUCTURAL REPAIR DETAILS

| SCALE | PROJECT No: | SHEET No: |
|---|---|---|
| AS SHOWN | 2024-0660 | S5.2 |

DRAWING SHEET SIZE: A1 (594x841) PLOT 1:1