




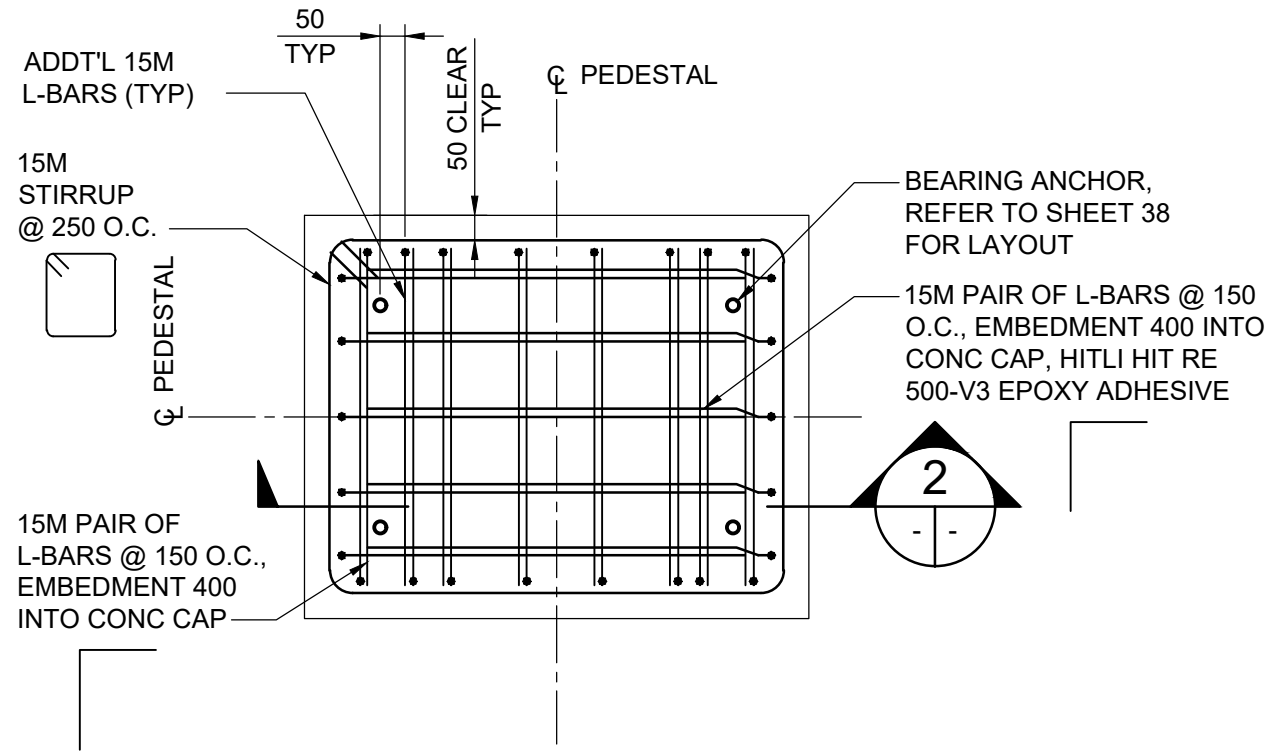


1 PEDESTAL P7 REINF
1 : 15
- PEDESTAL P7 SHOWN, P8 SIMILAR

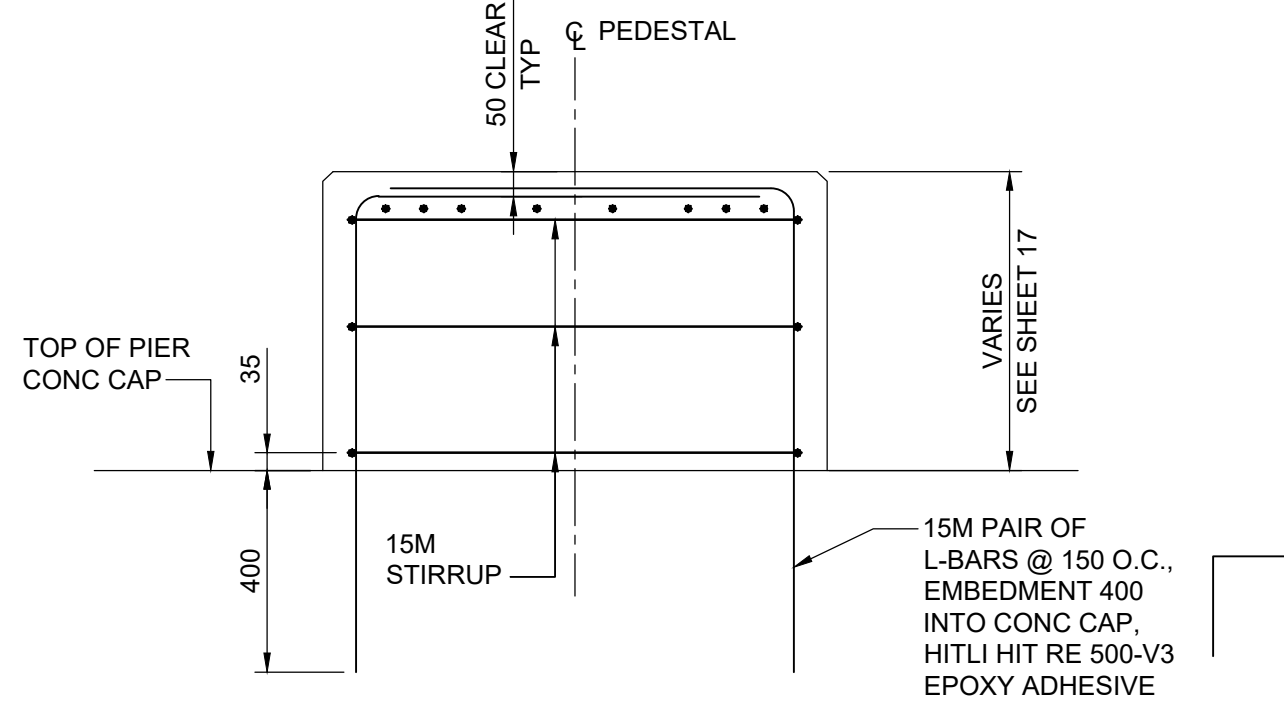

2 SECTION
1 : 15
- PEDESTAL P7 SHOWN, P8 SIMILAR

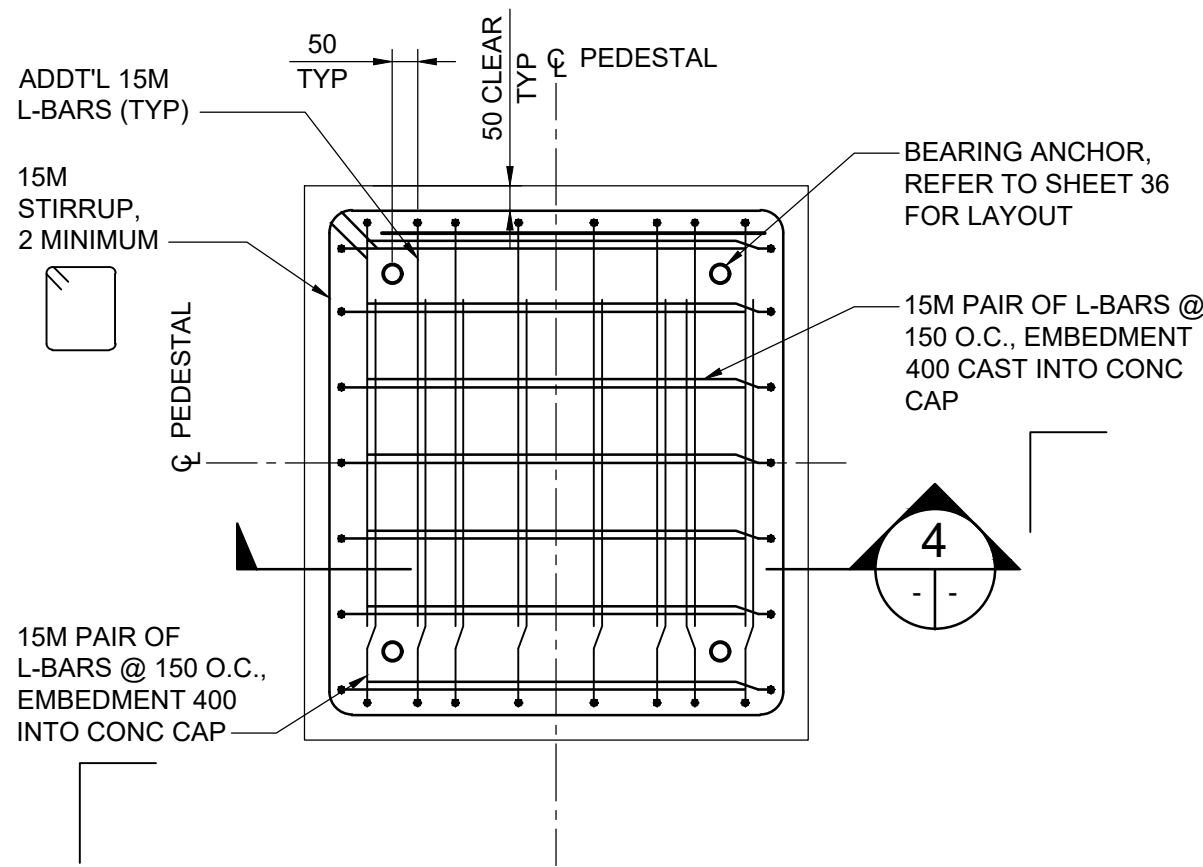

3 PEDESTAL P5 REINF
1 : 15
- PEDESTAL P5 SHOWN, P6 SIMILAR

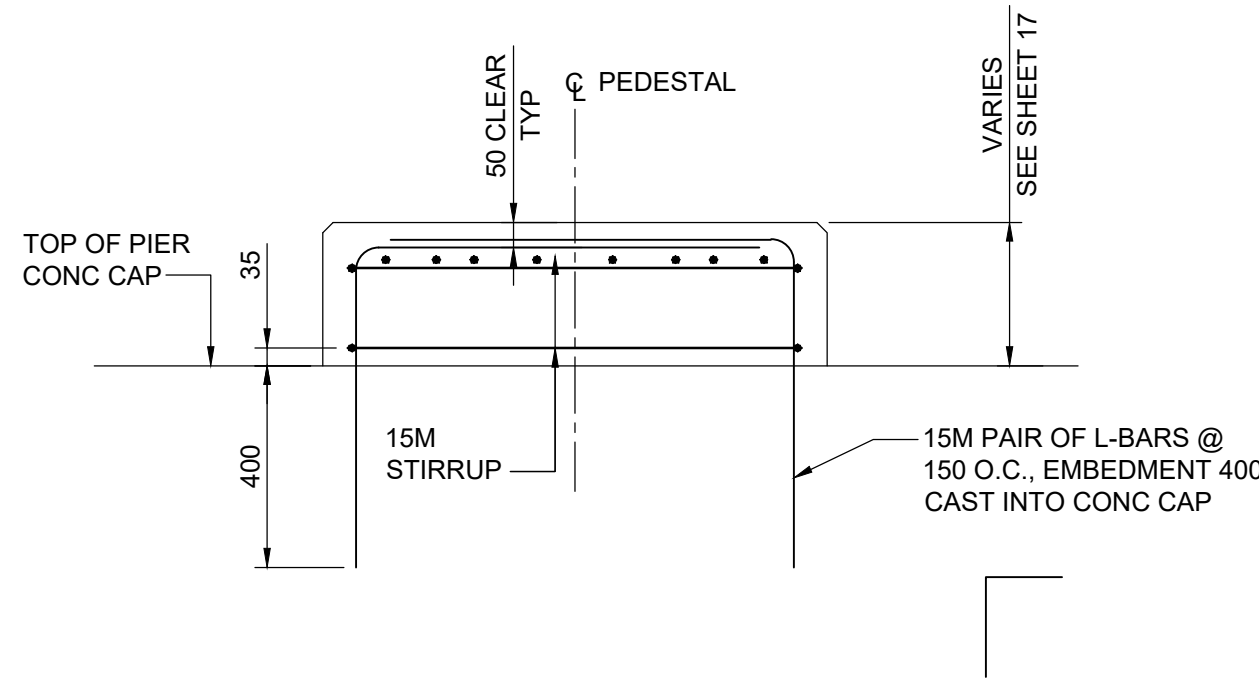

4 SECTION
1 : 15
- PEDESTAL P5 SHOWN, P6 SIMILAR



VERTICAL DATUM:			
HORIZONTAL DATUM:			
0	ISSUED FOR TENDER	26.07.15	TN
NO.	REVISIONS	DATE	BY



DESIGNED BY	RE	REVIEWED BY	TN
DRAWN BY	BM	APPROVED BY	MJB
SCALE:	AS NOTED	ACCEPTED BY	DATE
		CAM WARD, P.ENG.	26.07.15
DATE	26.07.15		



CONSULTANT DRAWING NO.
704-INF.MBI03029-01-DWG-S3032



THE CITY OF WINNIPEG
PUBLIC WORKS DEPARTMENT
ENGINEERING DIVISION

LOUISE BRIDGE SUBSTRUCTURE REHABILITATION
AND RIVERBANK STABILIZATION WORKS
PIER SU.4 - PHASE 2 CONSTRUCTION
REINFORCING DETAILS SHEET 7

CITY DRAWING NUMBER
B107-26-032
SHEET 32 OF 39
32