


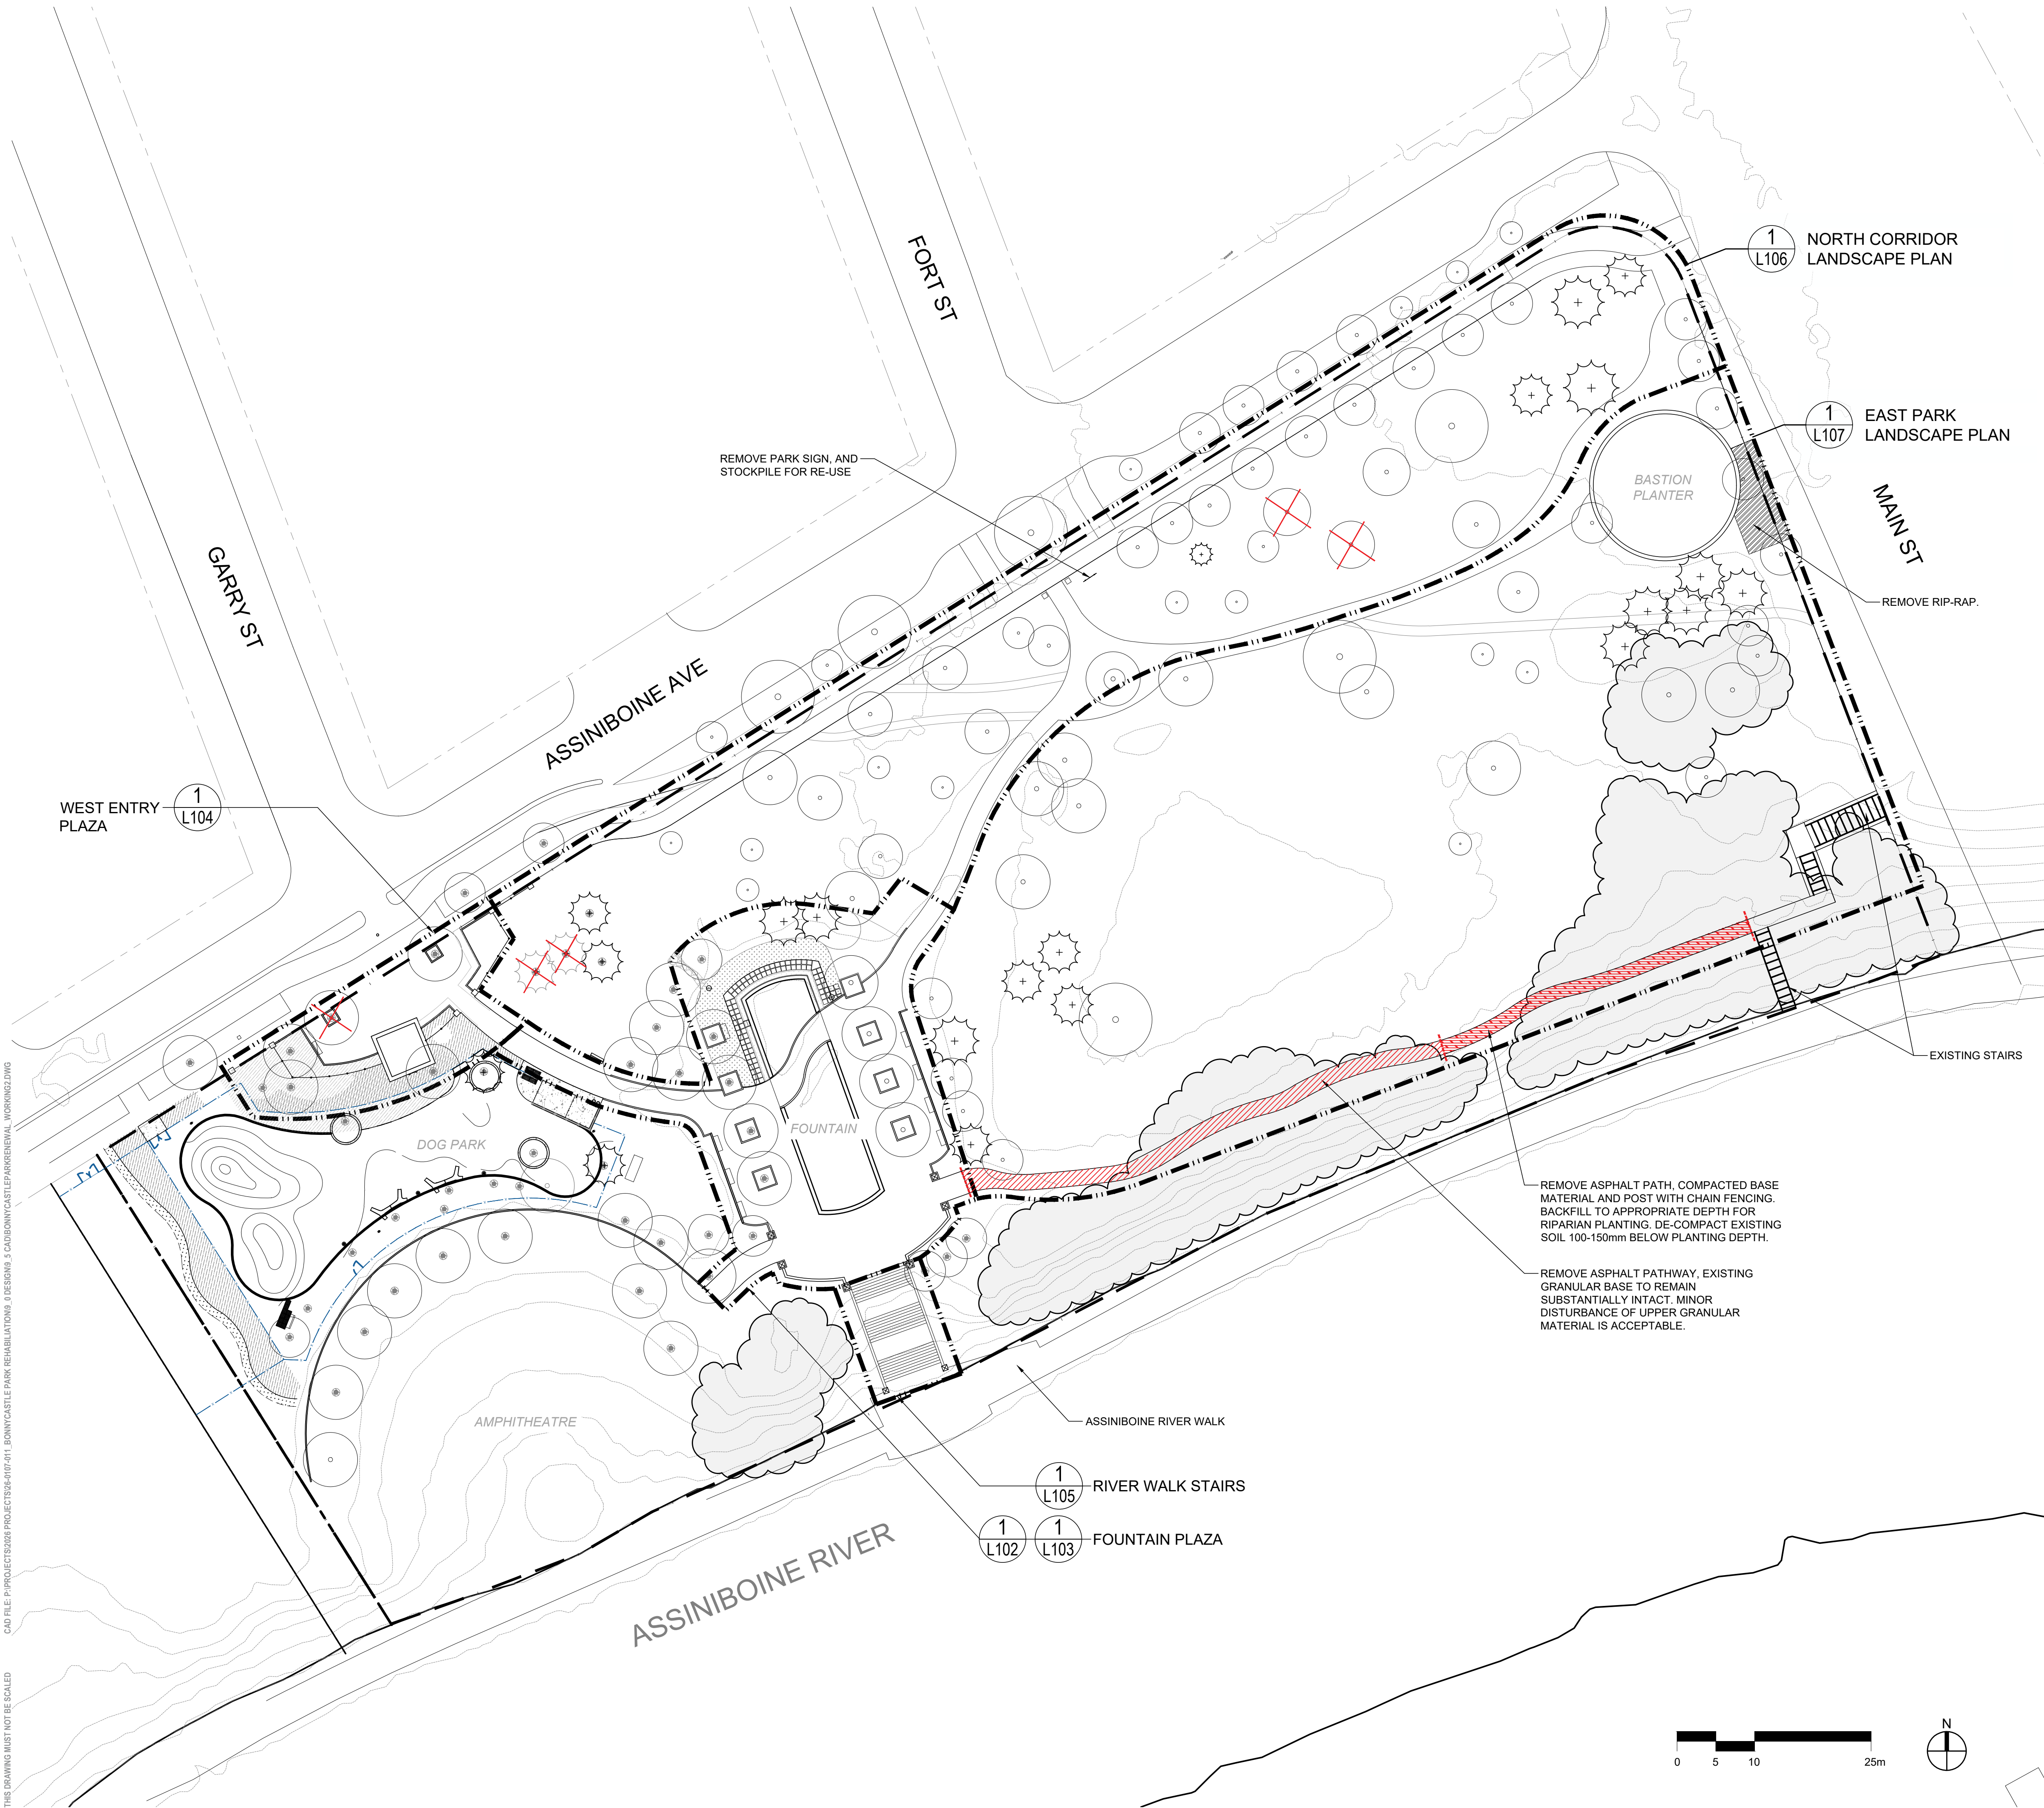

REMOVAL NOTES

1. REMOVAL NOTES APPLY TO REMOVALS THROUGHOUT DRAWING PACKAGE
2. EXTENT OF REMOVALS TO BE DETERMINED ON SITE
3. CONTRACTOR TO LAYOUT EXTENTS OF EXCAVATION AND REMOVALS WITH CONTRACT ADMINISTRATOR PRIOR TO ANY CONSTRUCTION
4. IF POWER EQUIPMENT IS TO BE USED FOR EXCAVATION ON THIS PROJECT THE CONTRACTOR MUST:
A) NOTIFY ALL UTILITIES OF THE PROPOSED LOCATION OF EXCAVATION
B) TAKE PRECAUTION TO AVOID DAMAGE TO ALL UTILITIES
5. REFER ALSO TO WRITTEN SPECIFICATIONS AND COW STANDARDS

TREE PROTECTION NOTES

1. TREE PROTECTION NOTES APPLY TO ALL AREAS THROUGHOUT THE DRAWING SET
2. WHERE TREES ARE TO BE PRESERVED, A TREE PROTECTION PLAN IS REQUIRED TO BE SUBMITTED TO THE CONTRACT ADMINISTRATOR PRIOR TO START OF CONSTRUCTION.
3. CONTRACTOR TO VERIFY TREE LOCATIONS ON SITE AND REPORT ANY DISCREPANCIES TO THE CONTRACT ADMINISTRATOR.

LEGEND

- PROPERTY LINE
- - - LIMIT OF WORK
- ⊙ EXISTING TREE
- ⊗ EXISTING TREE (TO BE REMOVED)
- ▨ EXISTING PLANTING BED
- ▤ EXISTING NATURAL TURF
- ▧ EXISTING ASPHALT PAVING (TO BE REMOVED, GRANULAR BASE TO REMAIN)
- ▩ EXISTING ASPHALT PAVING (TO BE REMOVED ALONG WITH GRANULAR BASE)
- EXISTING RIPRAP (TO BE REMOVED)
- 1M CONTOUR

01	2026-09-04	ISSUED FOR TENDER	MP
REV	DATE	DESCRIPTION	BY
SEAL			

PRELIMINARY
NOT FOR CONSTRUCTION

CITY OF WINNIPEG

BONNYCASTLE PARK RENEWALS
WINNIPEG, MANITOBA

EXISTING, REMOVALS AND SITE
PLAN

PROJECT NO. 26-0107-011
DRAWN MP
APPROVED
PRINT DATE 2026-05-15
SCALE 1:400

L101

CAD FILE P:\PROJECTS\2026\PROJECTS\26-0107-011 BONNYCASTLE PARK RENEWALS\DESIGN\3 CAD\BONNYCASTLE PARK RENEWALS WORKING.DWG
THIS DRAWING MUST NOT BE SCALED