


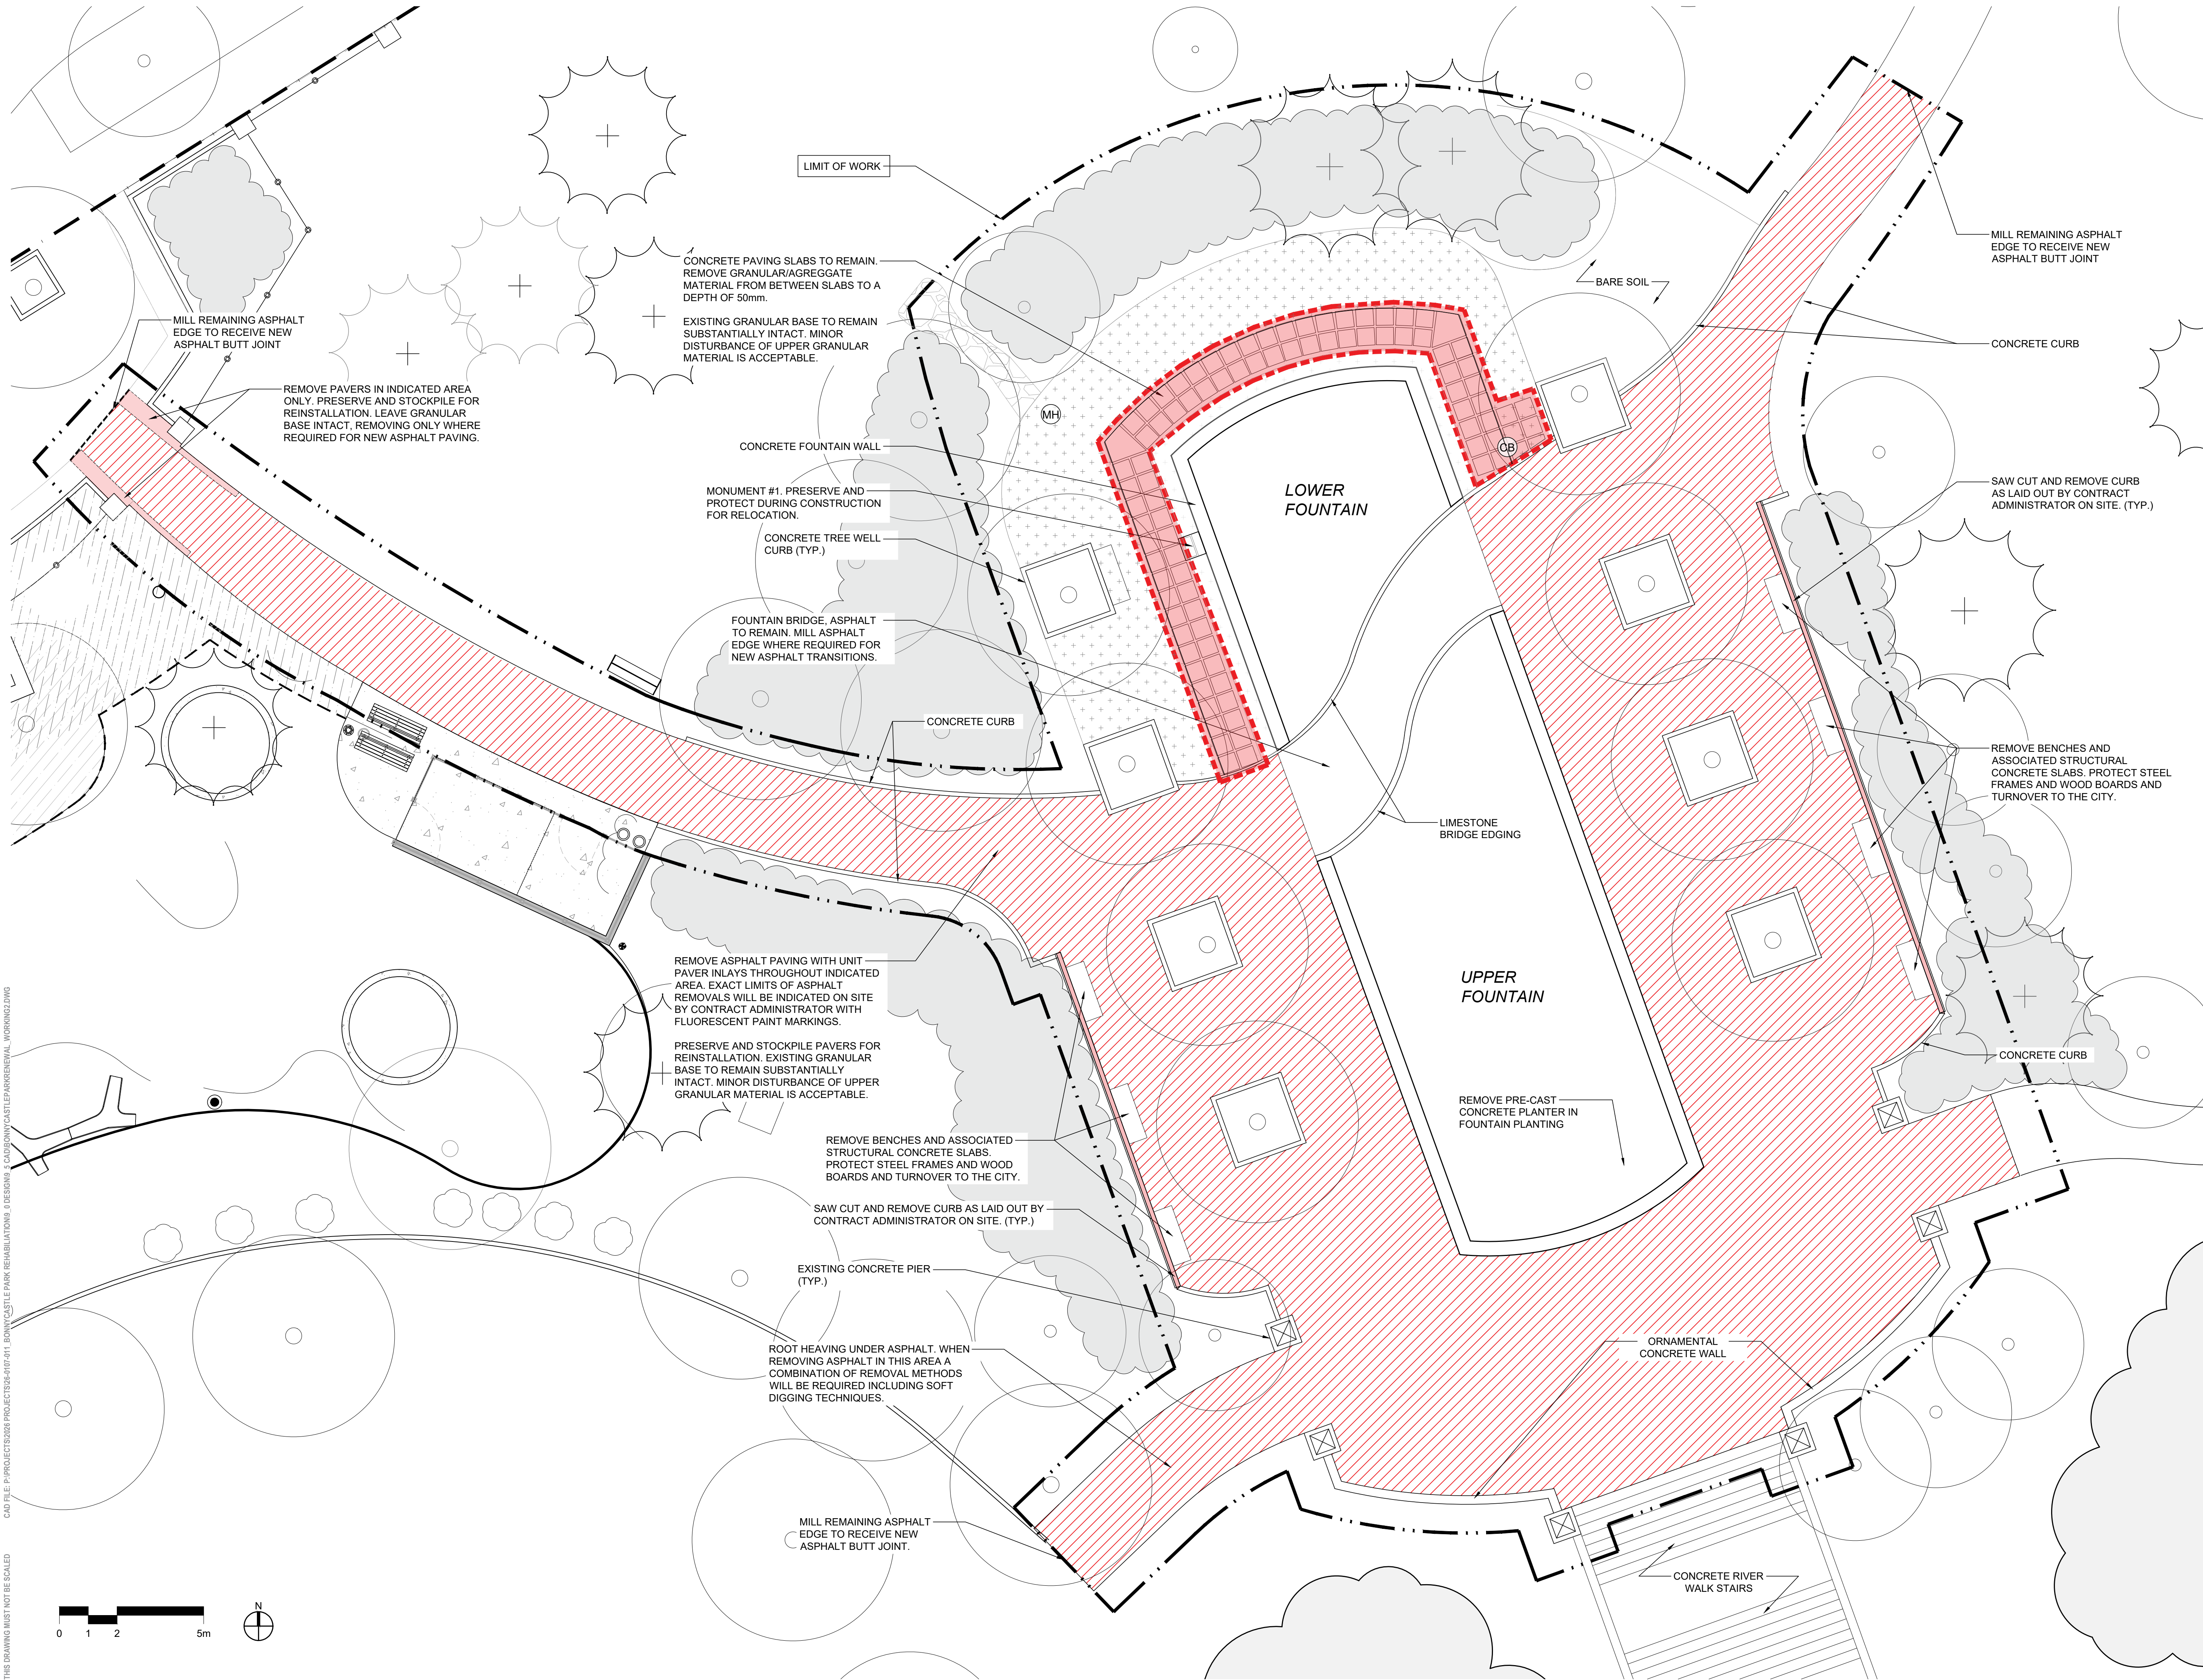

LEGEND

- LIMITS OF WORK
- EXISTING TREE
- EXISTING SHRUB PLANTING
- EXISTING NATURAL TURF
- EXISTING ASPHALT PAVING (TO BE REMOVED)
- EXISTING TYNDALL PATH

01	2026-09-04	ISSUED FOR TENDER	MP
REV	DATE	DESCRIPTION	BY
SEAL			

PRELIMINARY
NOT FOR CONSTRUCTION

CLIENT
CITY OF WINNIPEG

PROJECT
BONNYCASTLE PARK RENEWALS
WINNIPEG, MANITOBA

TITLE
EXISTING AND REMOVALS PLAN -
FOUNTAIN PLAZA

PROJECT NO. 26-0107-011
DRAWN MP
APPROVED
PRINT DATE 2026-05-15
SCALE 1:100