



LEGEND

- PROPERTY LINE
⊙ EXISTING TREE
☁ EXISTING SHRUB PLANTING
□ EXISTING PLANTING BED
□ PLANTING BED
■ CONCRETE

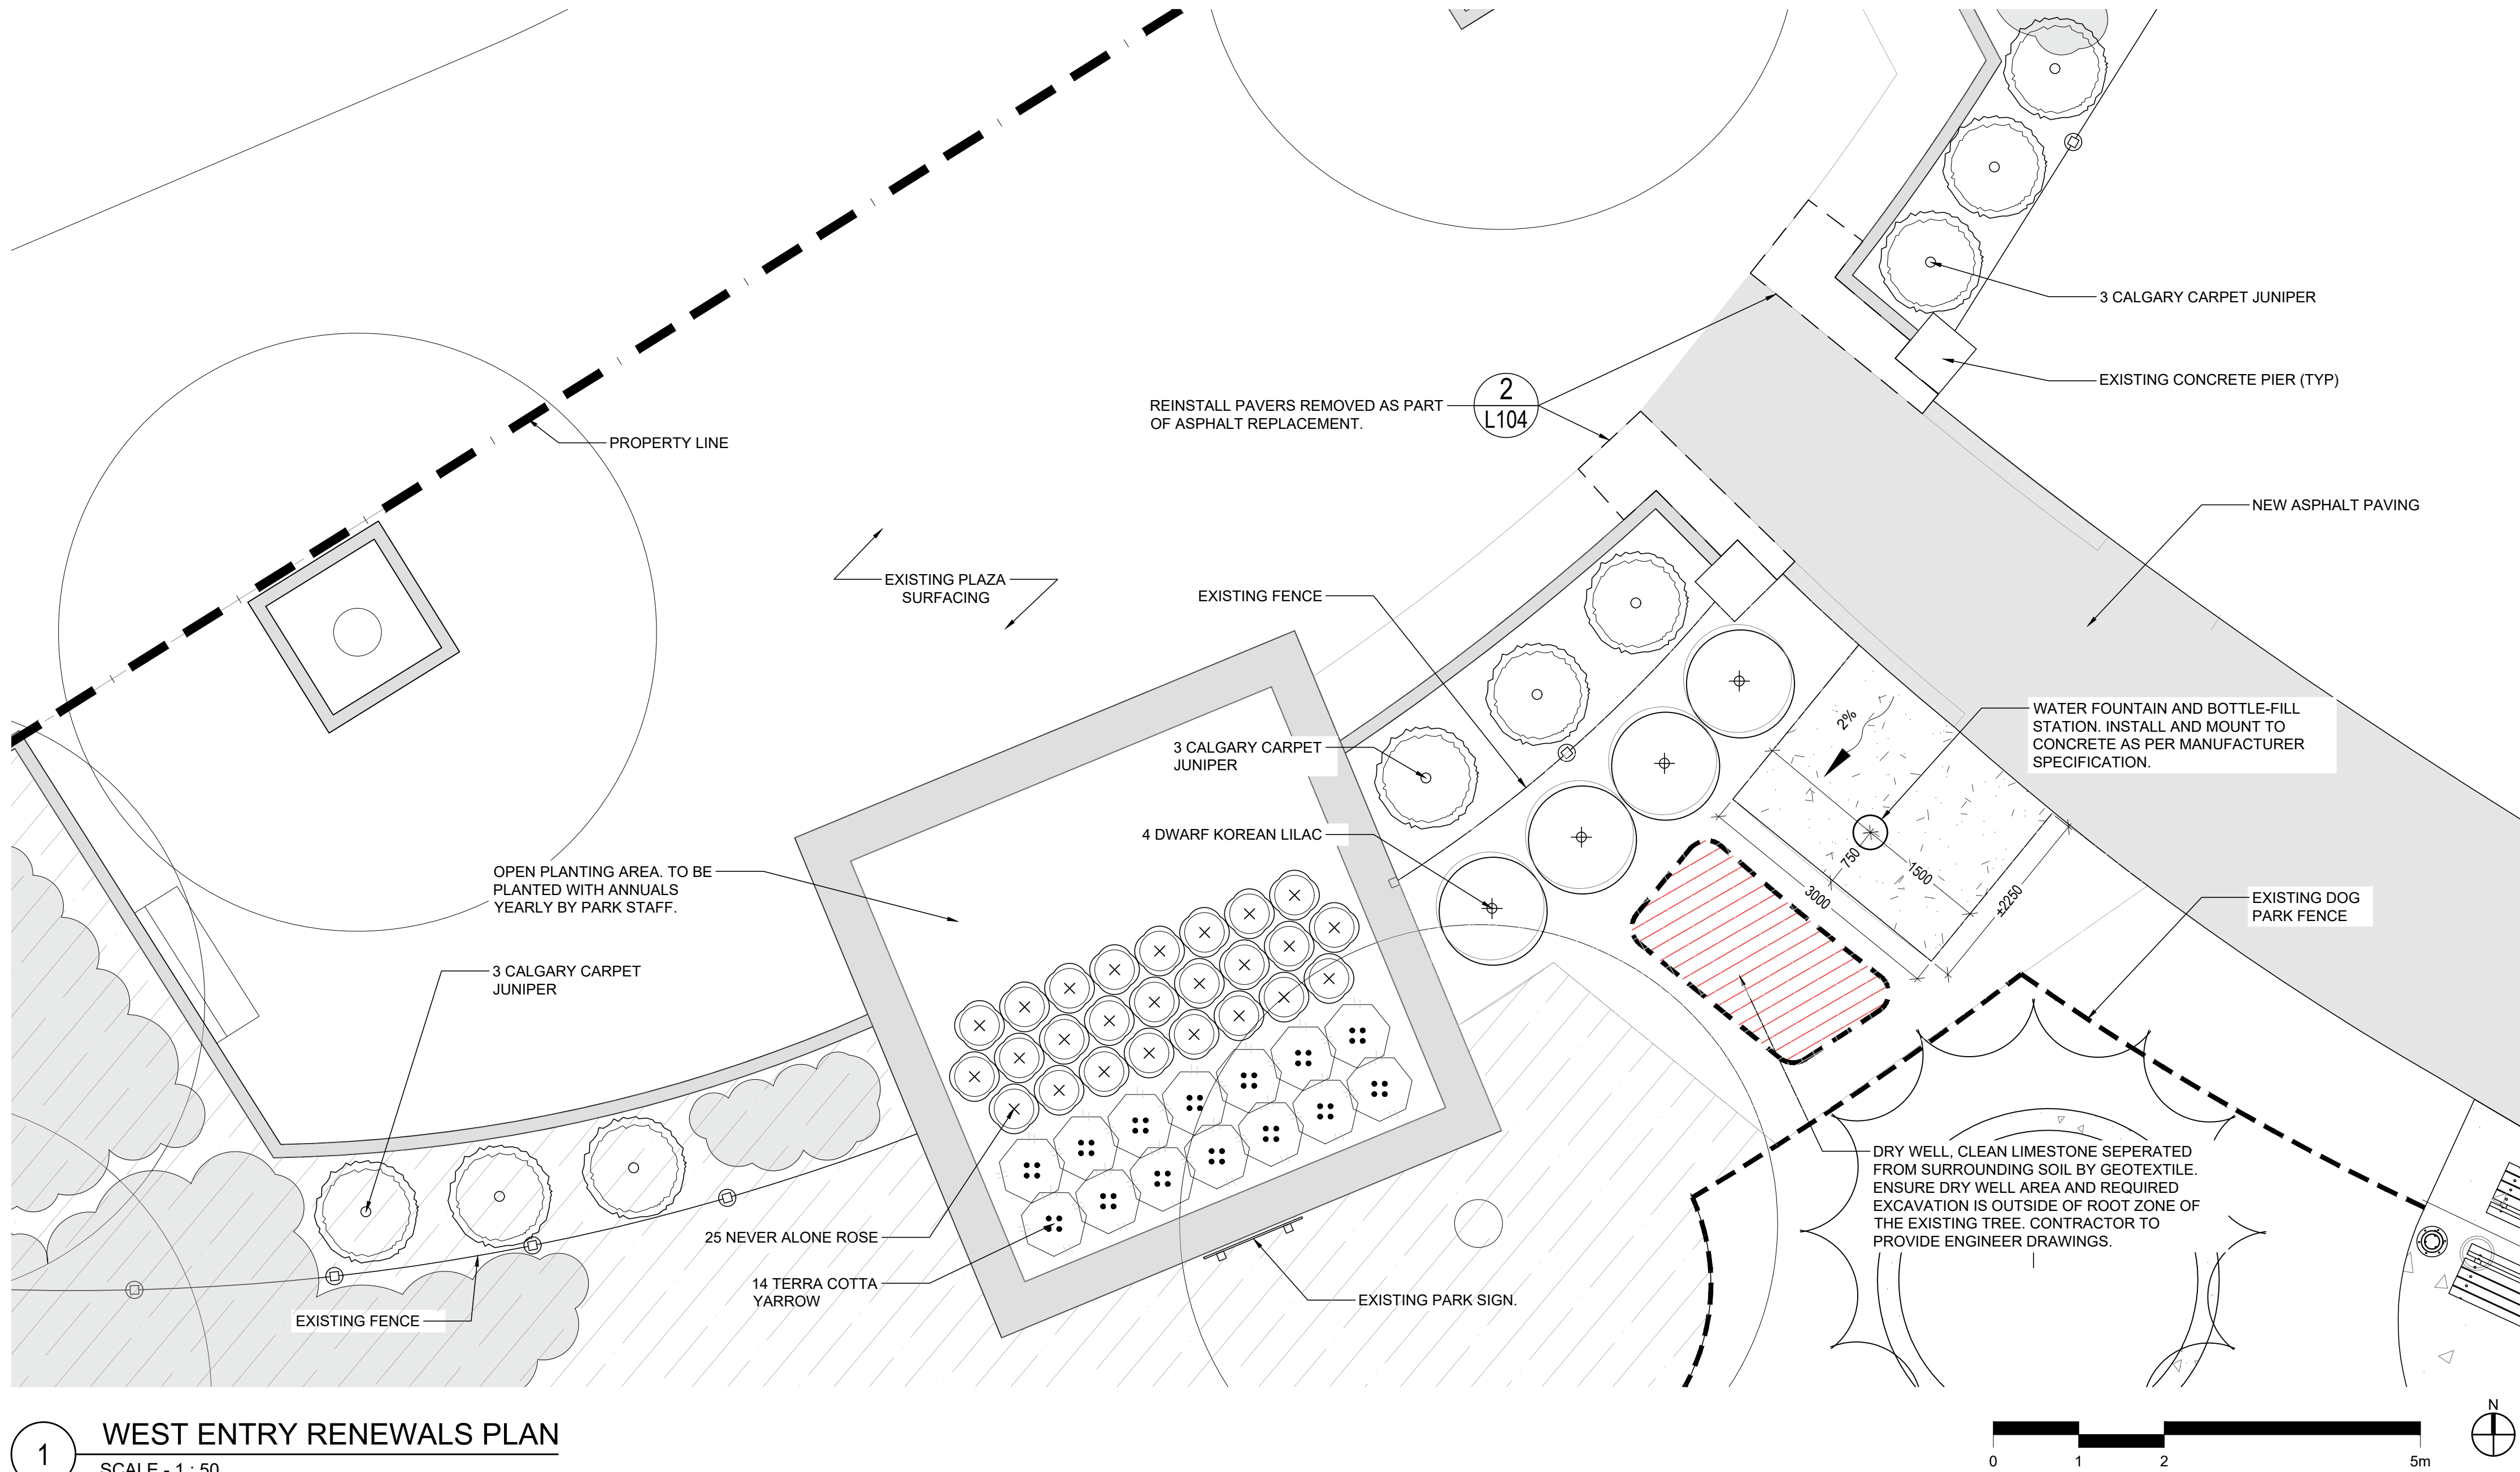

1 WEST ENTRY RENEWALS PLAN
SCALE - 1 : 50

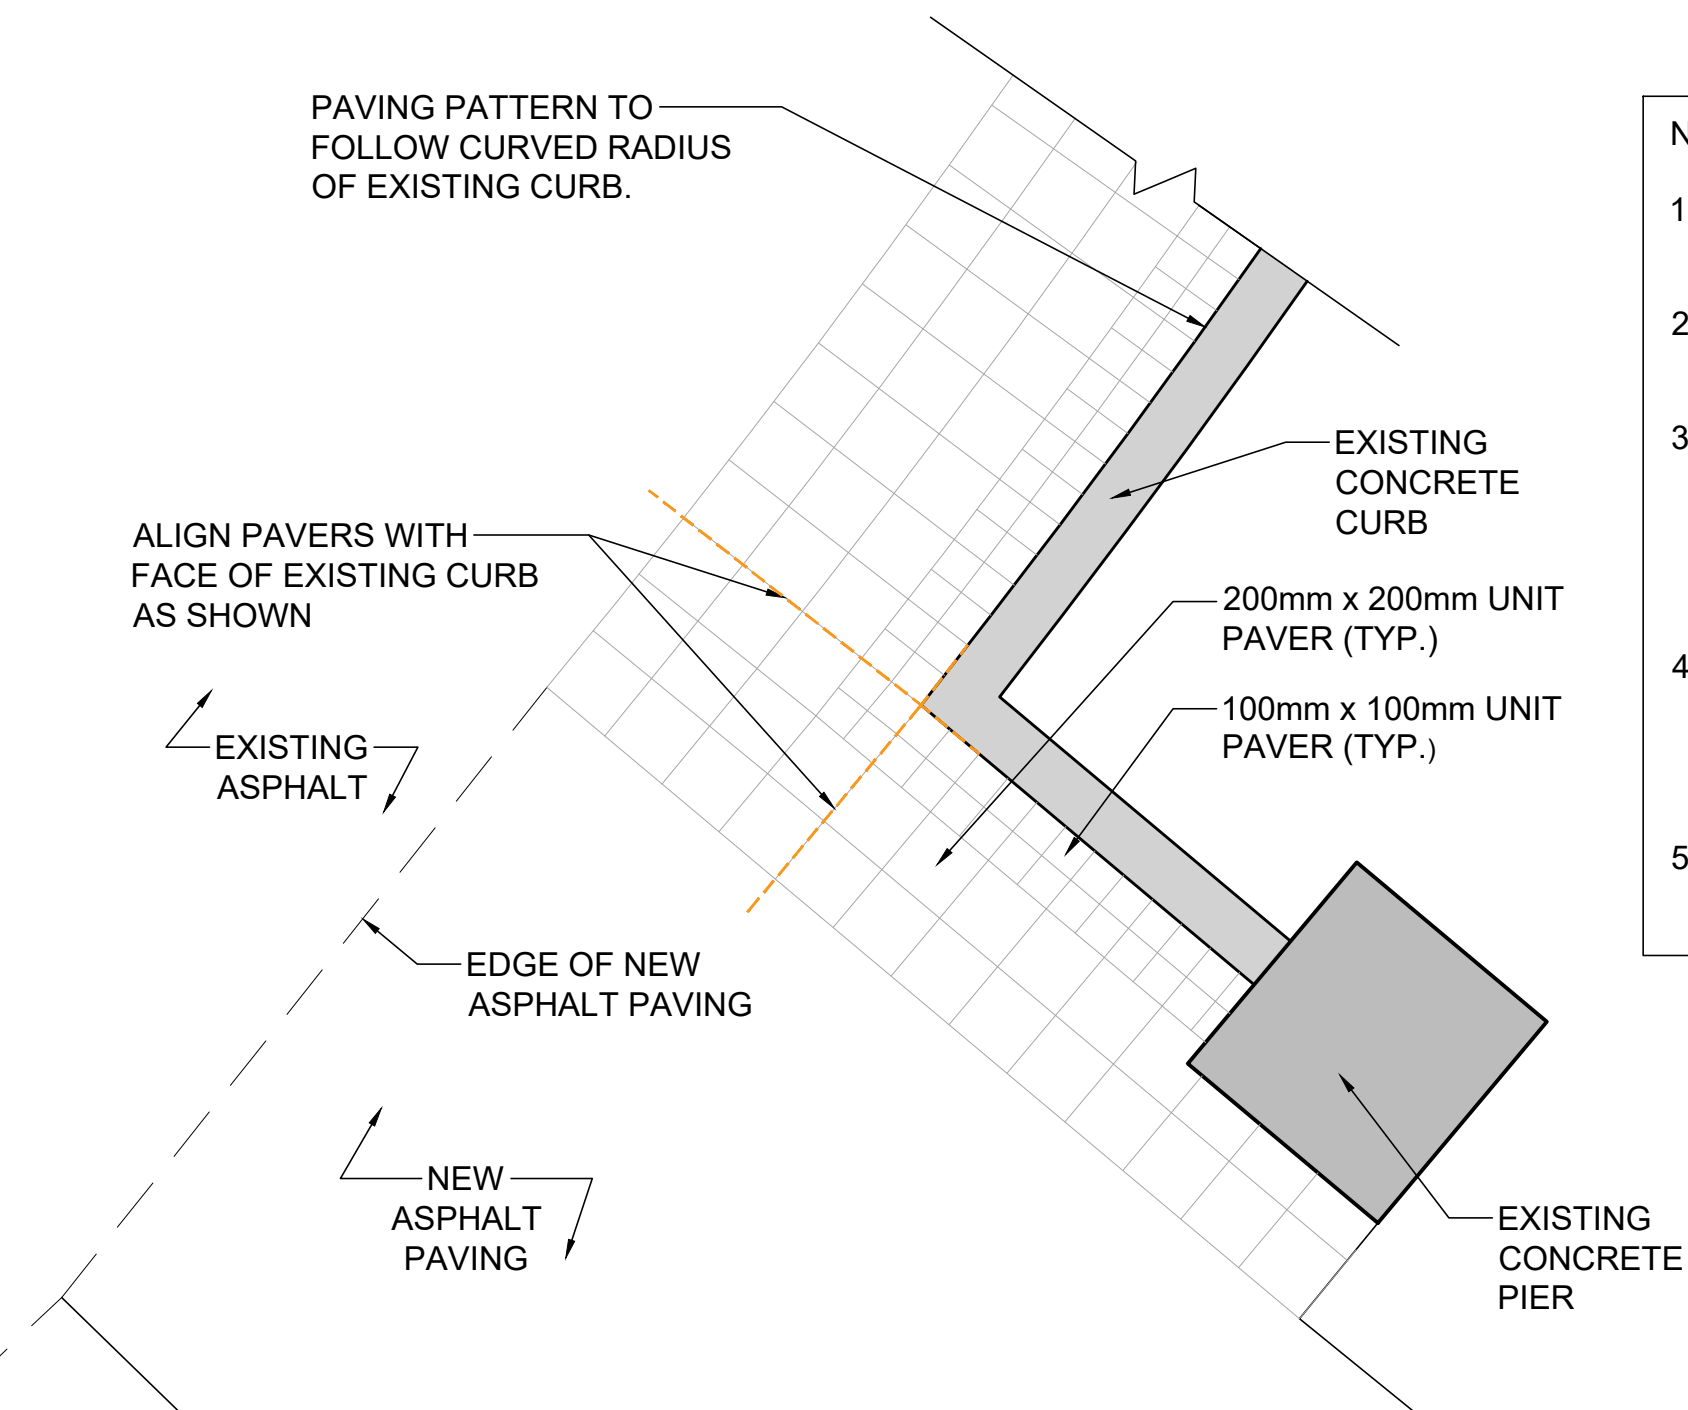

2 WEST ENTRY PAVER LAYOUT
SCALE - 1 : 20

NOTES:

1. INSTALL PAVERS AS PER COW SD-240A
2. PAVING PATTERN SHOWN FOR REFERENCE ONLY.
3. EXTENT OF PAVER REMOVAL SHALL BE LIMITED TO THE MINIMUM AREA REQUIRED FOR NEW ASPHALT PAVING WORK.
4. REINSTALL DISTURBED PAVERS TO MATCH EXISTING ADJACENT CONDITIONS.
5. PATTERN TO BE MIRRORED ON OTHER SIDE OF PATH

PLANT SCHEDULE

SYMBOL	QTY	COMMON NAME	BOTANICAL NAME	SIZE AND REMARKS (shown are minimum specifications)	SPACING
SHRUBS					
⊙	9	Calgary Carpet Juniper	<i>Juniperus sabina 'Monna'</i>	#2 Container. Min. 18" dia. Container Stock, Well Formed, Bushy Plants, Well Developed Root System.	As Shown
+	4	Dwarf Korean Lilac	<i>Syringa Meyer 'Palibin'</i>	400 cm Height. Potted #2. Min 4 main branches, bushy, even form.	As Shown
PERENNIALS					
⊗	25	Never Alone Rose	<i>Rosa 'Never Alone'</i>	#1 Container. Well developed Root System. Min. 3 runners	As Shown
⊕	14	Terra Cotta Yarrow	<i>Achillea millefolium 'Terracotta'</i>	#1 Container. #1 Fan Division. Well developed root system.	450mm

01	2026-09-04	ISSUED FOR TENDER	MP
REV	DATE	DESCRIPTION	BY
SEAL			

PRELIMINARY
NOT FOR CONSTRUCTION

CLIENT
CITY OF WINNIPEG

PROJECT
BONNYCASTLE PARK RENEWALS
WINNIPEG, MANITOBA

TITLE
WEST ENTRY LANDSCAPE PLAN

PROJECT NO. 26-0107-011
DRAWN MP
APPROVED
PRINT DATE 2026-05-15
SCALE AS SHOWN