


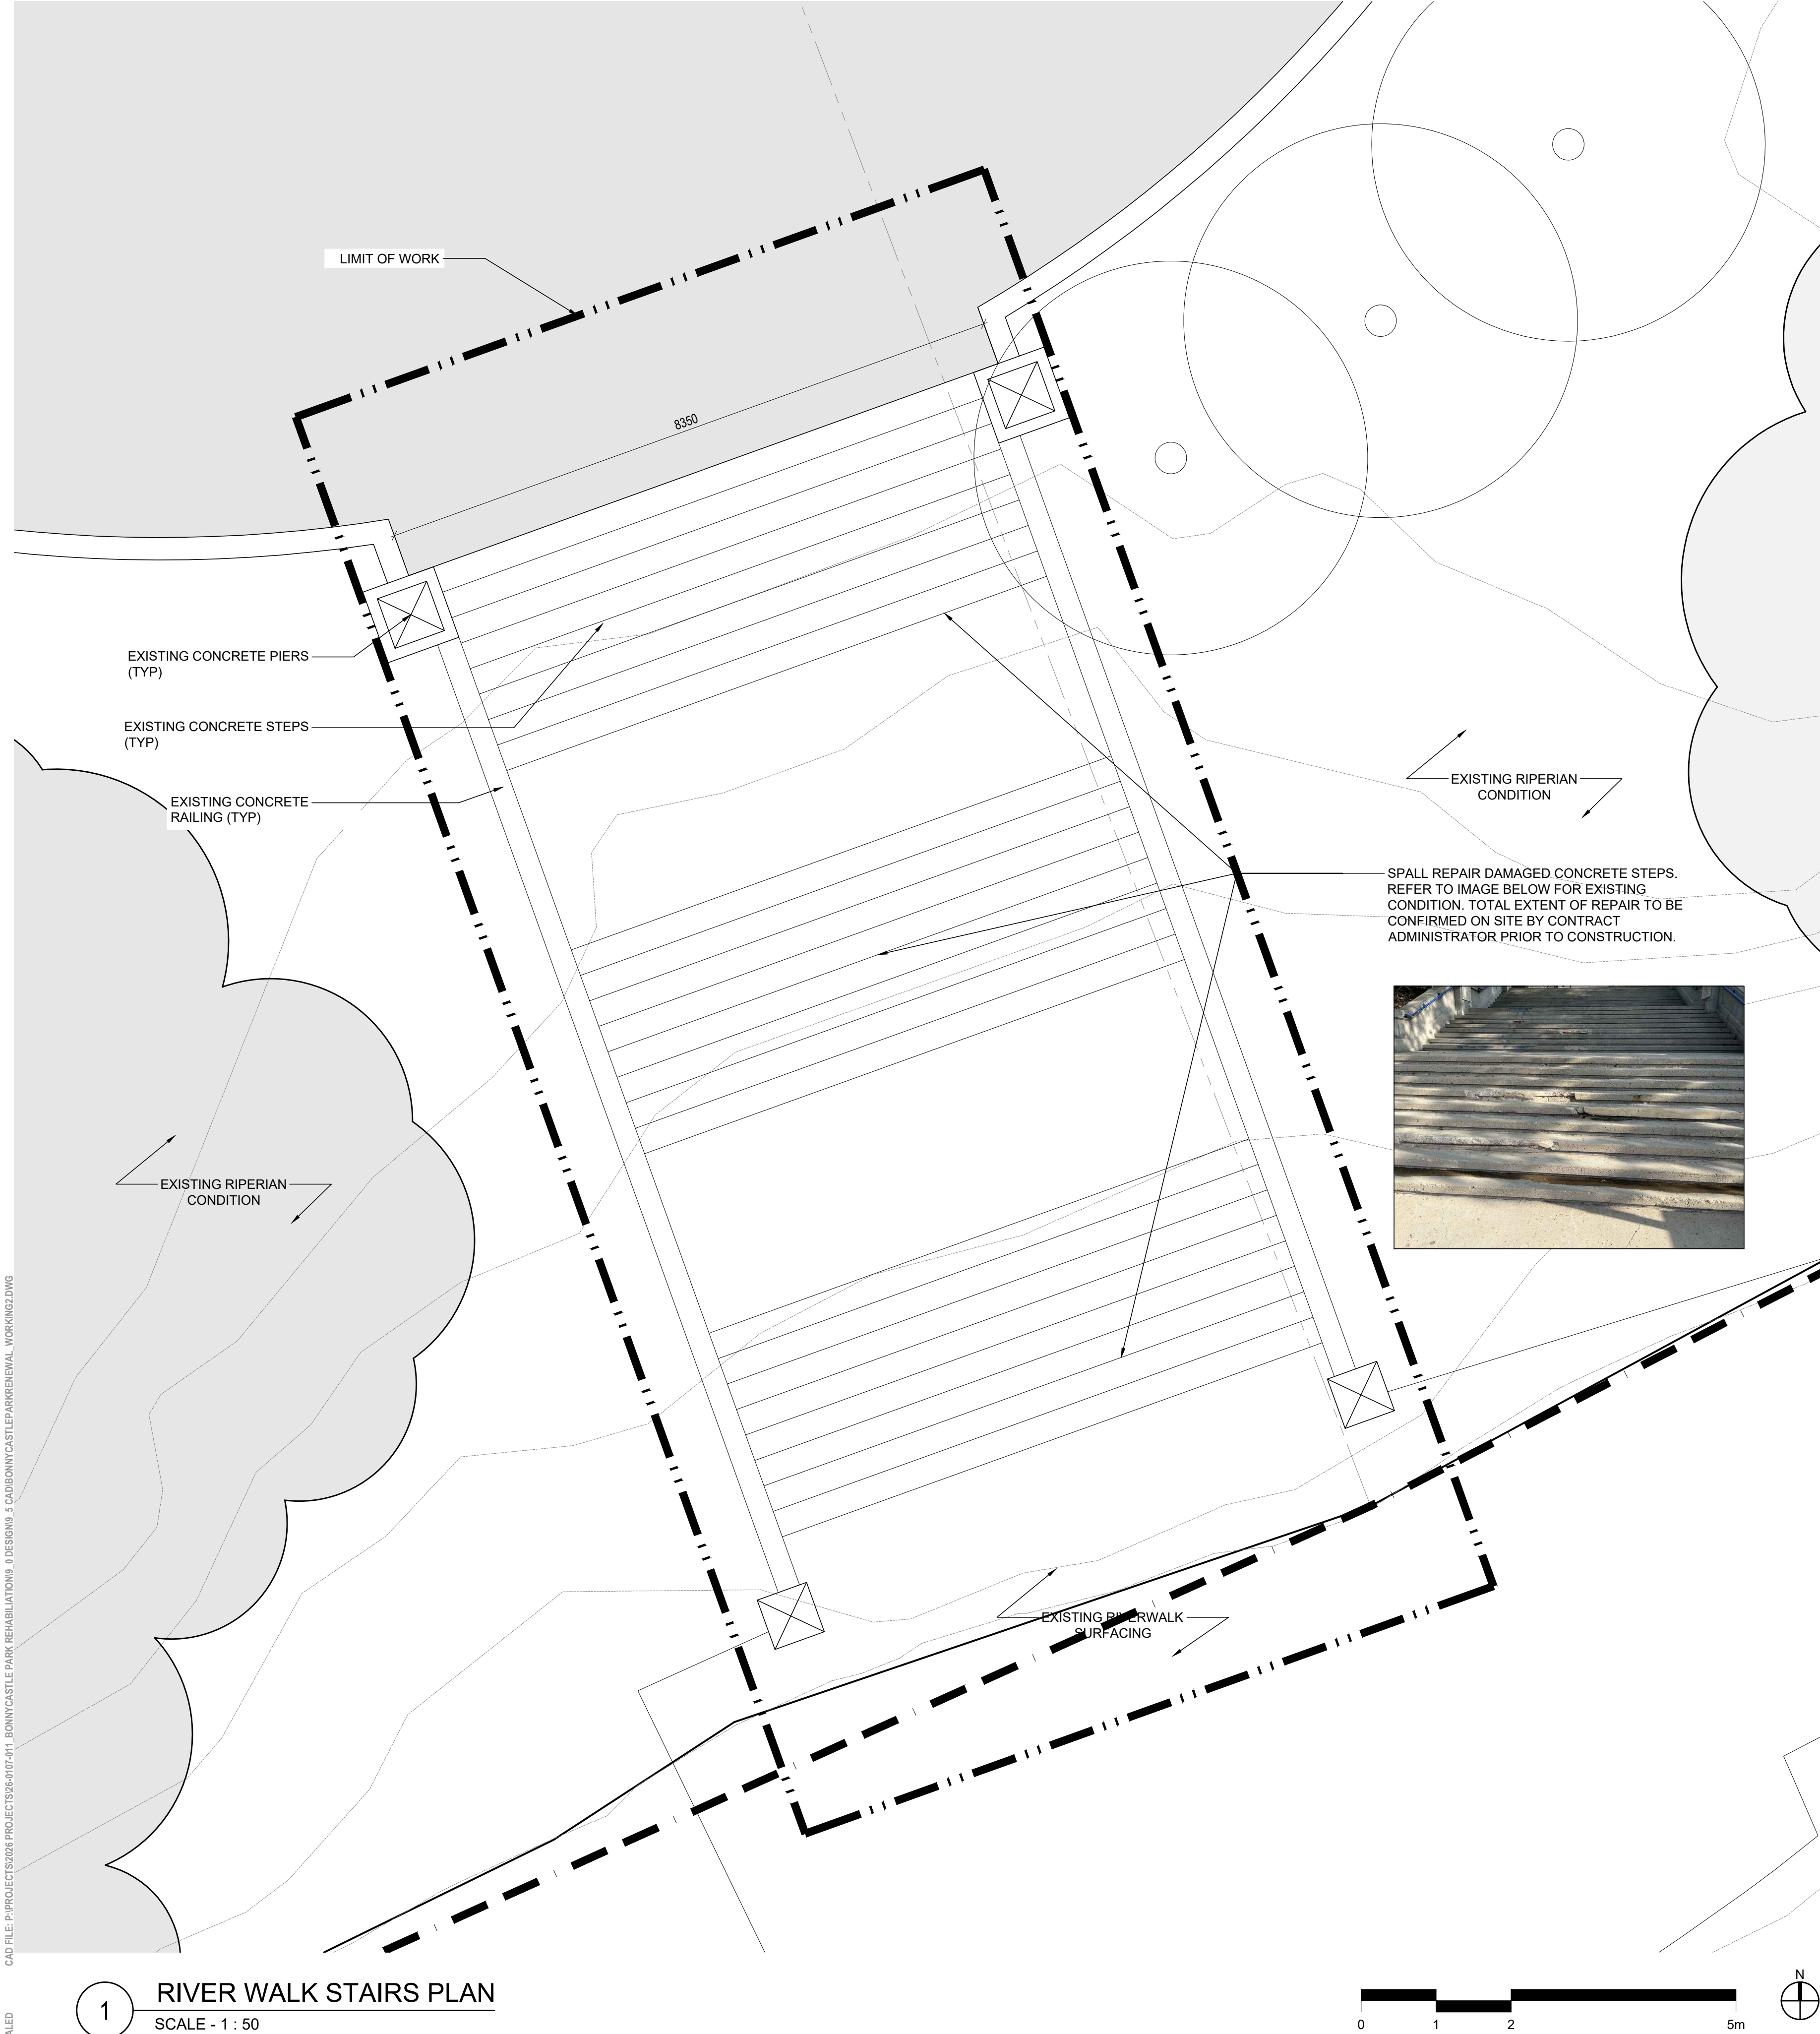

CAD FILE P:\PROJECTS\2026 PROJECTS\26-0107-011 BONNYCASTLE PARK REHABILITATION\DESIGN\3 CAD\BONNYCASTLE PARK RENEWALS\WORKING.DWG
THIS DRAWING MUST NOT BE SCALED

1 RIVER WALK STAIRS PLAN
SCALE - 1 : 50



LEGEND

- PROPERTY LINE
- - - - - LIMIT OF WORK
- EXISTING TREE

01	2026-09-04	ISSUED FOR TENDER	MP
REV	DATE	DESCRIPTION	BY
SEAL			

PRELIMINARY
NOT FOR CONSTRUCTION

CLIENT
CITY OF WINNIPEG

PROJECT
BONNYCASTLE PARK RENEWALS
WINNIPEG, MANITOBA

TITLE
RIVER WALK STAIRS RENEWALS

PROJECT NO. 26-0107-011
DRAWN MP
APPROVED
PRINT DATE 2026-05-15
SCALE AS SHOWN