


ASSINIBOINE AVE

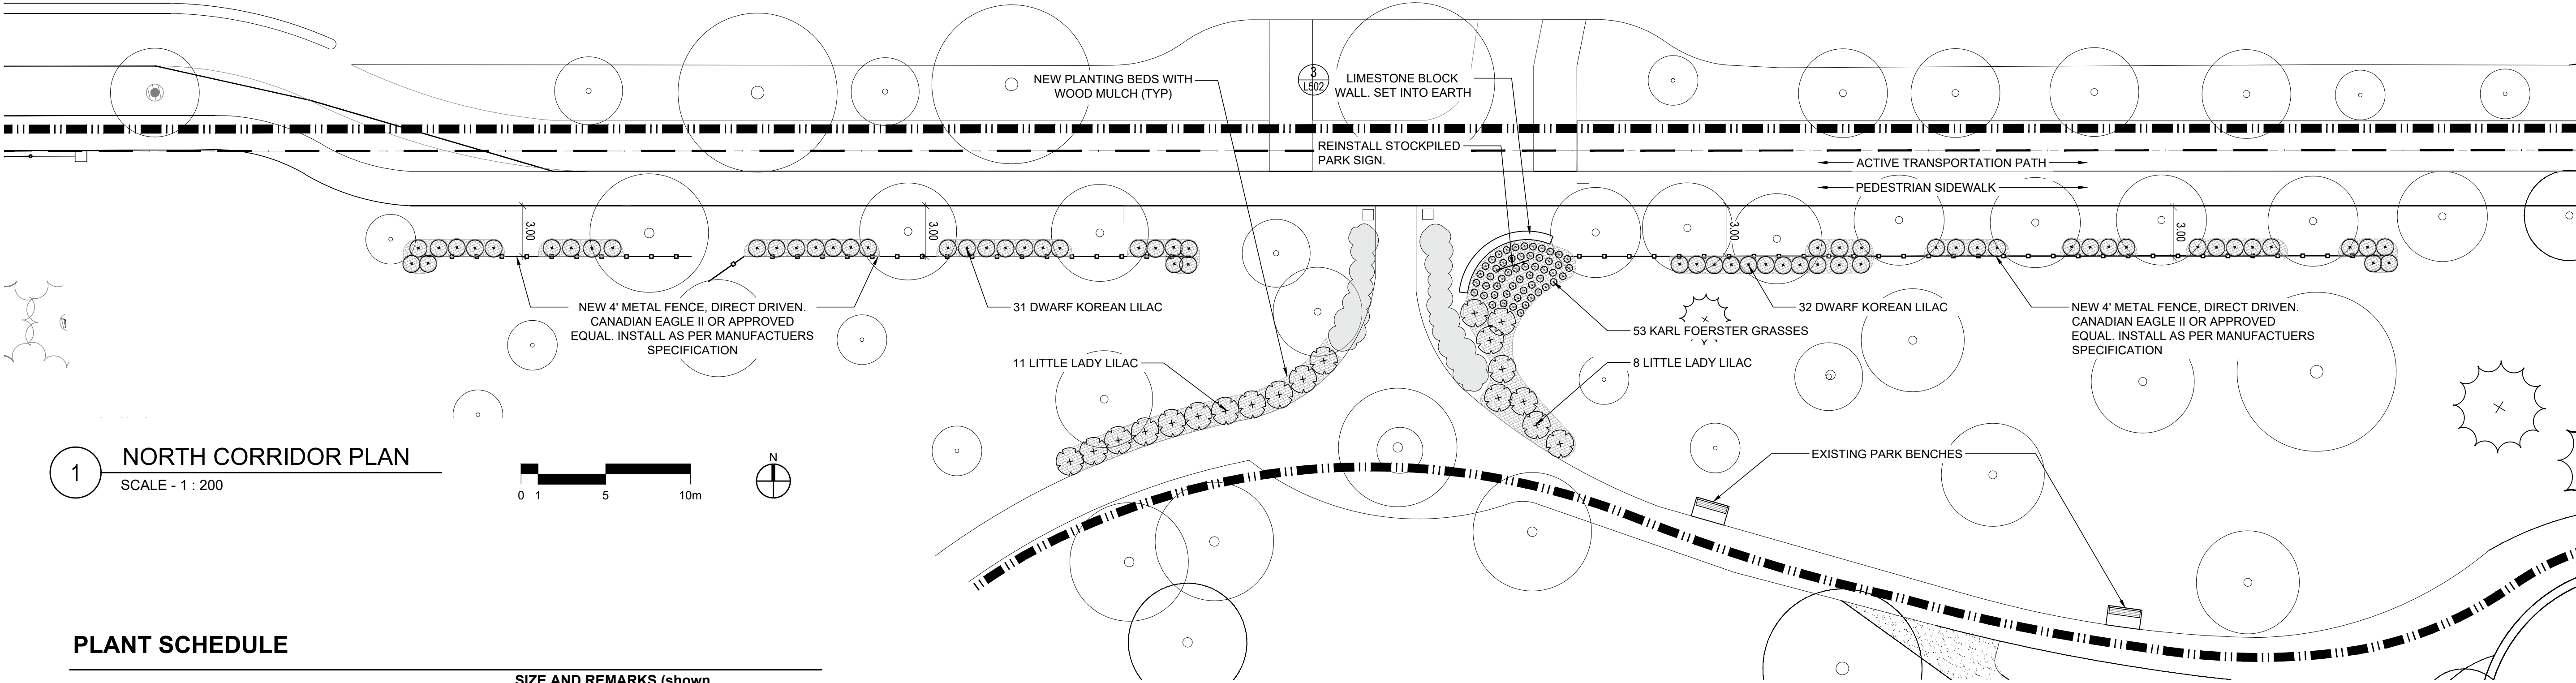

PLANT SCHEDULE

SYMBOL	QTY	COMMON NAME	BOTANICAL NAME	SIZE AND REMARKS (shown are minimum specifications)	SPACING
SHRUBS					
	19	Little Lady Lilac	Syringa x 'Jeflady'	#2 container. 400-500mm Height. Well developed root system. Full, bushy plant.	As Shown
	63	Dwarf Korean Lilac	Syringa Meyerii 'Palibin'	400 cm Height. Potted #2. Min 4 main branches, bushy, even form.	As Shown
GRASSES					
	53	Karl Foerster Feather Reed Grass	Calamagrostis acutiflora 'Karl Foerster'	#1 Container. 2 year old plants. Well developed root system.	600mm O.C.

LEGEND

- PROPERTY LINE
- LIMIT OF WORK
- ⊗ EXISTING TREE
- PLANTING BED

01	2026-09-04	ISSUED FOR TENDER	MP
REV	DATE	DESCRIPTION	BY
SEAL			

PRELIMINARY
NOT FOR CONSTRUCTION

CITY OF WINNIPEG

BONNYCASTLE PARK RENEWALS
WINNIPEG, MANITOBA

NORTH CORRIDOR LANDSCAPE
PLAN

PROJECT NO. 26-0107-011
DRAWN MP
APPROVED
PRINT DATE 2026-05-15
SCALE AS SHOWN