

LEGEND

- | | |
|---|---|
|  | PROPERTY LINE |
|  | LIMIT OF WORK |
|  | EXISTING TREE |
|  | GRANULAR PATH |
|  | CONVERTED GRANULAR PATH
OVER REMOVED ASPHALT |
|  | PLANTING BED |
|  | EXISTING RIPRAP (TO BE
REMOVED) |

01	2026-09-04	ISSUED FOR TENDER	MP
REV	DATE	DESCRIPTION	BY
SEAL			

PRELIMINARY
NOT FOR CONSTRUCTION

CLIENT

CITY OF WINNIPEG

PROJECT


BONNYCASTLE PARK RENEWALS

[illegible]

EAST PARK LANDSCAPE PLAN

PROJECT NO.	26-0107-011
DRAWN	MP
APPROVED	
PRINT DATE	2026-05-15
SCALE	1:000

L107

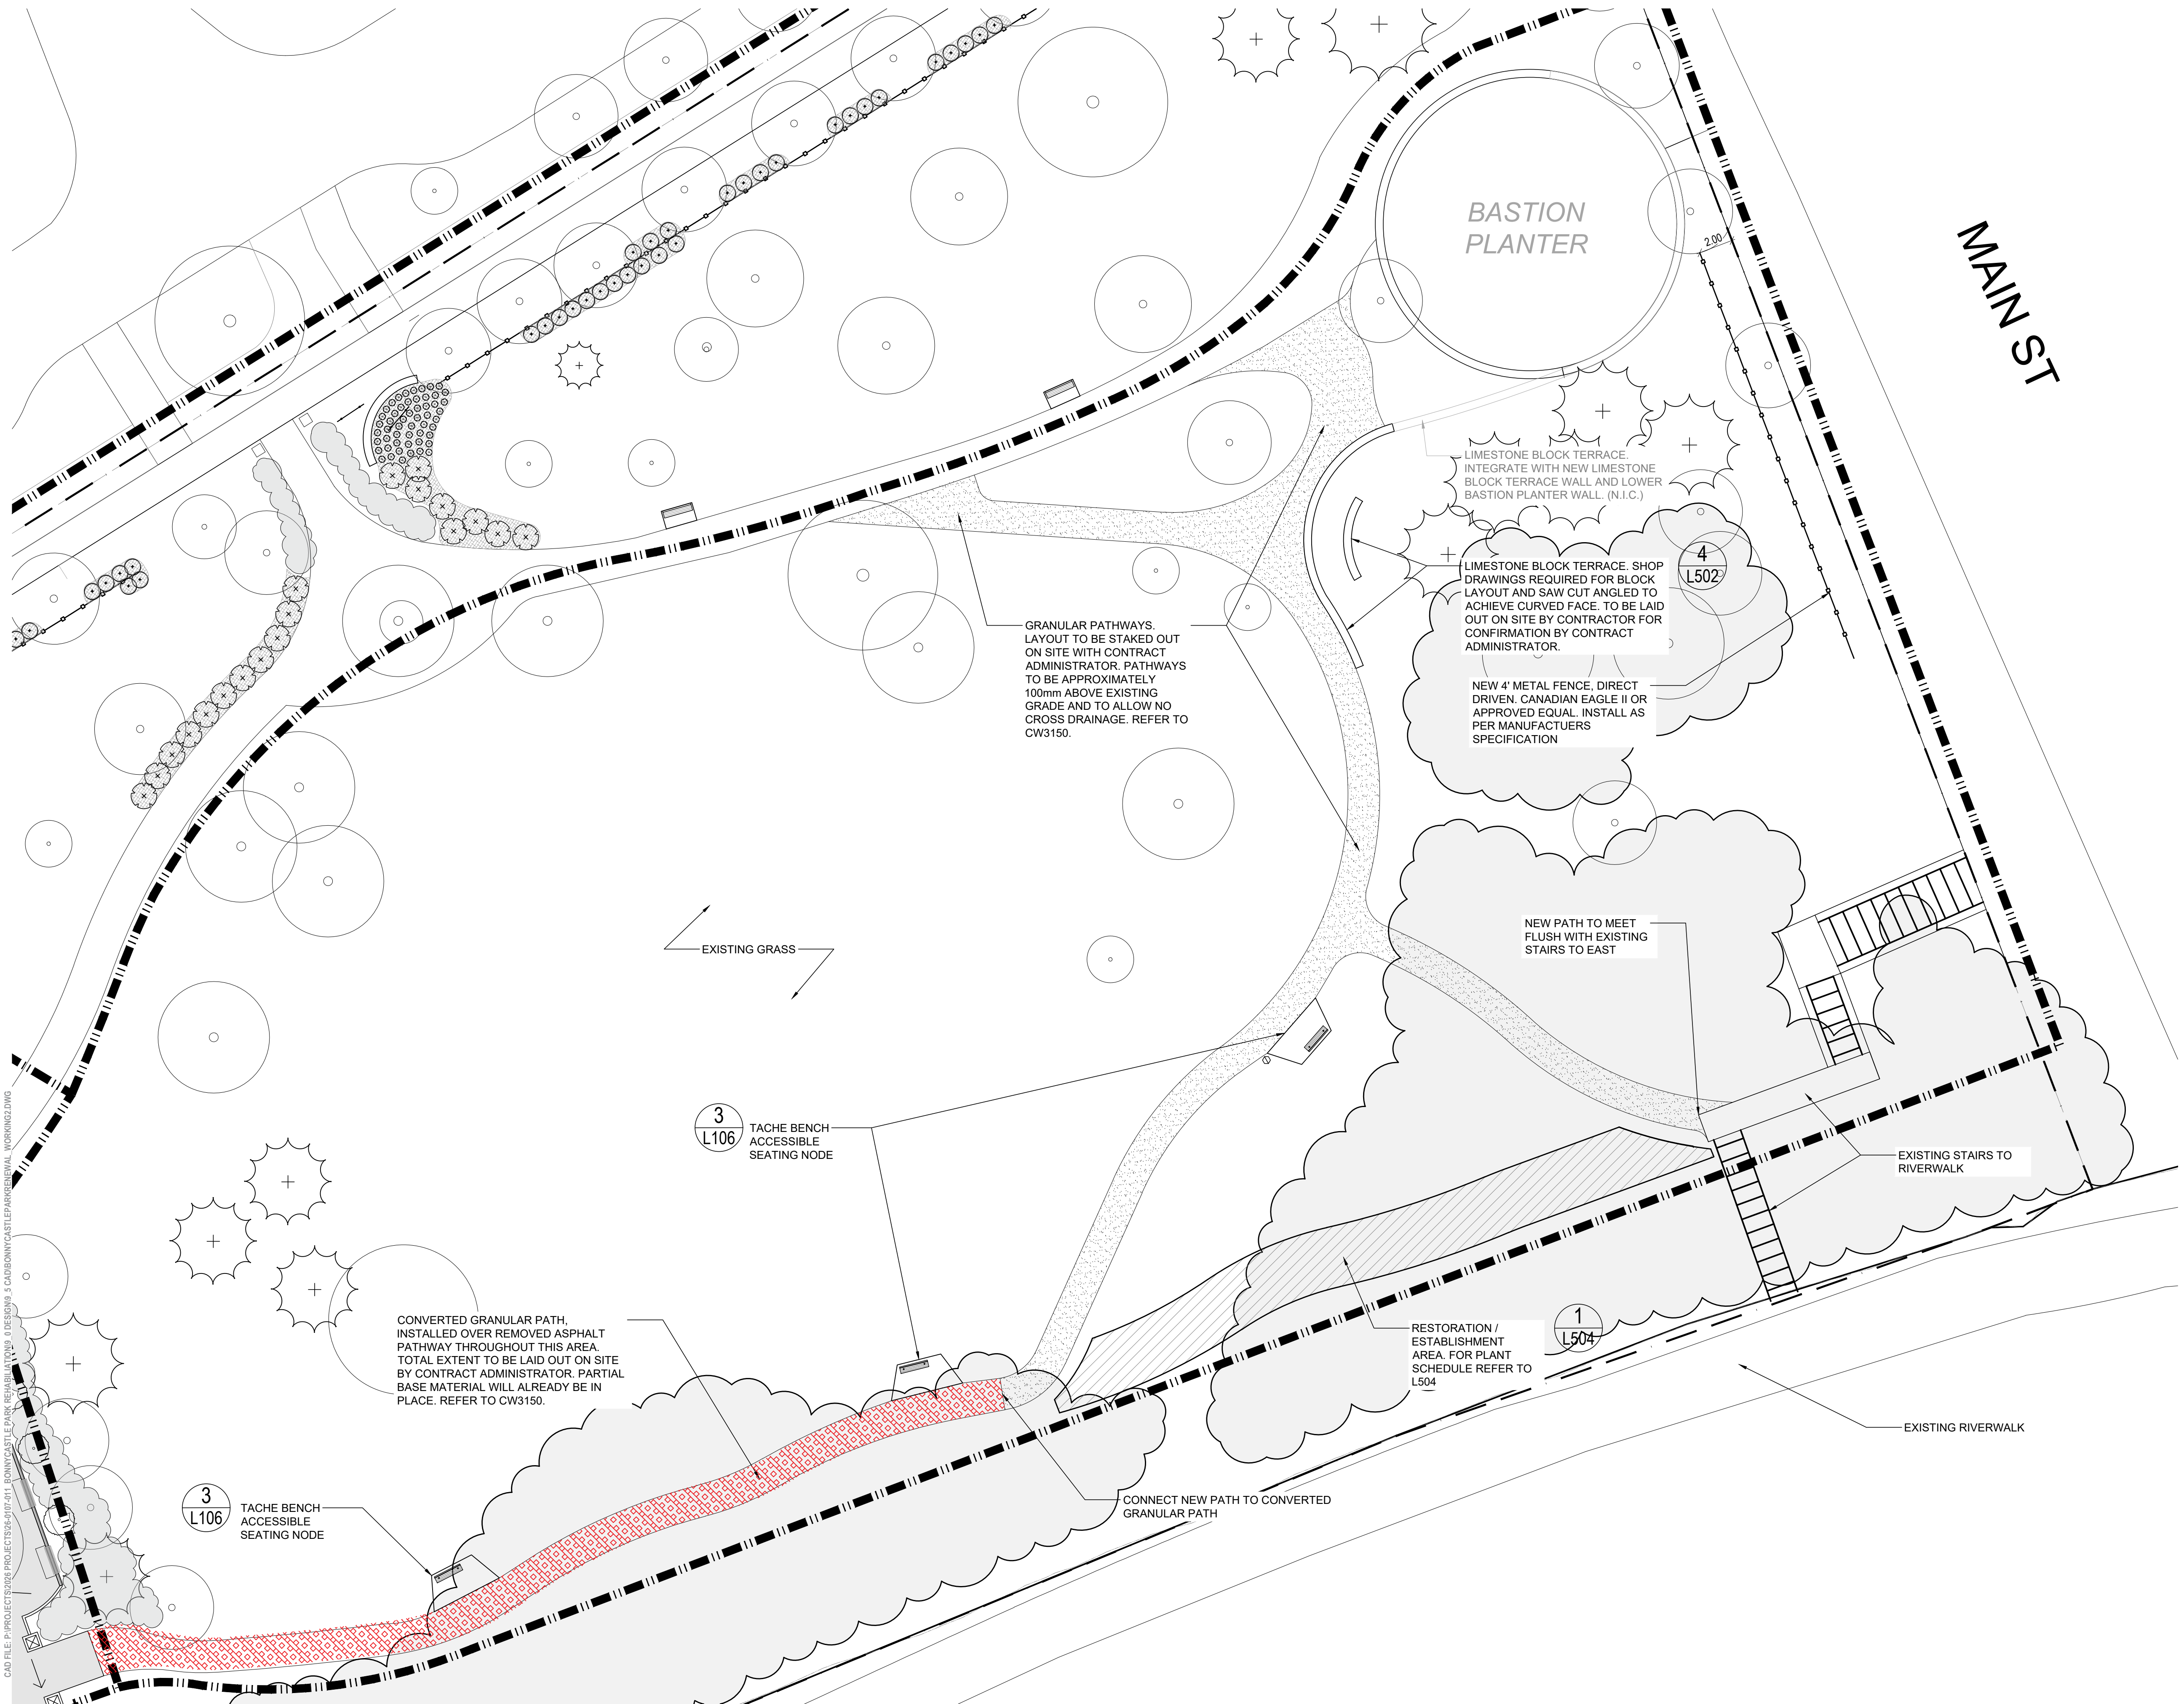

THIS DRAWING MUST NOT BE SCALED

1

INTERNAL PATHWAY IMPROVEMENTS

SCALE - 1 : 200

