APPENDIX A – SILT THICKNESS ISOPACH MAP

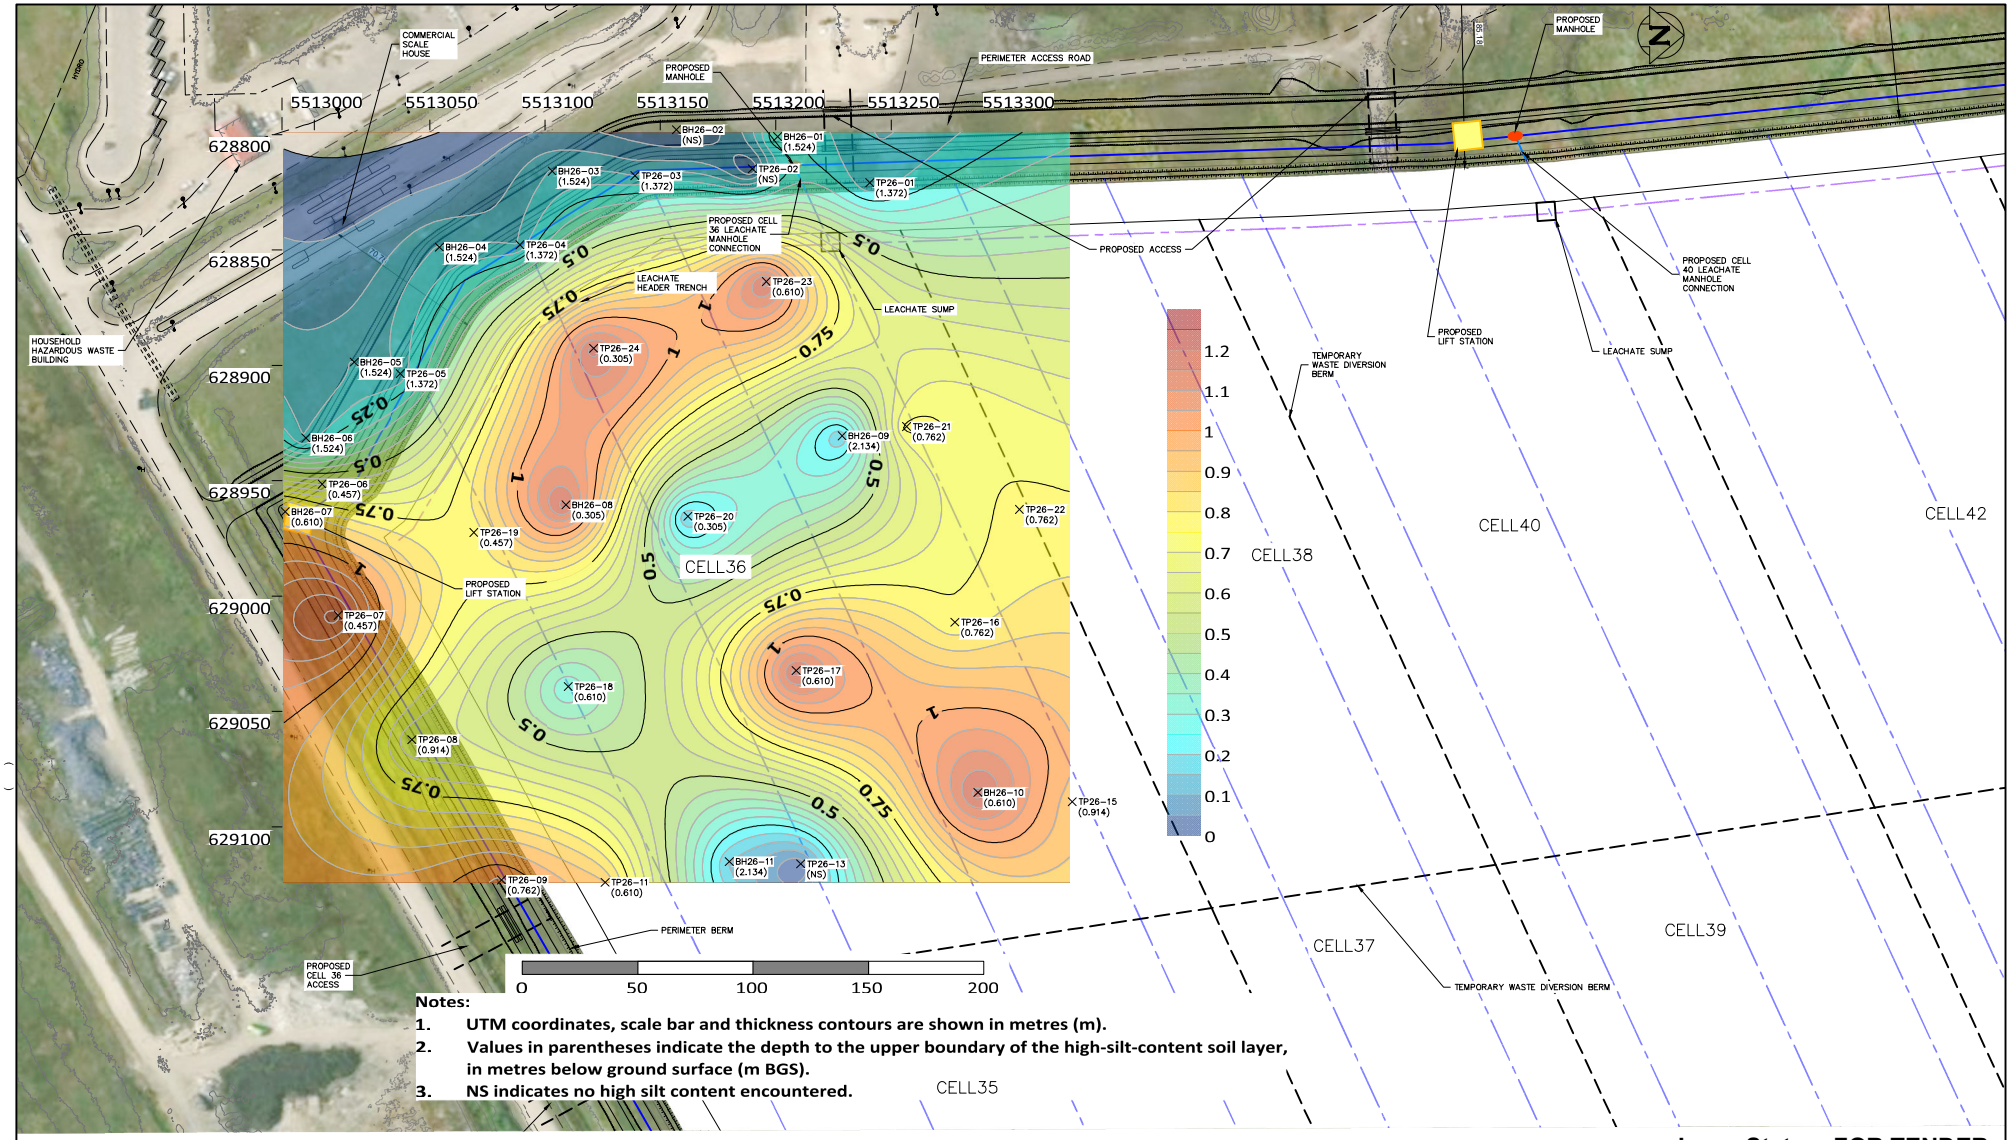

Notes:

1. UTM coordinates, scale bar and thickness contours are shown in metres (m).
2. Values in parentheses indicate the depth to the upper boundary of the high-silt-content soil layer, in metres below ground surface (m BGS).
3. NS indicates no high silt content encountered.

Issue Status: FOR TENDER

Brady Road Resource Management Facility - Cell 36
SILT THICKNESS ISOPACH MAP - CELL 36
City of Winnipeg, MB
Date: 2026-07-15

SILT THICKNESS ISOPACH MAP - CELL 36

AECOM

Figure: 1