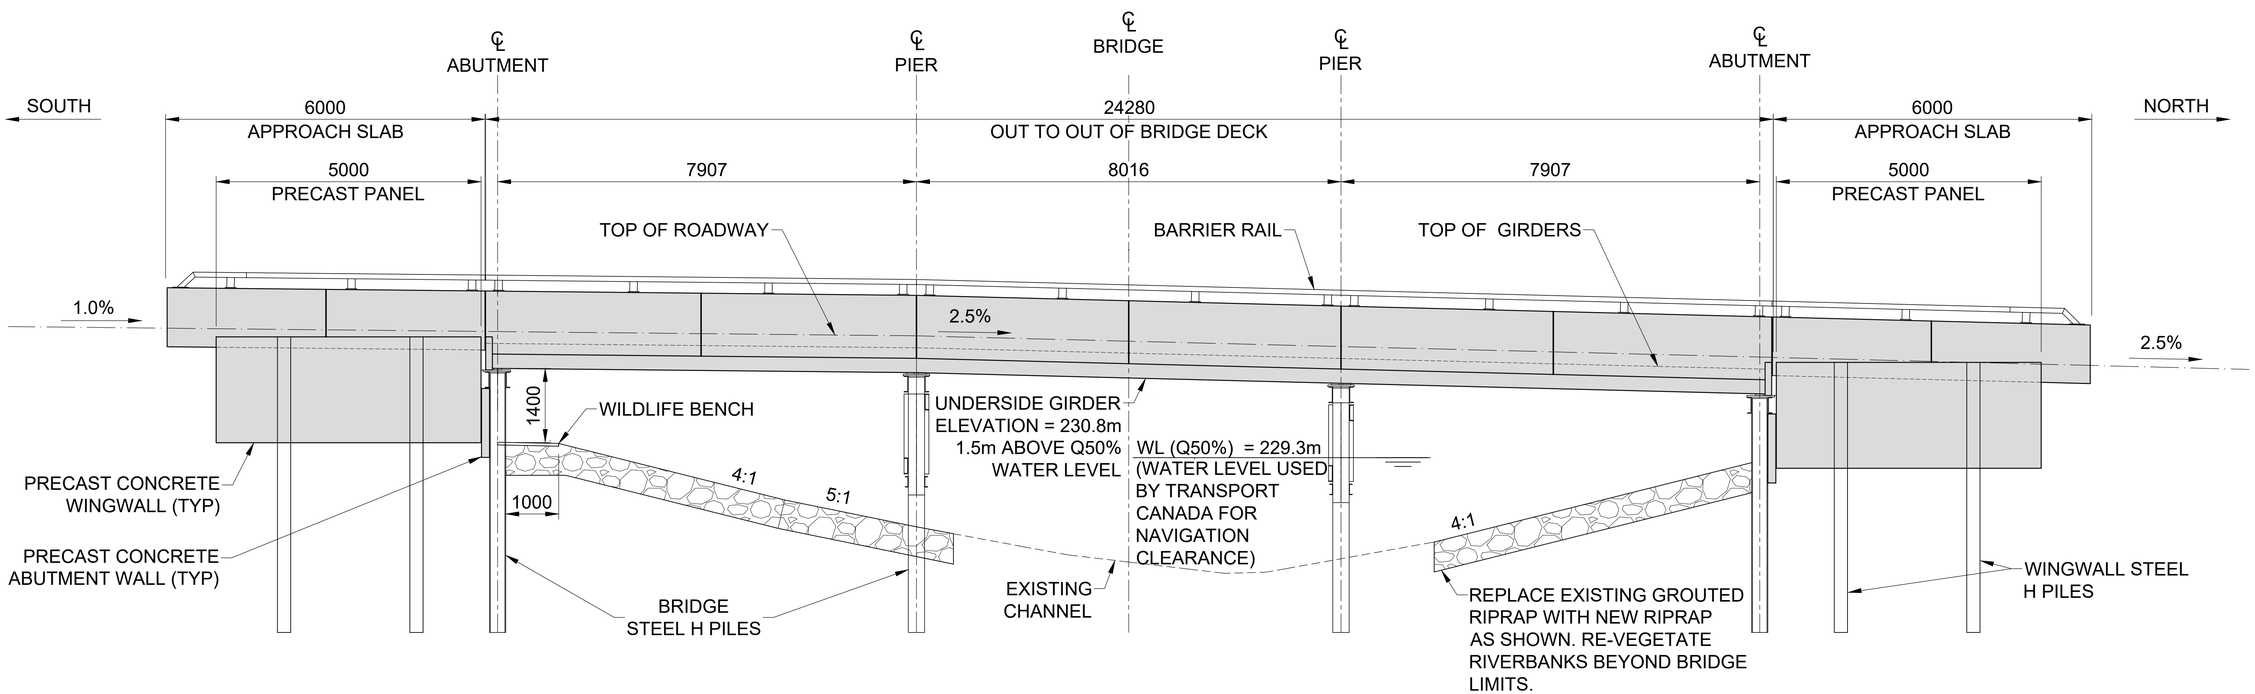

BRIDGE ELEVATION