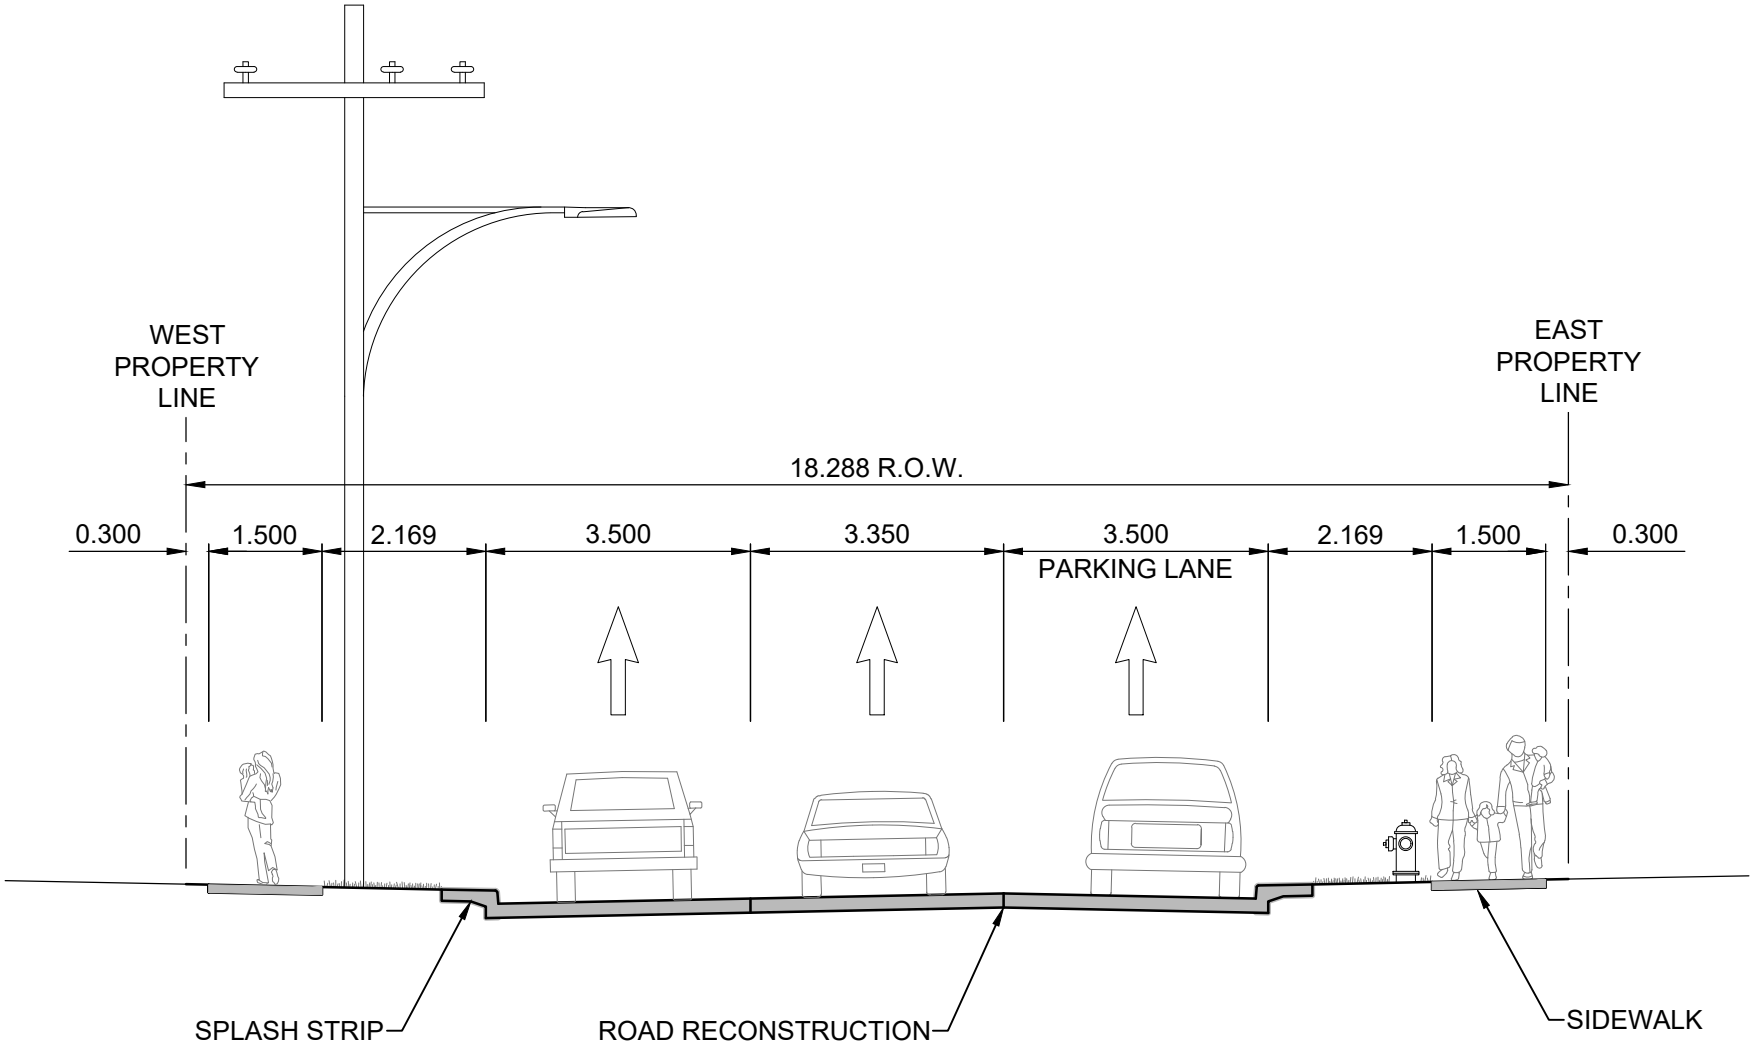
WEST
PROPERTY
LINE
EAST
PROPERTY
LINE
18.288 R.O.W.
0.300
1.500
2.169
3.500
3.350
3.500
PARKING LANE
2.169
1.500
0.300
SPLASH STRIP
ROAD RECONSTRUCTION
SIDEWALK