INITIAL - Brookside Boulevard to Pipeline Road

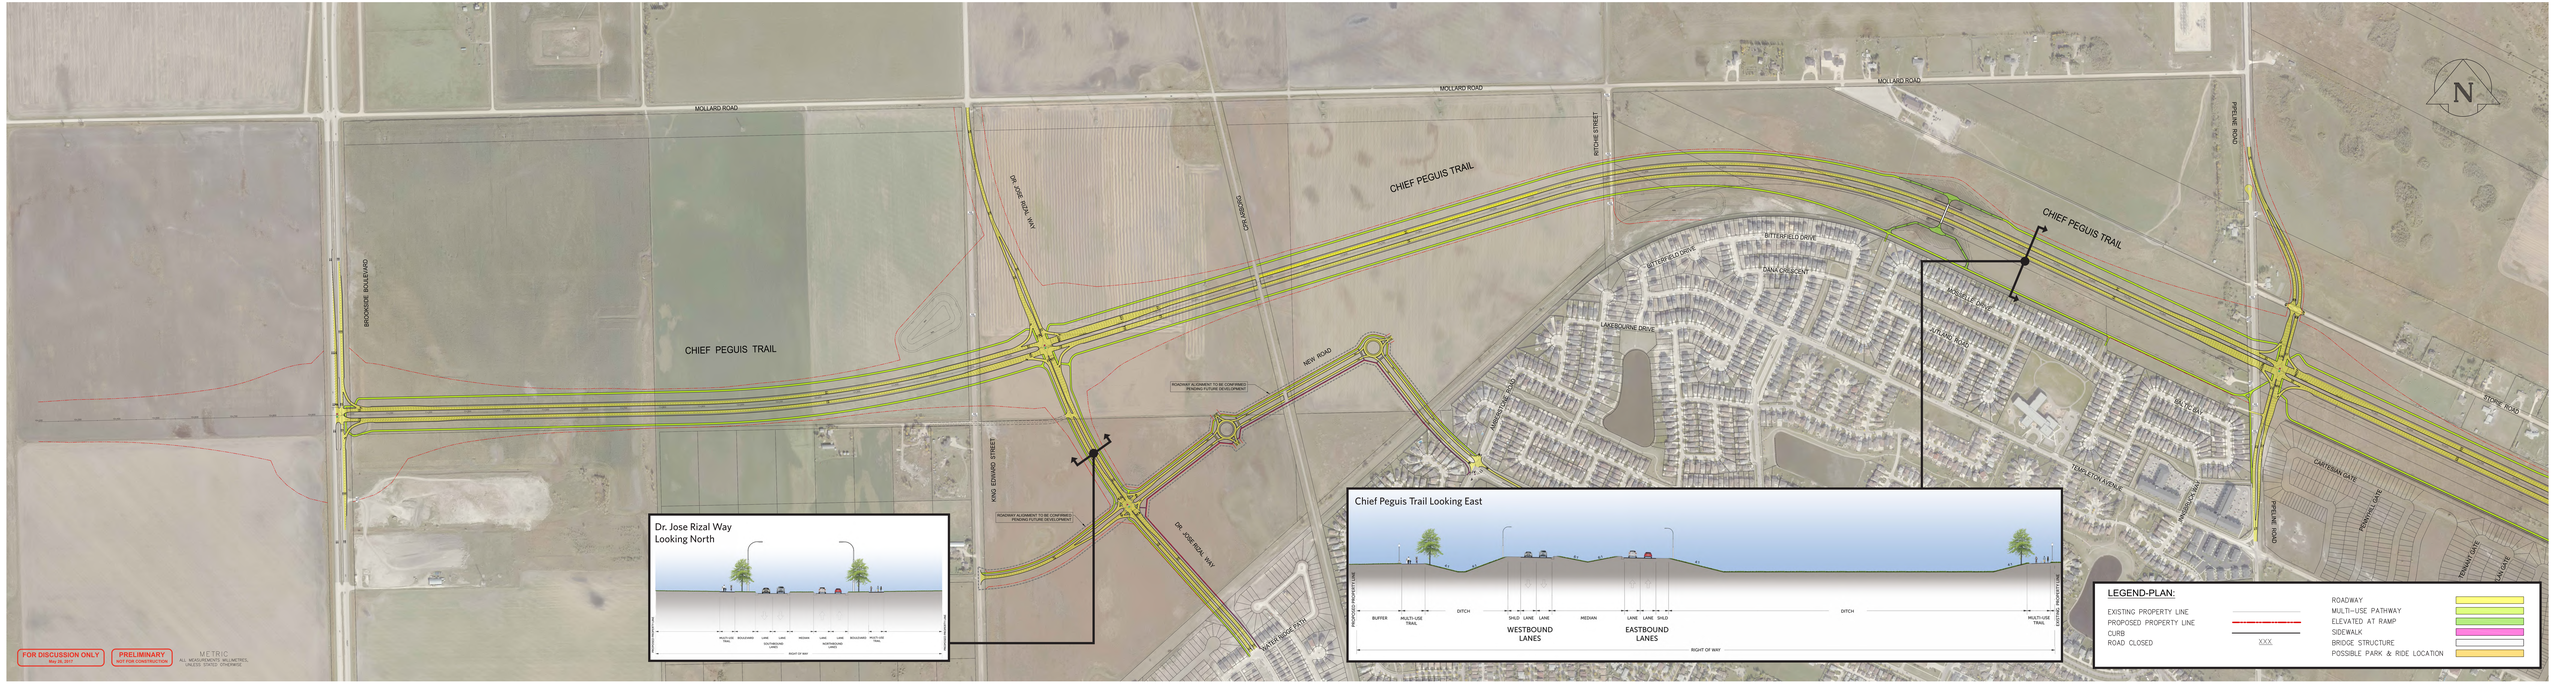

wsp Winnipeg